


Do Not Scale


If in doubt, ask. All discrepancies to be reported to the architect before manufacture, fabrication
Drawings are to be read in conjunction with all relevant specifications and consultant information

This drawing is not to be re produced without express permission of the architect and only used for the purposes shown within the titleblock status bar. This drawing and all associated designs indicated remain the copyright of the architect.

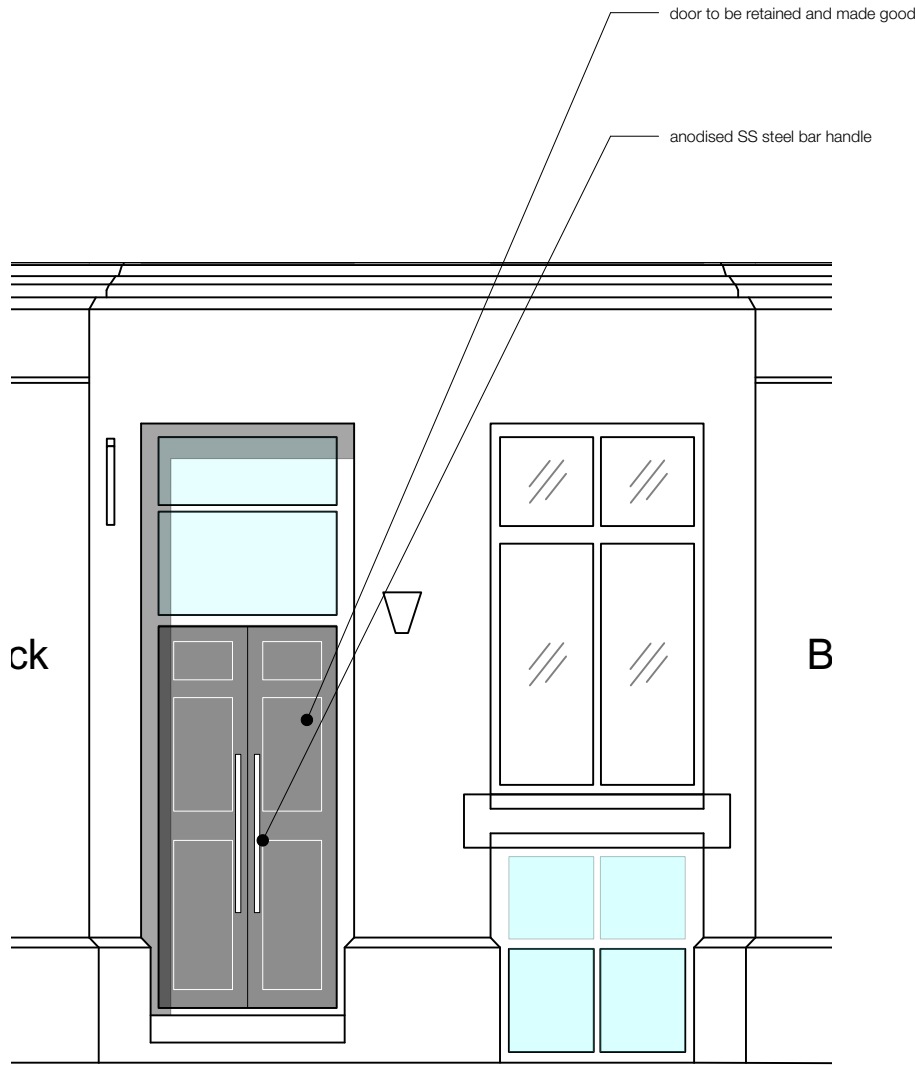


4

Front Door Elevation
Scale: 1:50

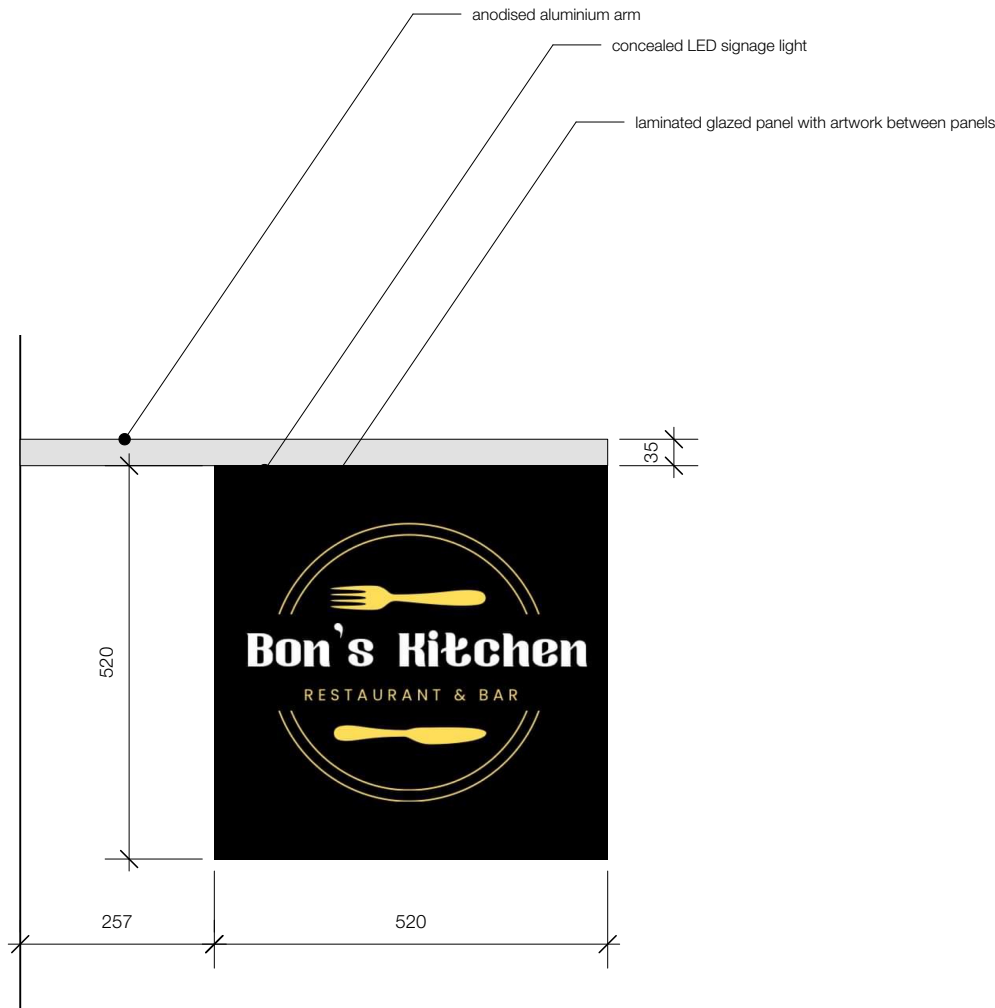

5

New Signage Elevation
Scale: 1:10

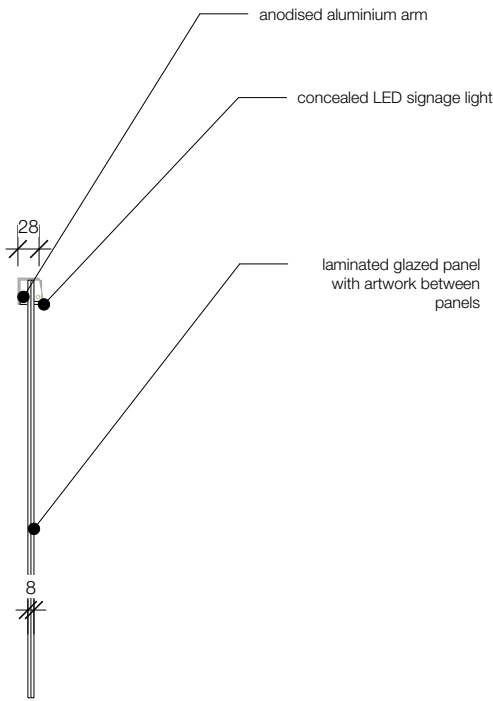

6

Section Thru Signage
Scale: 1:10

2337-48 Princess Street

Detailed Elevations

dwg 2337-210 rev B

scale 1:50@ A1 /1:100@ A3

issued for information only

date 07/03/2024 drawn MM checked MM

mcnulty architects

RIBA
Chartered Practice

mcnulty architects ltd
Designworks
The Colony Winslow
Abingdon Road
SNG 4LY

info@mcnultyarchitects.com
01625 468 991