




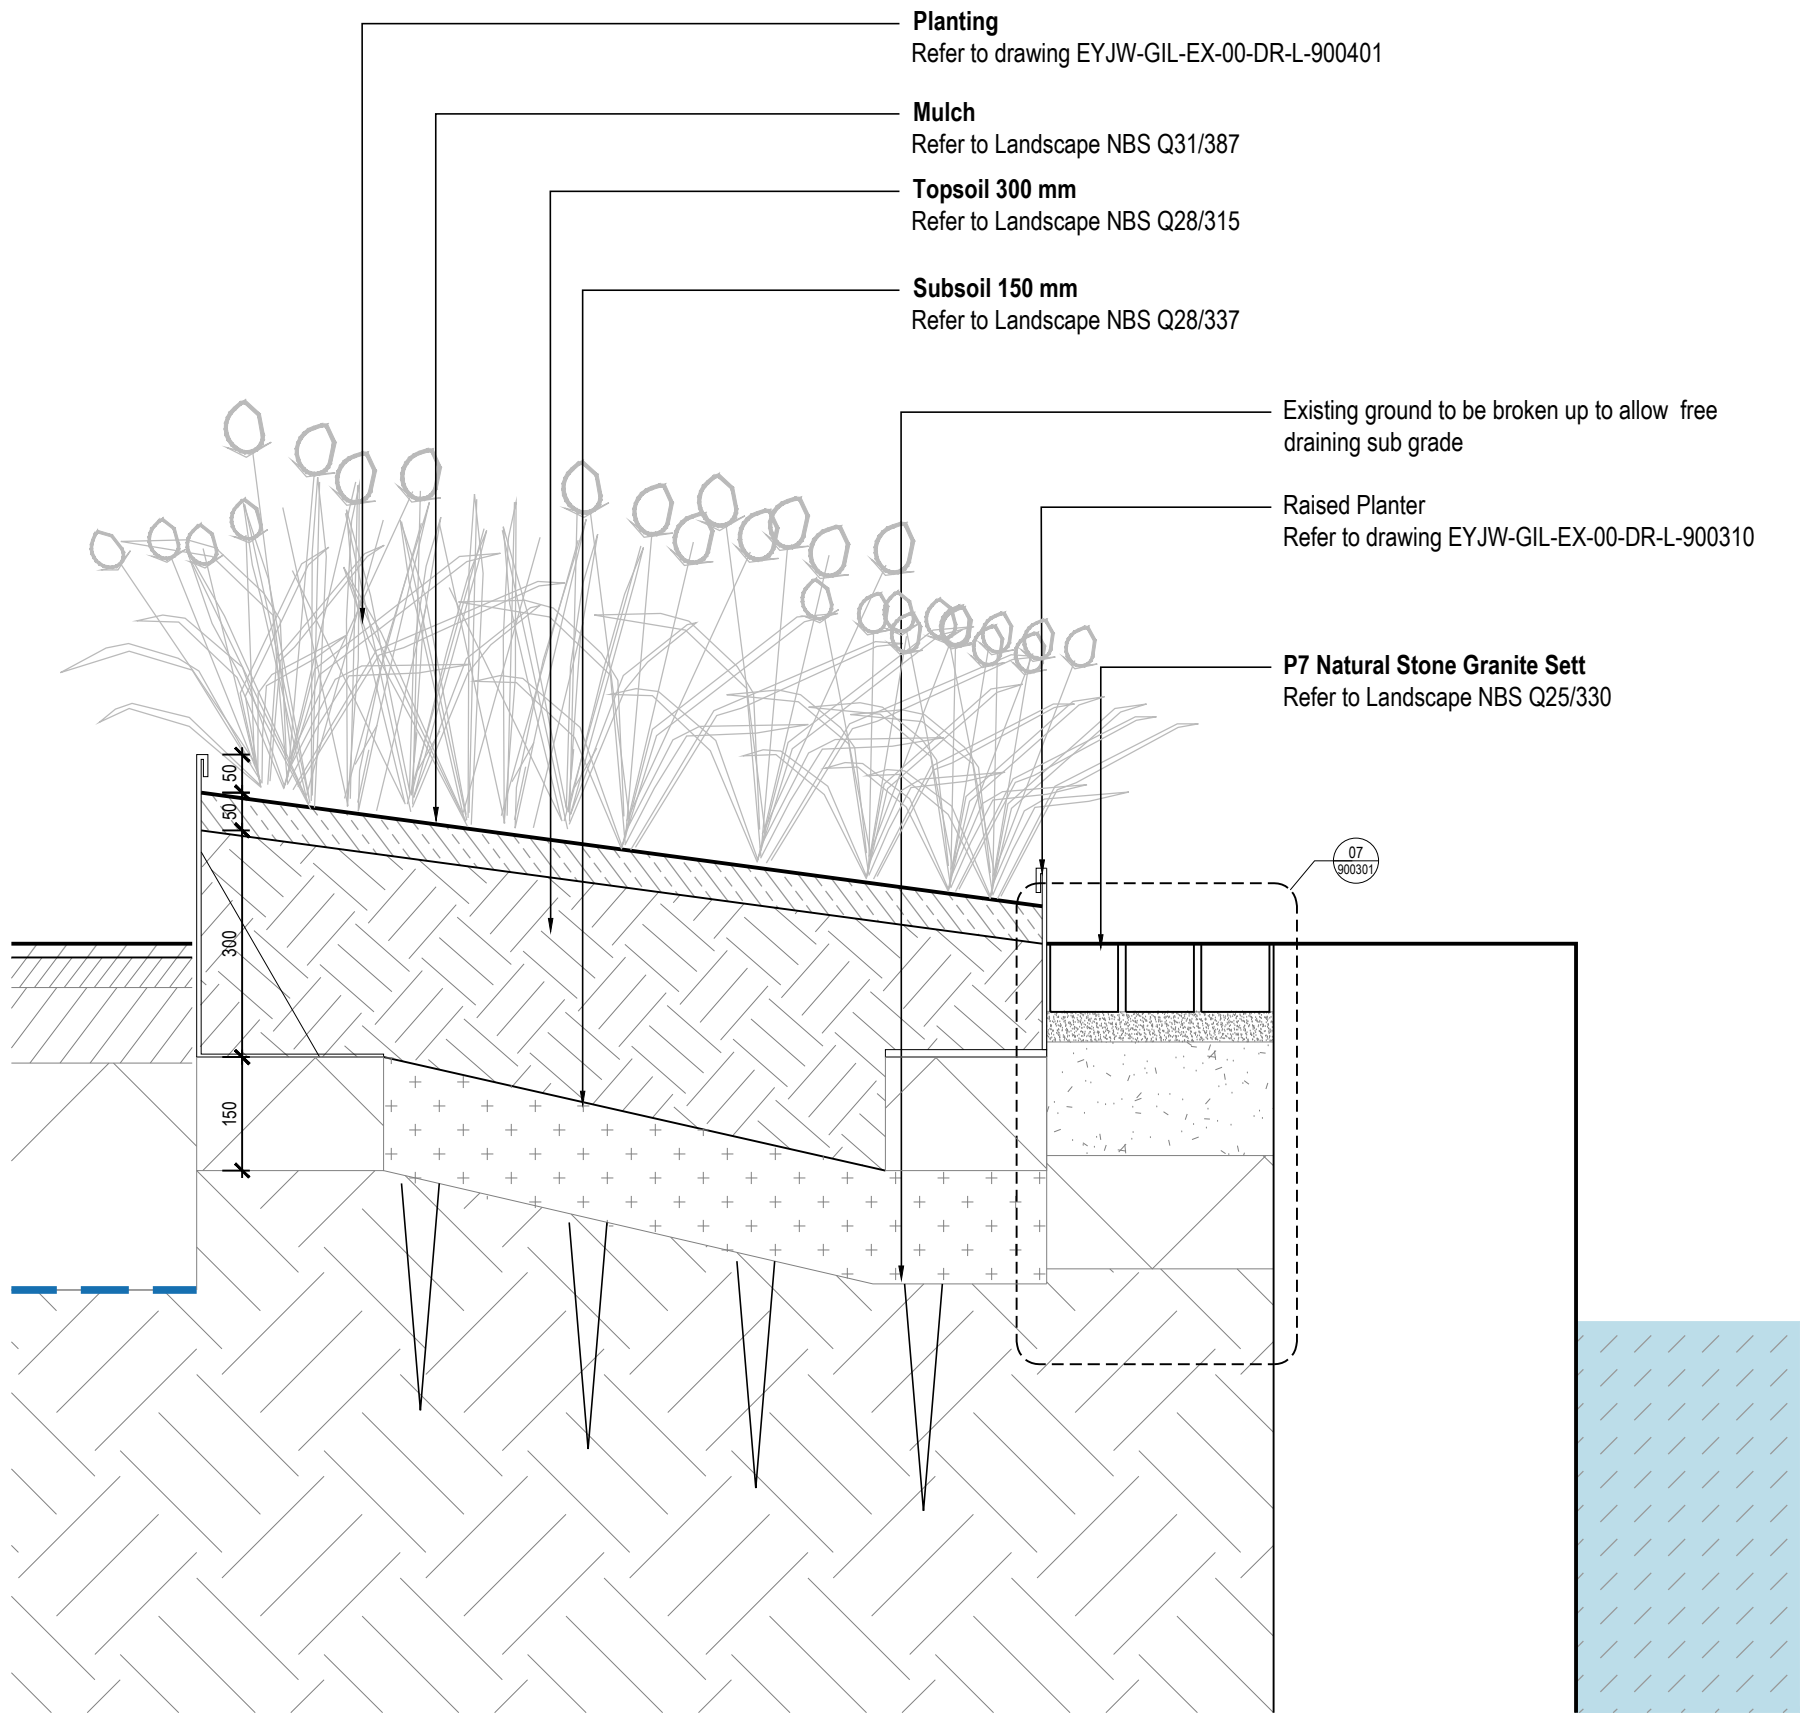


01
900410
Raised Planter Interface to Canal Edge
Scale 1: 10 @A1

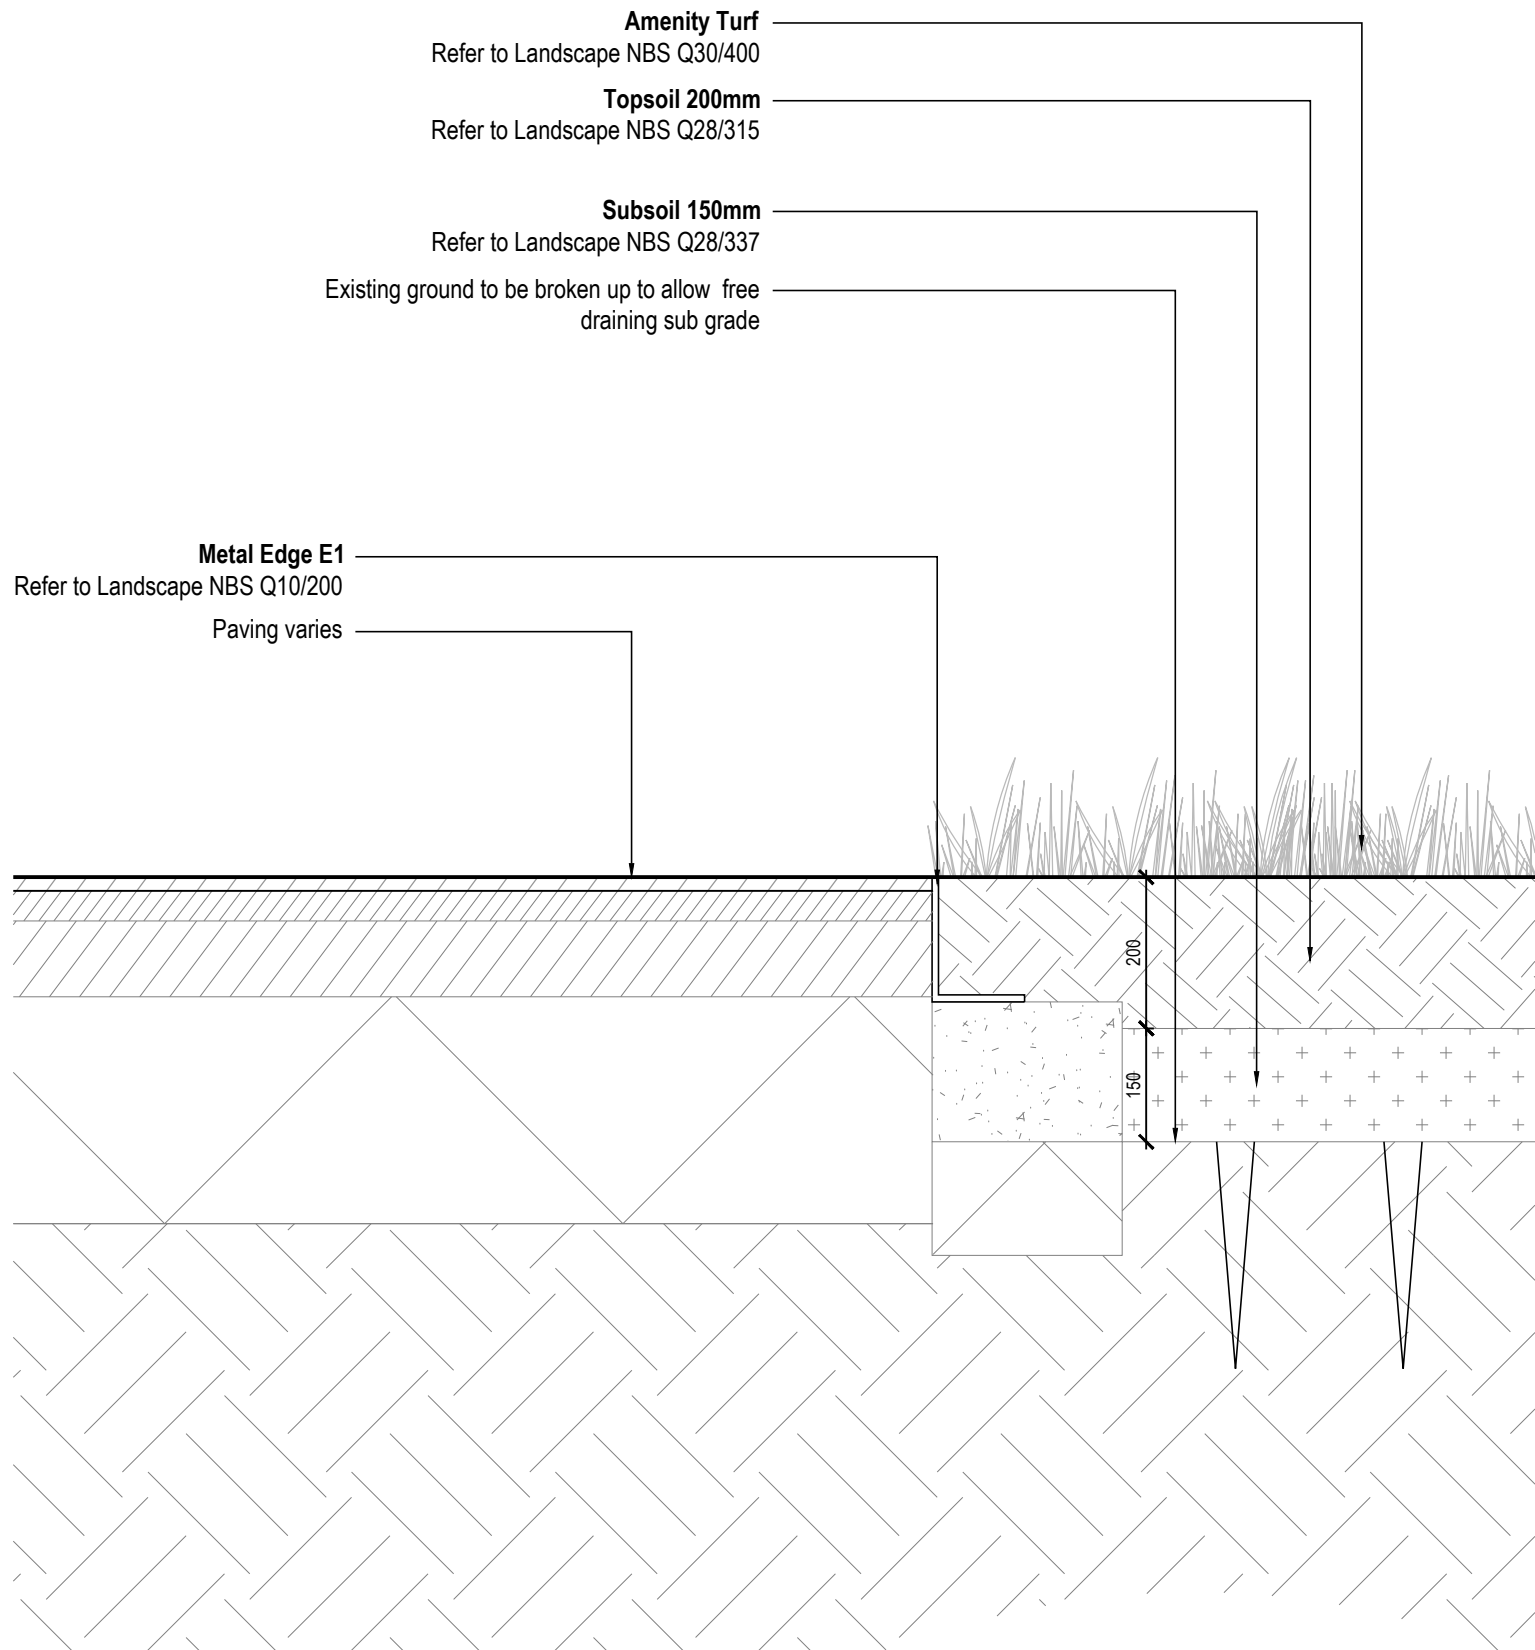


02
900410
Amenity Turf Interface with Flush Steel Edge
Scale 1: 10 @A1

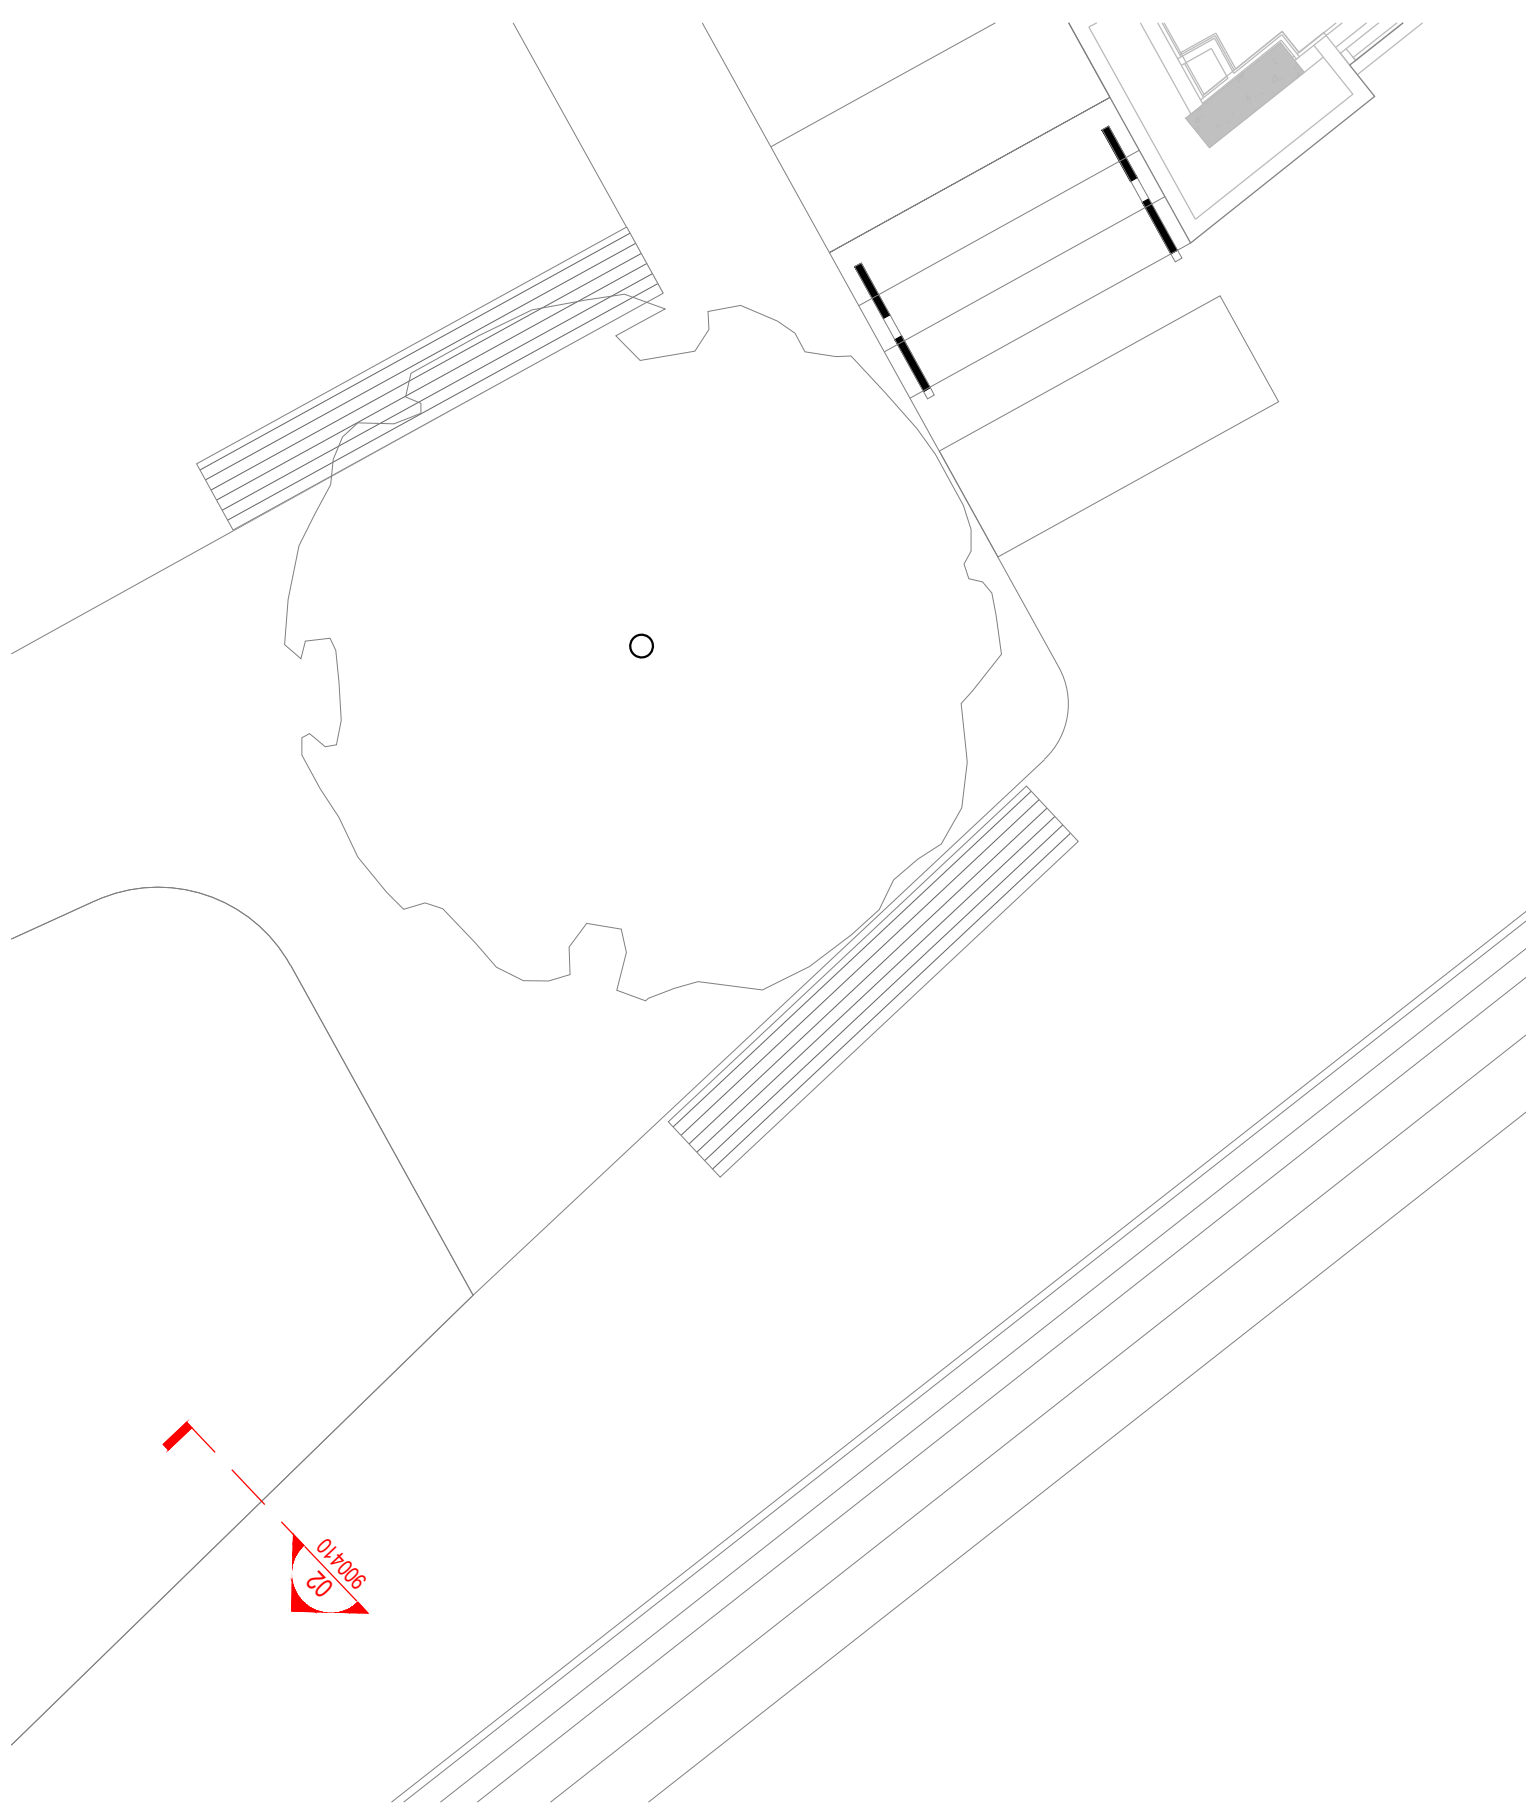

00
900410
Location Plan
Scale 1: 50 @A1

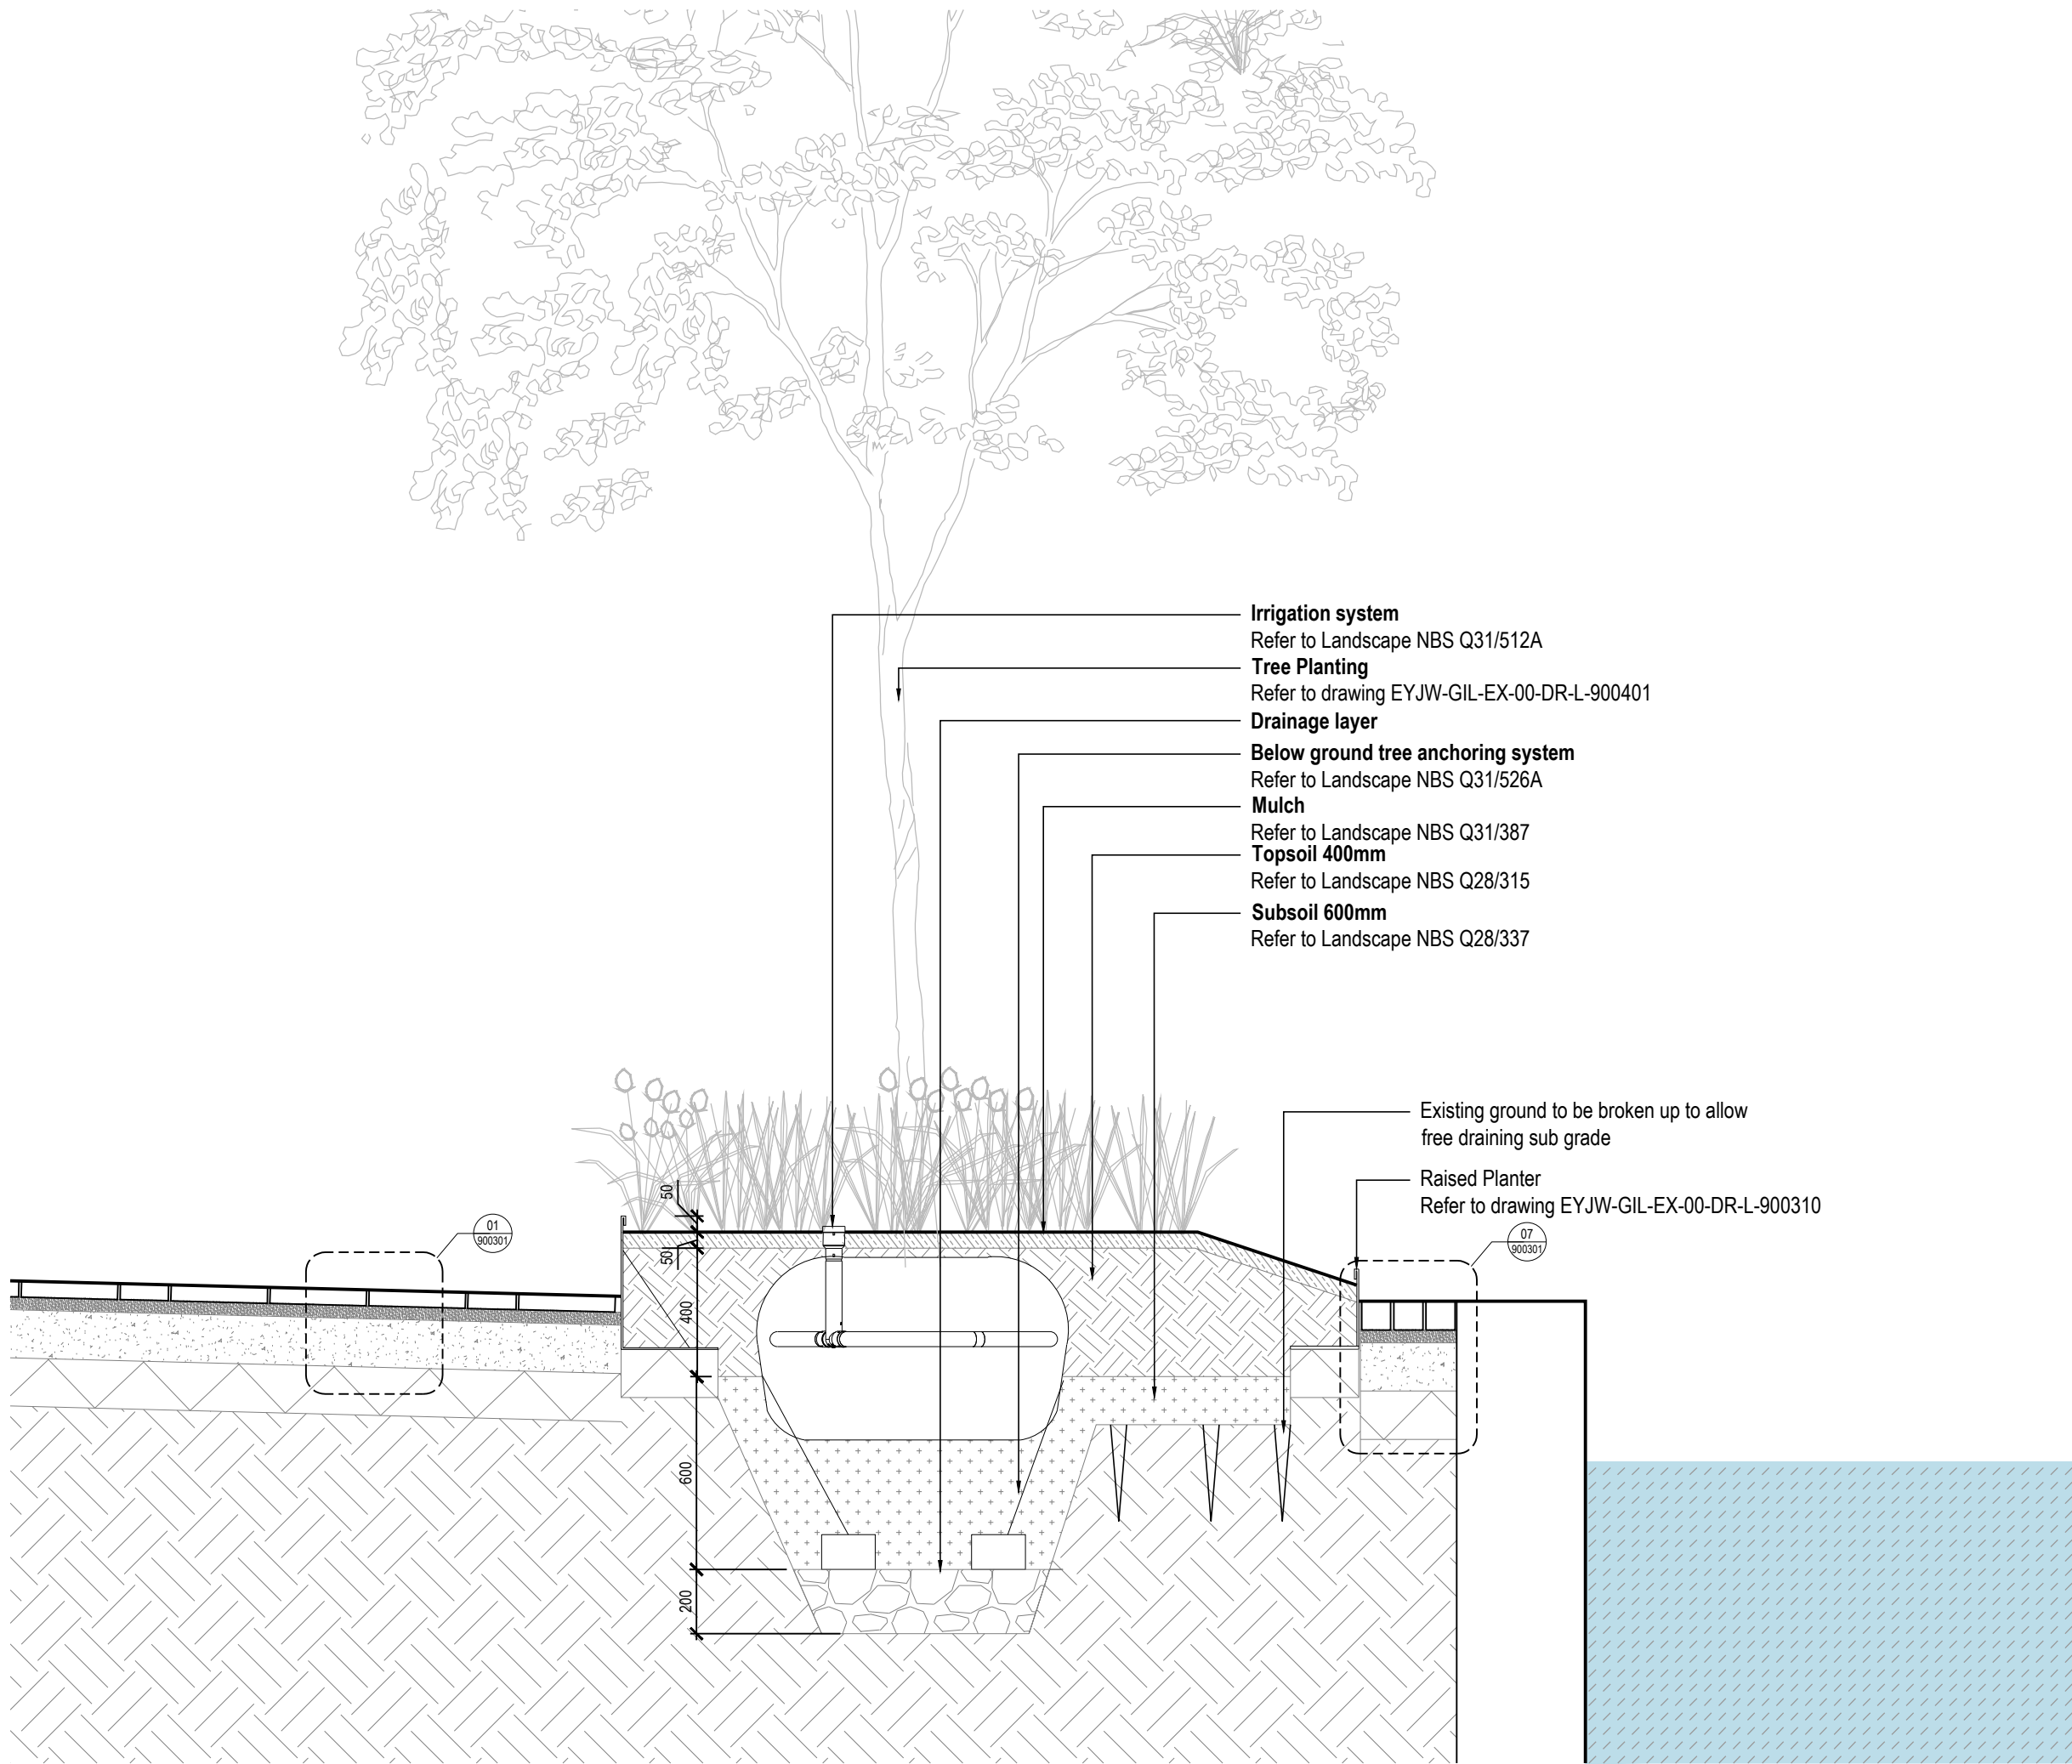

03
900410
Tree Pit - Canal Edge
Scale 1: 20 @A1

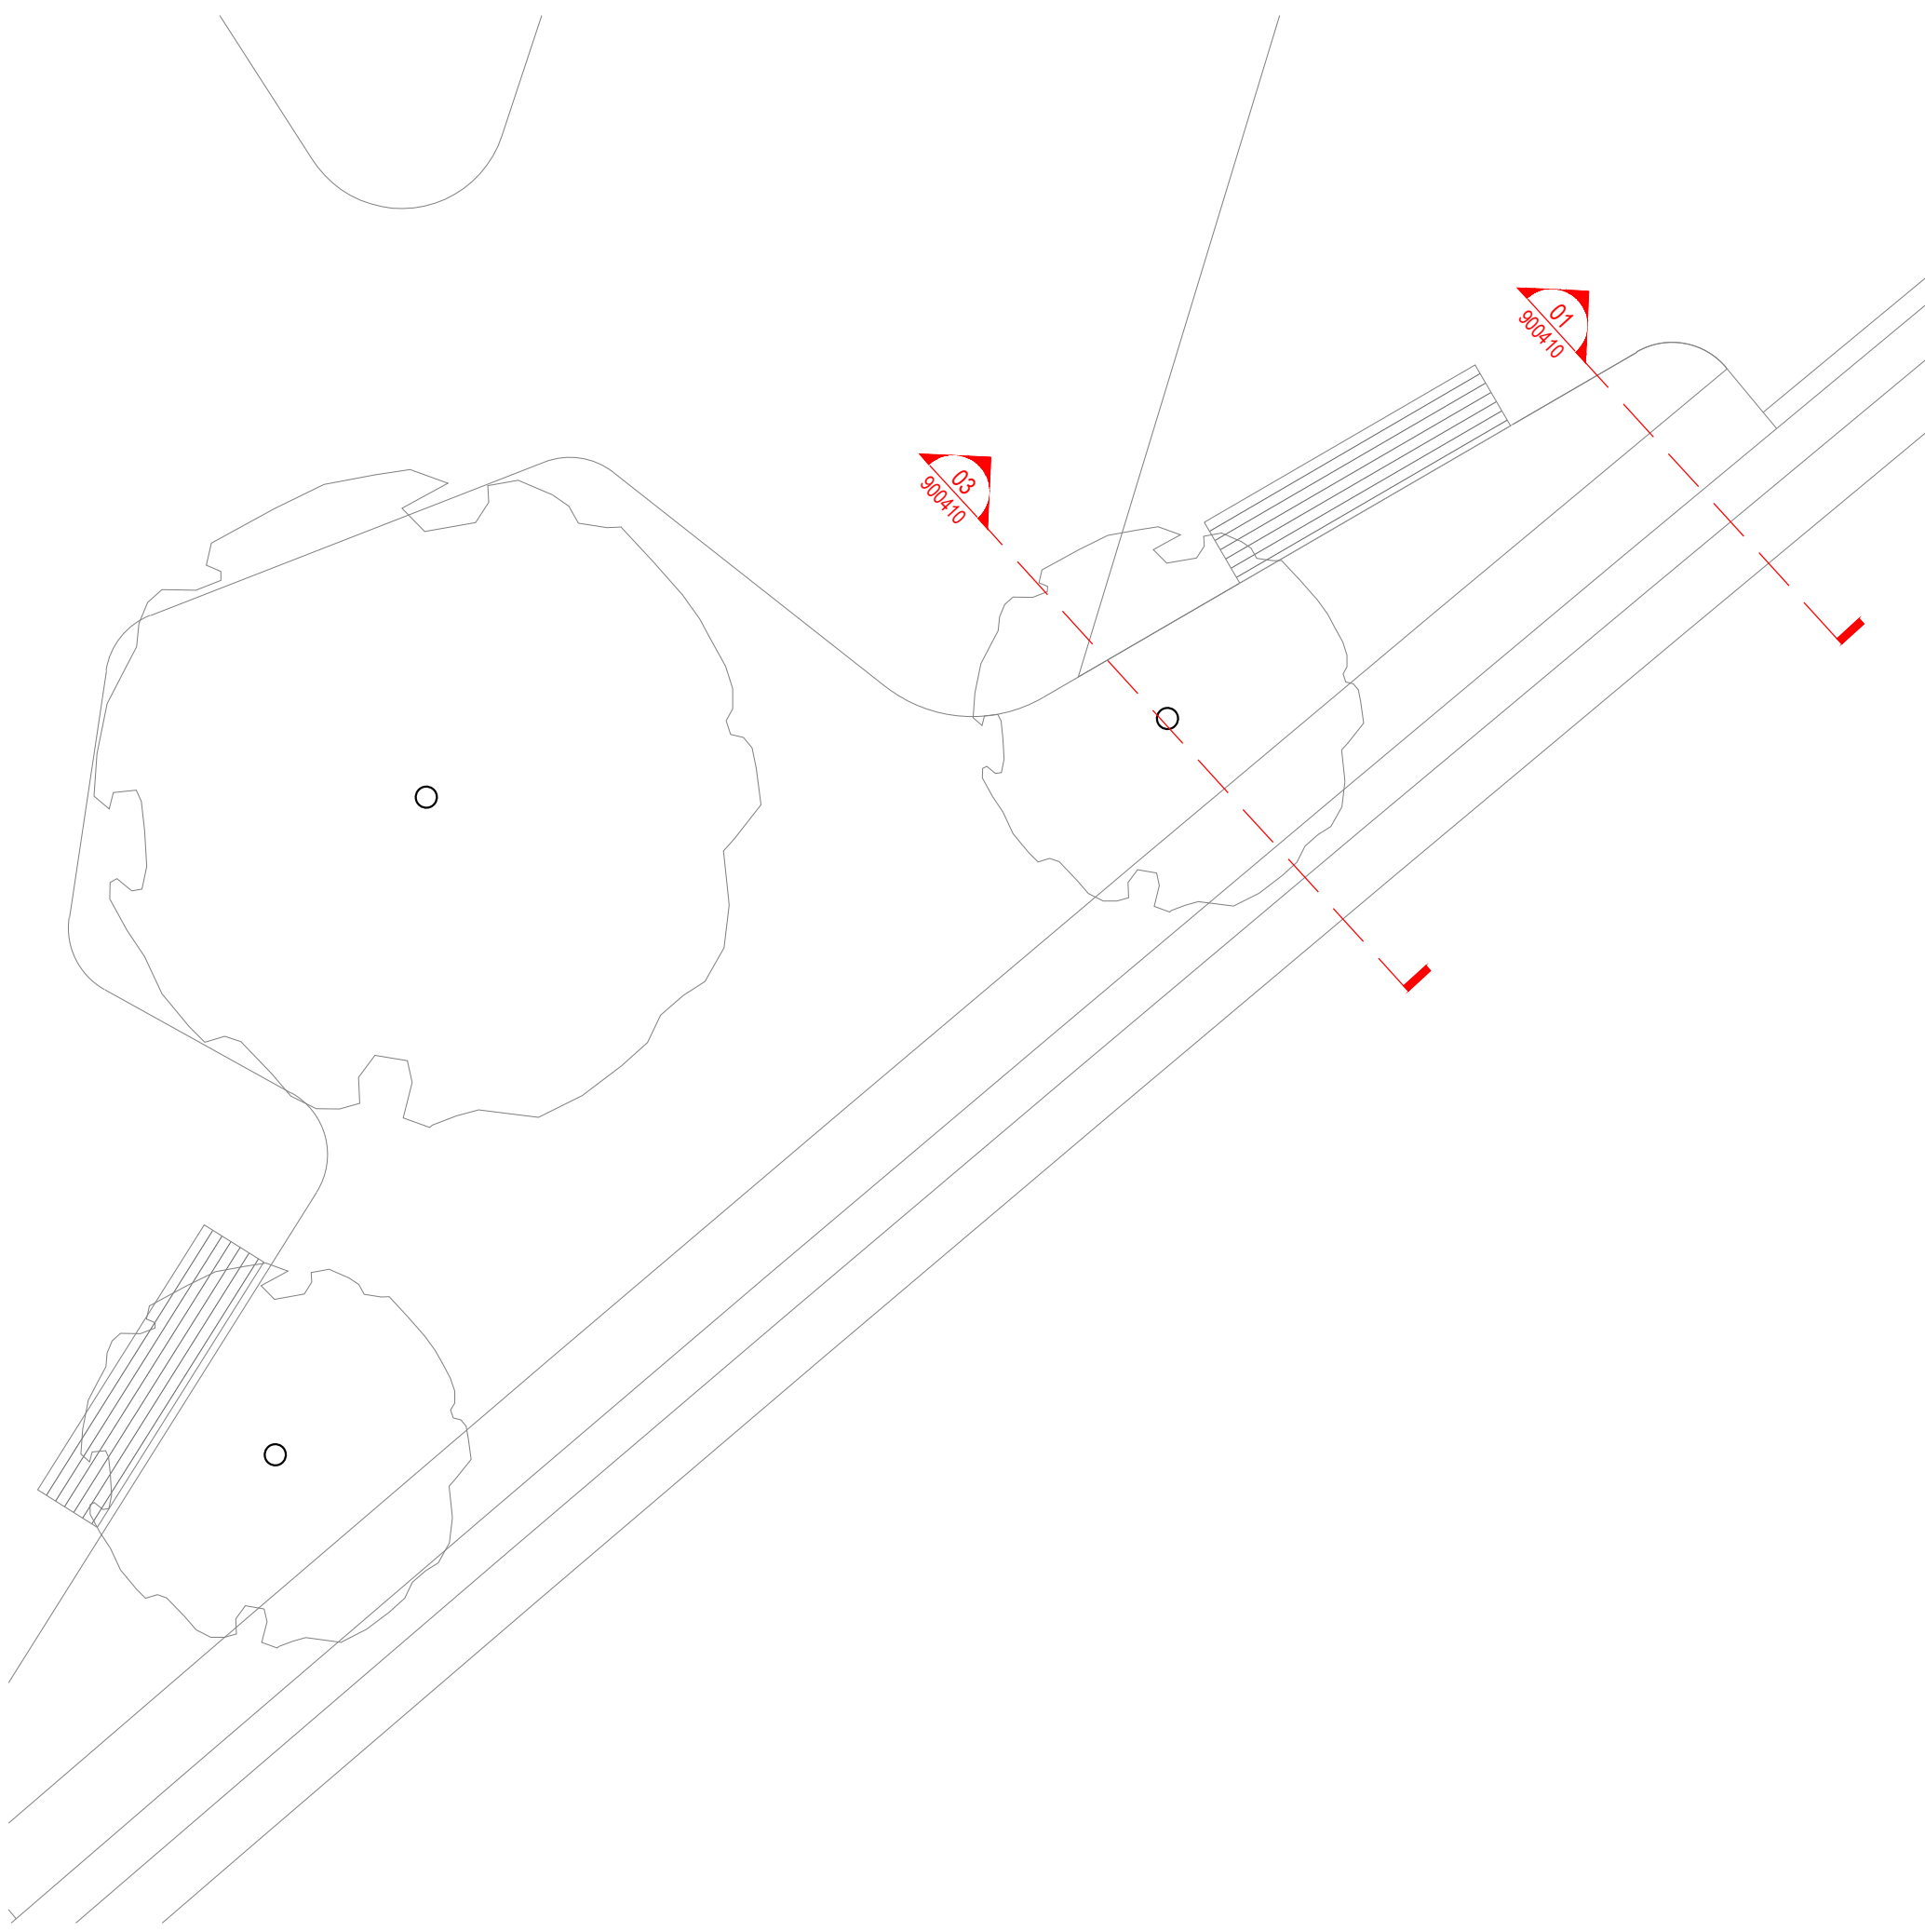


00
900410
Location Plan
Scale 1: 50 @A1

rev	details	by	date
P00	First issue for Planning	CB	12.01.2024
P01	First issue for Stage 4	CB	04.07.2024
P02	Canal edge updated	SB	12.08.2024
P03	STAGE 5	ER	23.01.2025
P04	Planning NMA	ER	28.05.2025
P05	Planning NMA	ER	03.10.2025

Notes

- 1.0 Do not scale from drawing, use figured dimensions only
- 1.1 All dimensions to be checked onsite
- 1.2 This drawing to be read in conjunction with all other Gillespies drawings and specifications

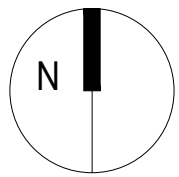

Ordnance Information shown is reproduced from Ordnance Survey material with the permission of Ordnance Survey on behalf of the Controller of Her Majesty's Stationary Office @ Crown Copyright. Unauthorised reproduction infringes Crown Copyright and may lead to prosecution or civil proceedings. License No. 1000 17362

Project title

JERSEY WHARF, ANCOATS

Drawing title

TYPICAL SOFTWORKS DETAILS

Purpose of Issue	Scale	Drawn
As shown @ A1	As shown @ A1	CB
Date	Date	Checked
26.01.2024	26.01.2024	SB
Drawing number	Drawing number	Revision
EYJW-GIL-EX-00-DR-L-900410	EYJW-GIL-EX-00-DR-L-900410	P05

Drawing Status

S4 - FOR REVIEW AND AUTHORISATION



Client
John Sisk & Son Limited

Gillespies