


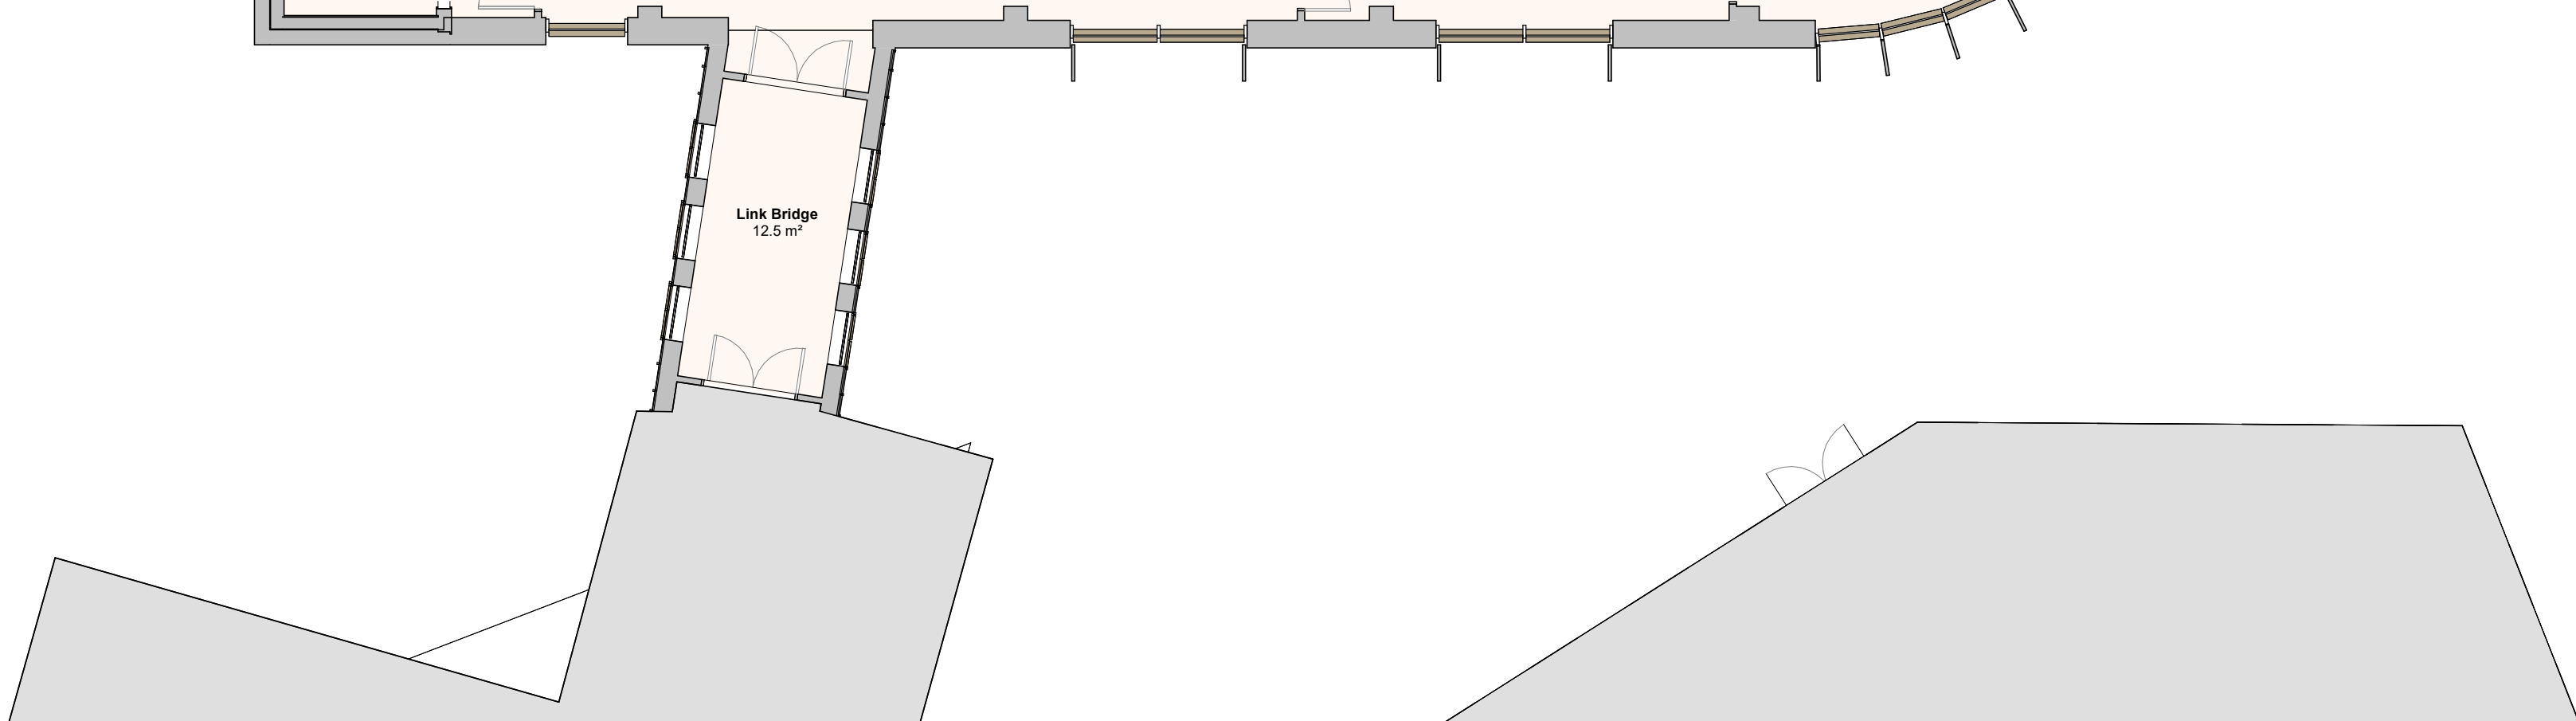

1. All boundaries, dimensions and levels are to be checked on site before construction and any discrepancies reported to the Architect / Designer prior to commencement of any works.
2. Partial Service: Any discrepancies with site or other information is to be advised to the Architect / Designer and direction and / or approval is to be sought before the implementation of the detail.
3. Block and site plans are reproduced under license from the Ordnance Survey.
4. For the purpose of coordination, all relevant parties must check this information prior to completion and report any discrepancies to the Architect / Designer. The information must solely and only be used for the coordination and/or construction of the current project.
5. The copyright of the original documents belongs to DAY Architectural Limited. The information is only for use in preparation of documents for this project. The information issued may be confidential and must not be used other than by the intended recipient.
6. The recipient is responsible for verifying the correctness and completeness of the information issued. This should be done by consulting all relevant associated documents including but not limited to information provided by the Civil / Structural Engineer, MEP Engineer(s), Fire Engineer, Acoustician, Highways Consultant, Flood Risk Assessor, Party Wall Assessor and any other project designers / consultants supplied during the course of the project and by confirming dimensions on site.
7. It is the responsibility of the recipient to ensure they have the most up to date information.
8. If altered or added to in any way, all references to DAY Architectural Limited must be removed and those making the changes assume total responsibility for the information thereon.
9. The Architect does not warrant that planning permission, Building Control/Building Safety Regulator Approval and other approvals from third parties shall be granted at all or, if granted, will be granted in accordance with any anticipated timescale. All designs provided are subject to such approval.
10. Any facade/cladding design provided by DAY Architectural Limited is in relation to indicative design intent only and DAY Architectural Limited shall have no contractual or insurance liability for such design however provided.
11. This drawing must not be used for "tender" or "construction" purposes unless noted otherwise.
12. Do not scale off drawings. Any measurements taken from information which is not dimensioned on the electronic copy are at the risk of the recipient.

MEP MODEL | REV | DATE
 ??????-??-??-M3-ME-?????? | ?? | DD.MM.YY

S.ENG MODEL | REV | DATE
 ??????-??-??-M3-S-?????? | ?? | DD.MM.YY

P07	Reference to link bridge added as per latest comments.	23.07.25	EM	GW
P06	Planning drawings updated in line with Stage 3 issue	09.07.25	JP	GW
P05	PRELIMINARY PLANNING ISSUE	16.06.25	JP	GW
P04	Update in line with comments	23.05.25		GW
P03	Updated layout following site meeting	16.05.25		GW
P02	Updated Following Meeting 12.03.25	12.03.25		GR
REV	DESCRIPTION	DATE	BY	CHK

100



Northern
Pathology
Developments Ltd

DAY Architectural Ltd
Lancaster Buildings | 77 Deansgate | Manchester | M3 2BW
T: 0161 834 9703 | W: www.day-architectural.com

DRAWING	SCALE
Level 01 Proposed General Arrangement Plan	1 : 100 @ A2

SUITABILITY S3	DRAWING STATUS PLANNING
--------------------------	-----------------------------------

Information contained on this drawing is the sole copyright of DAY Architectural Ltd. and is not to be reproduced without their permission.

