




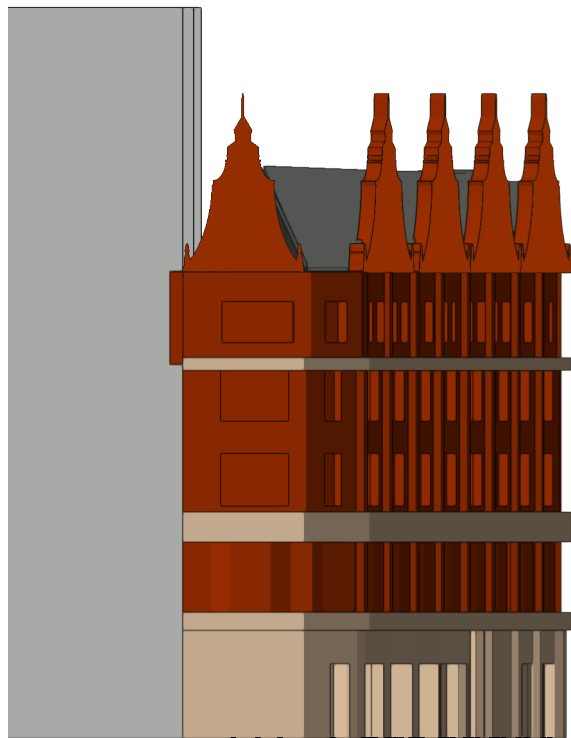


1 Piccadilly Elevation
Scale: 1:300

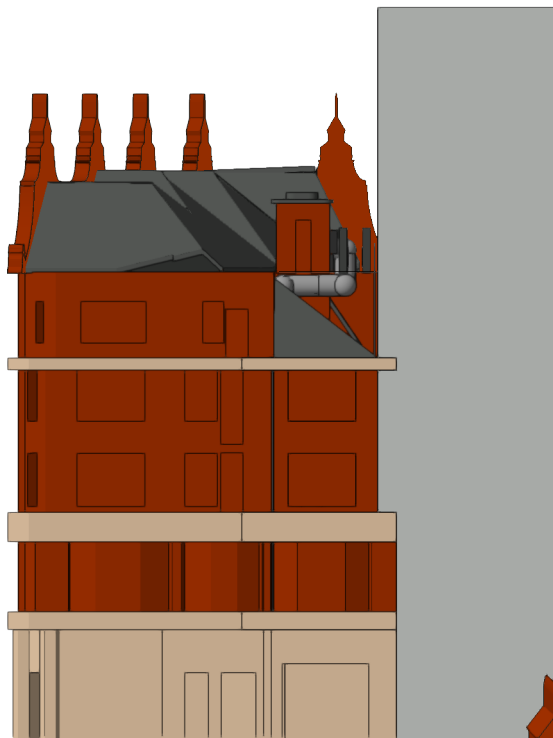

2 Back Piccadilly Elevation
Scale: 1:300

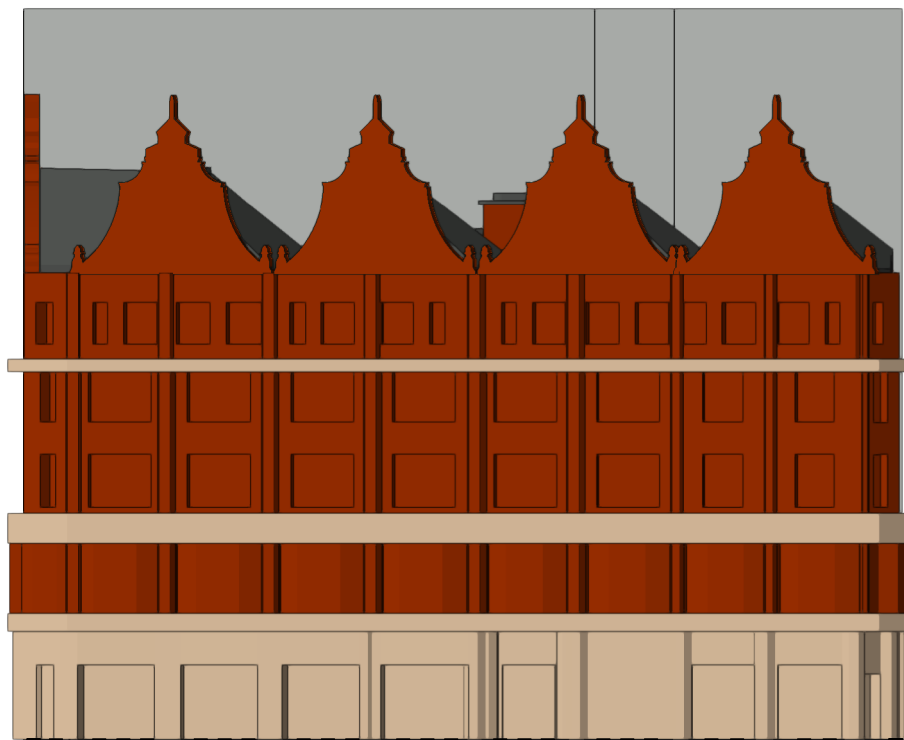

3 Newton Street Elevation
Scale: 1:300

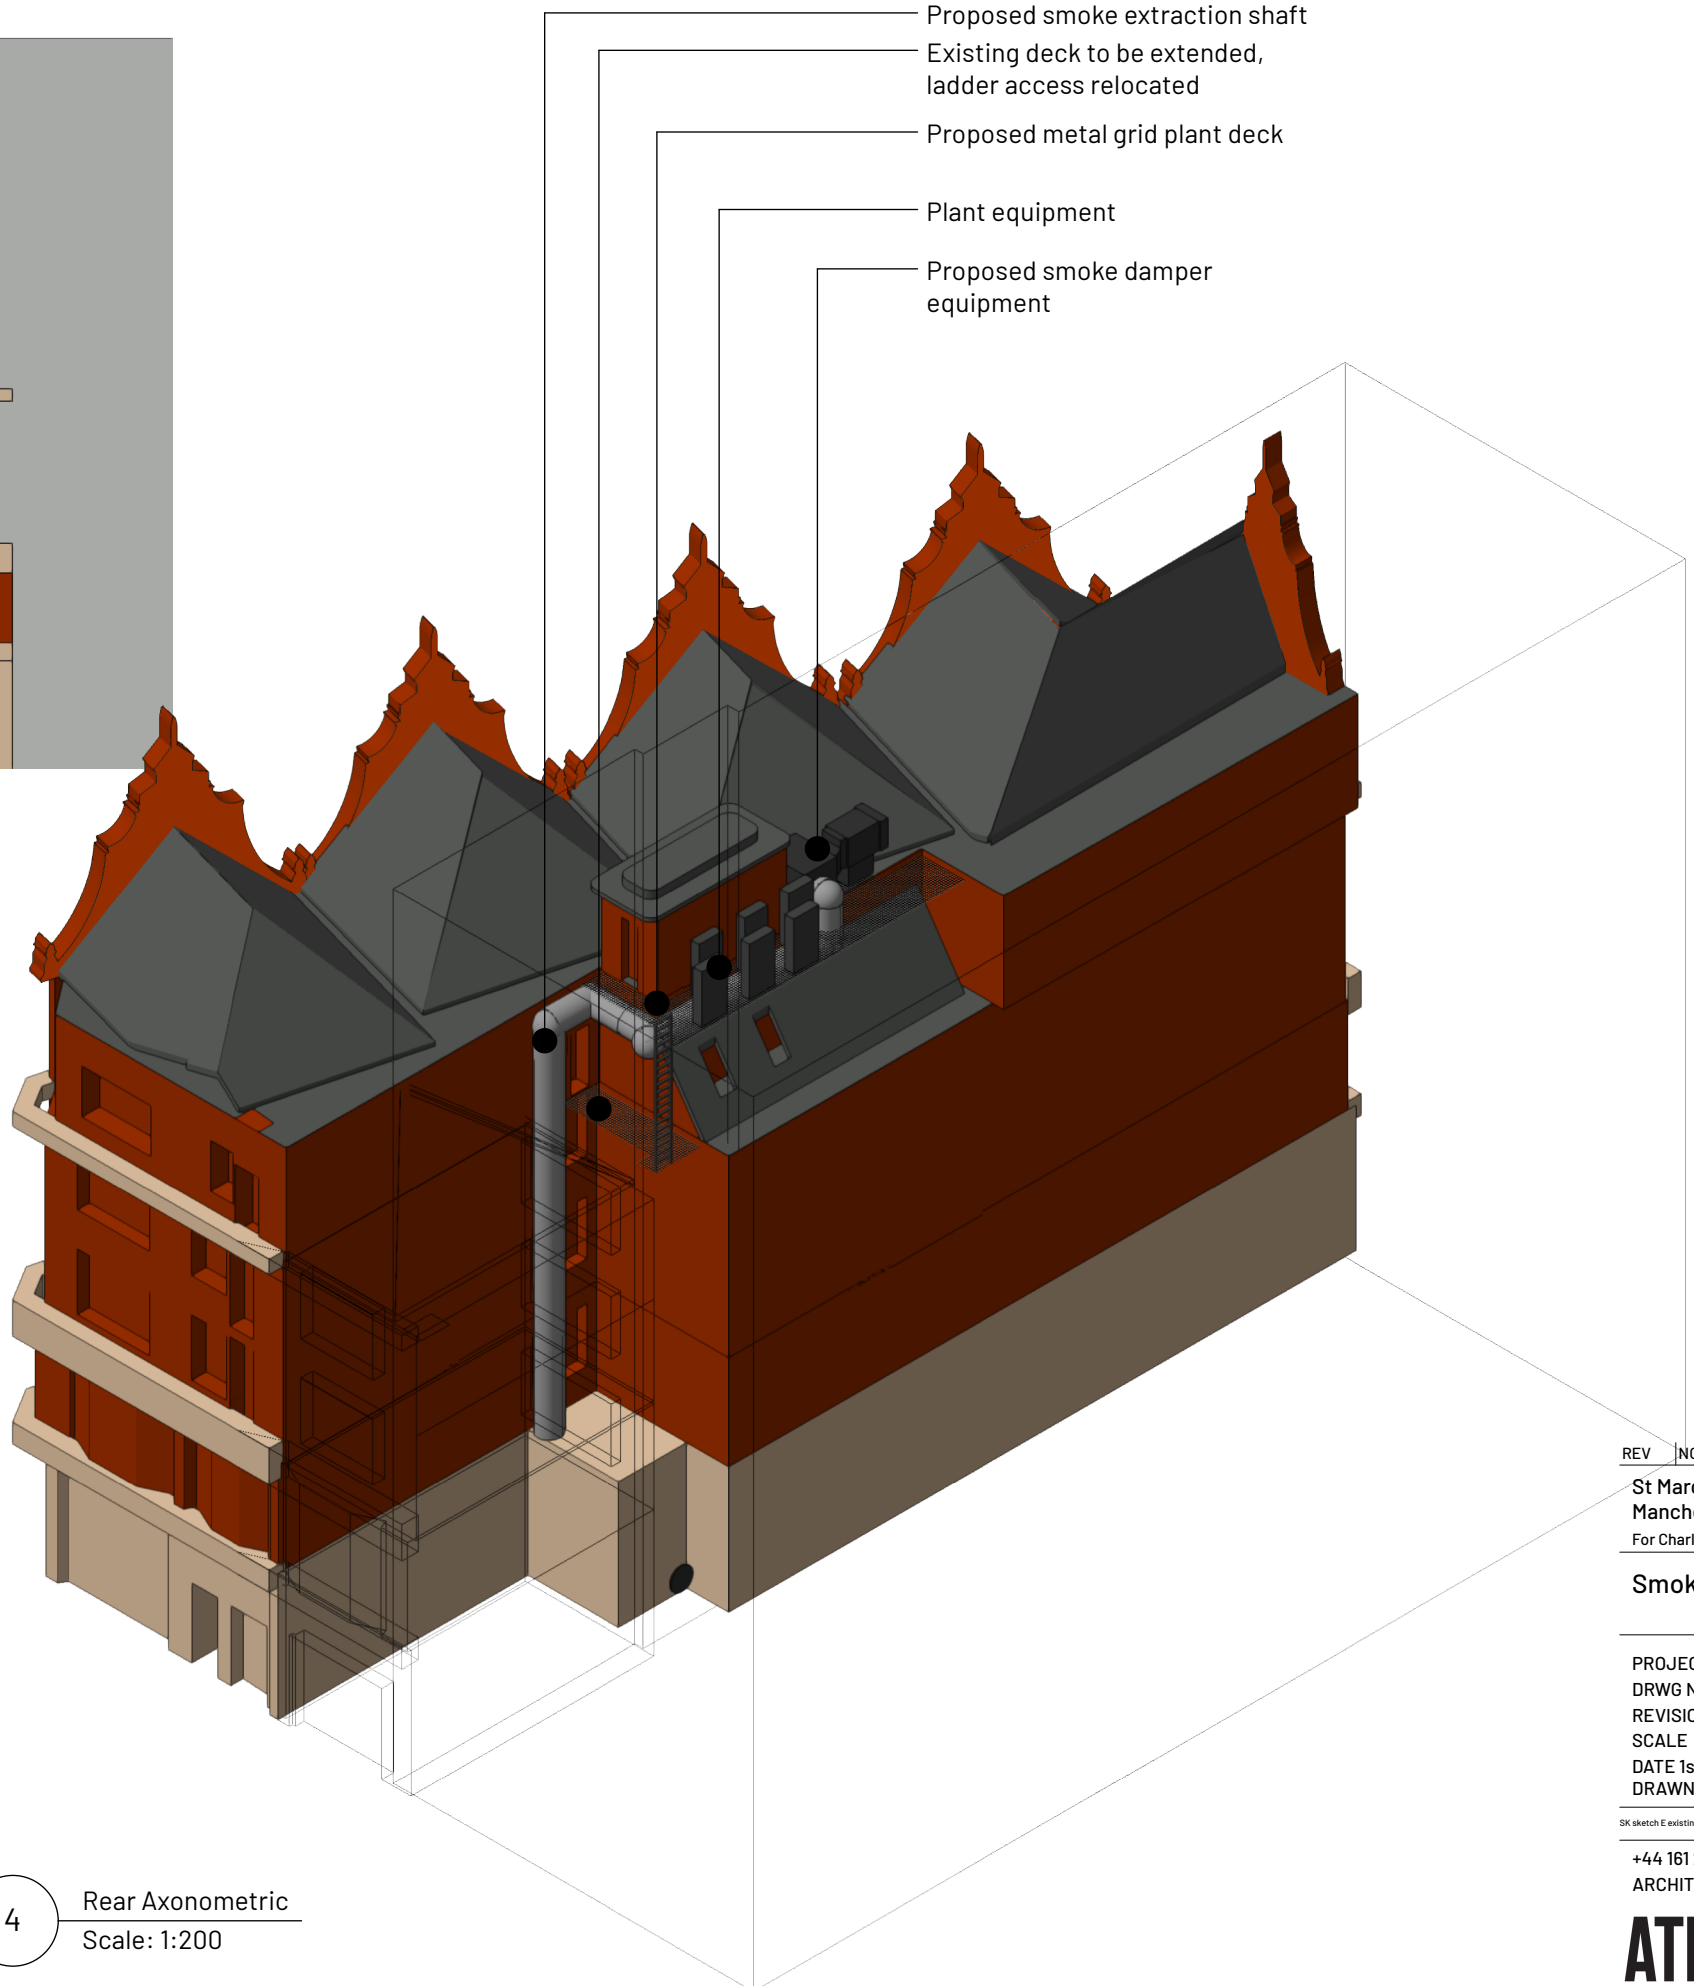

4 Rear Axonometric
Scale: 1:200

REV	NOTE	DRN/CHK
-----	------	---------

St Margarets (App. 2), Manchester		
For Charlotte Street Estates		

Smoke Shaft 3D Views

PROJECT REF.	2093
DRWG NO.	P(850)
REVISION	
SCALE	Varies @ A3
DATE 1st	Aug 25
DRAWN	GS

SK sketch E existing P proposed T tender C construction FI final issue

+44 161 236 0051
ARCHITECT@ATELIERMB.CO.UK

ATELIER.MB