



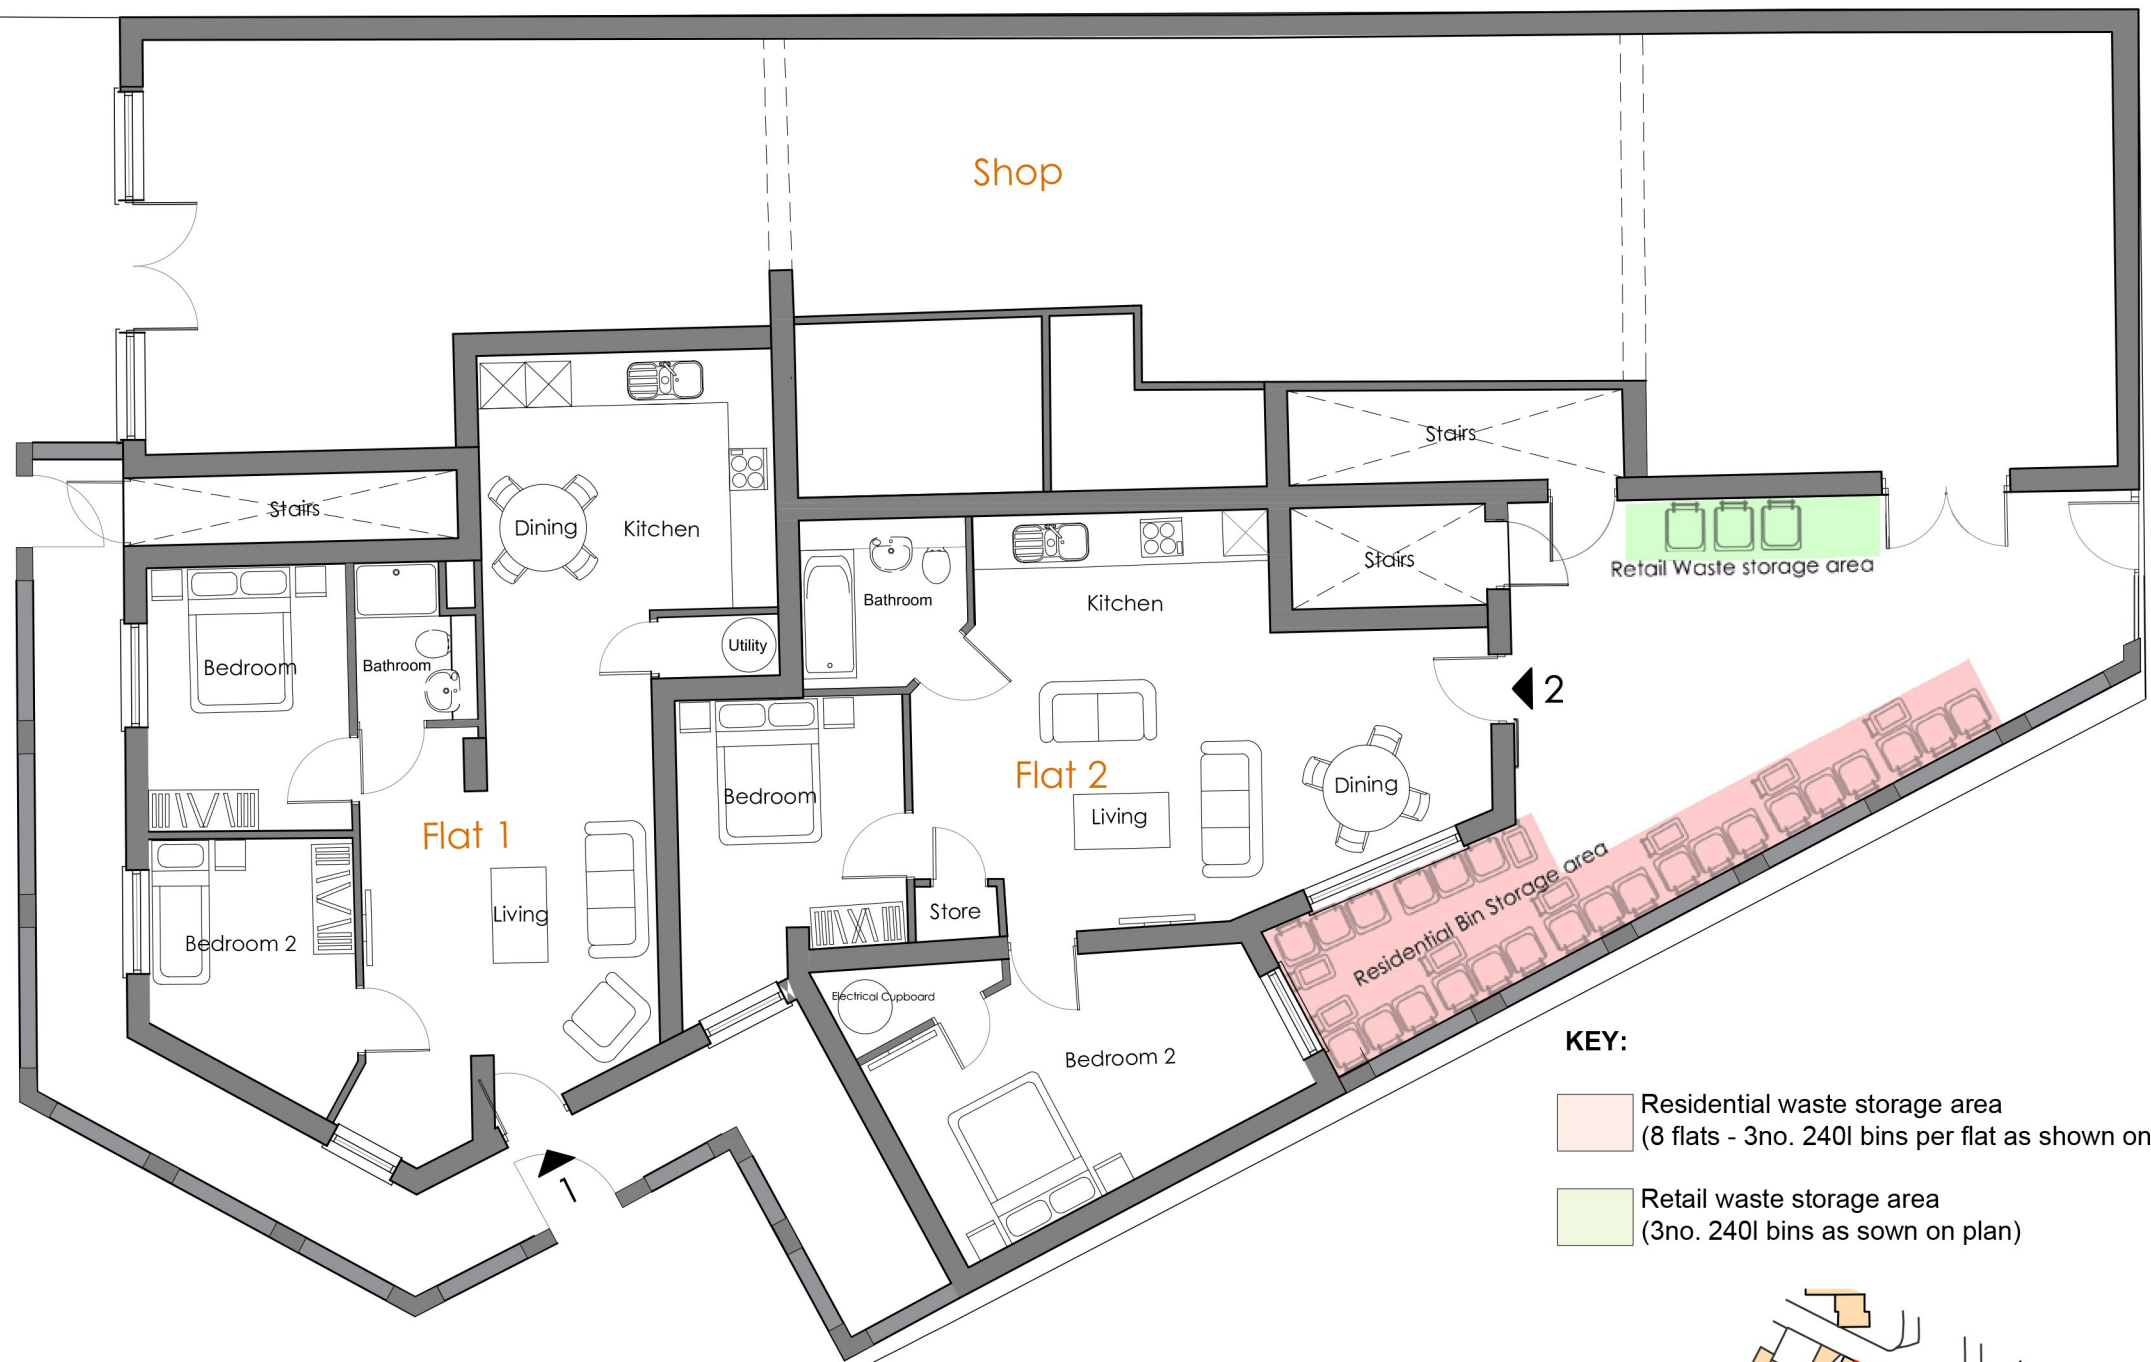

KEY:

- Residential waste storage area
(8 flats - 3no. 240l bins per flat as shown on plan)
- Retail waste storage area
(3no. 240l bins as shown on plan)

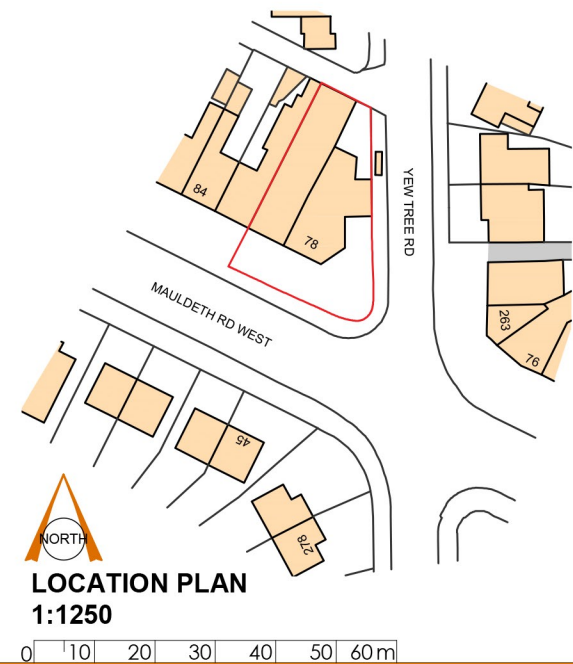

EXISTING FLOOR PLAN
1:100

0 1 2 3 4 5m

78-80 MAULDETH RD WEST

Existing Ground Floor Plan with Location Plan [including existing bins]

PLANNING DRAWINGS



LEGH MANOR,
WILMSLOW ROAD,
MOTTRAM ST. ANDREW
SK10 4QH
T: 01606 892296
M: 07899 845722

VARIED@A3
11.08.2025

MR8025.
EX.FP.01.A