



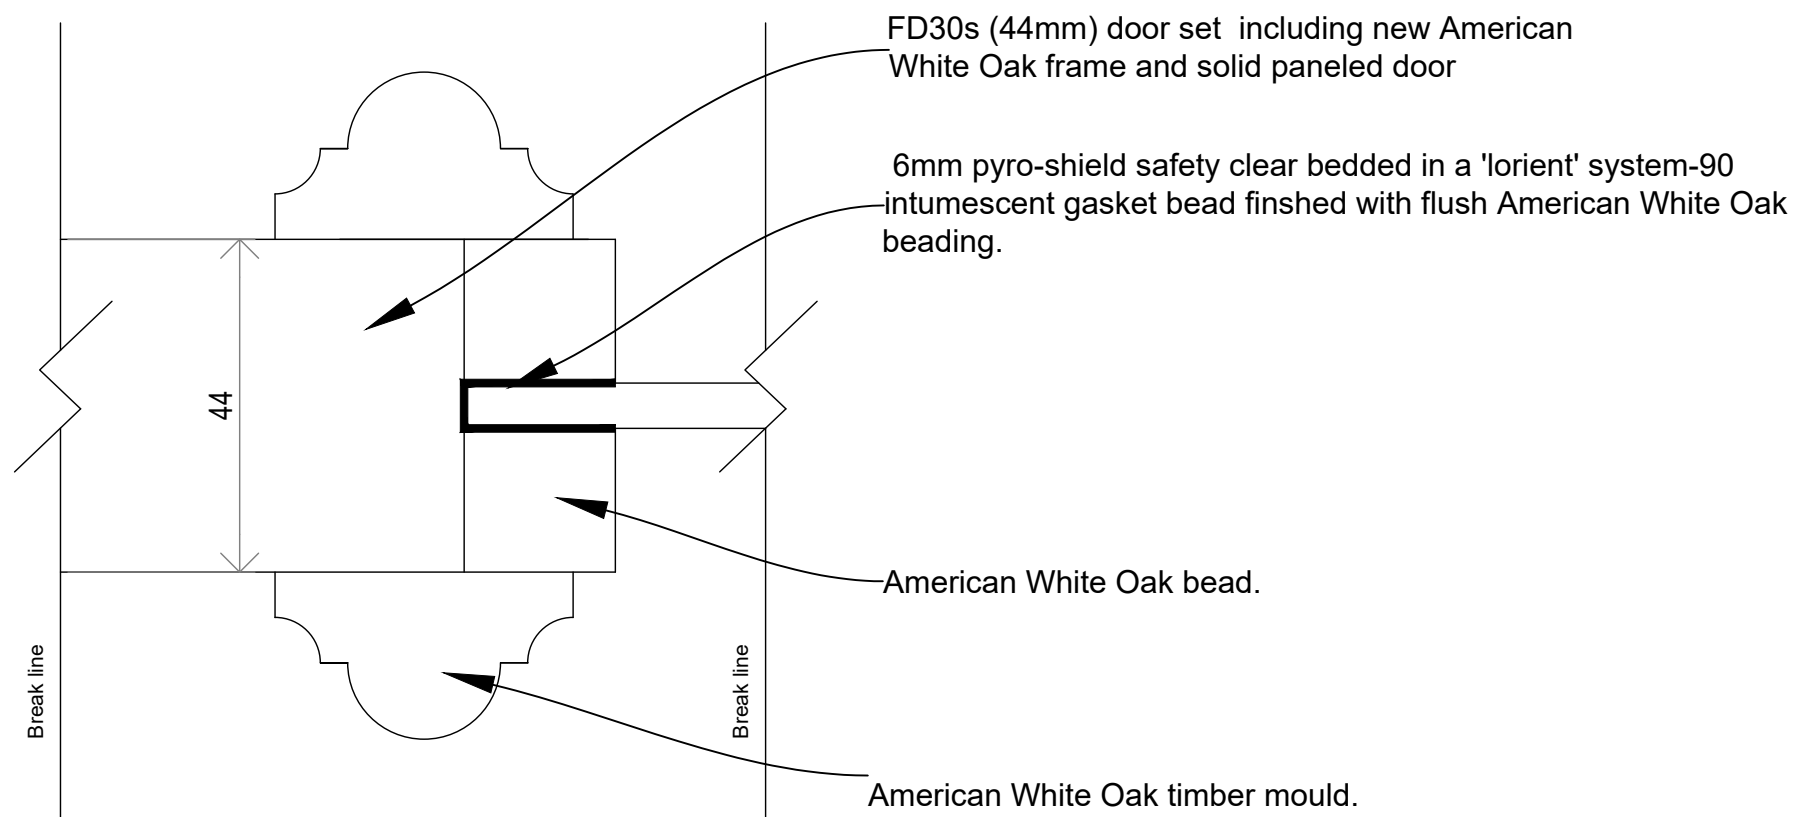


Section A-A Through Door Moulding with Glazing

Scale: 1:1

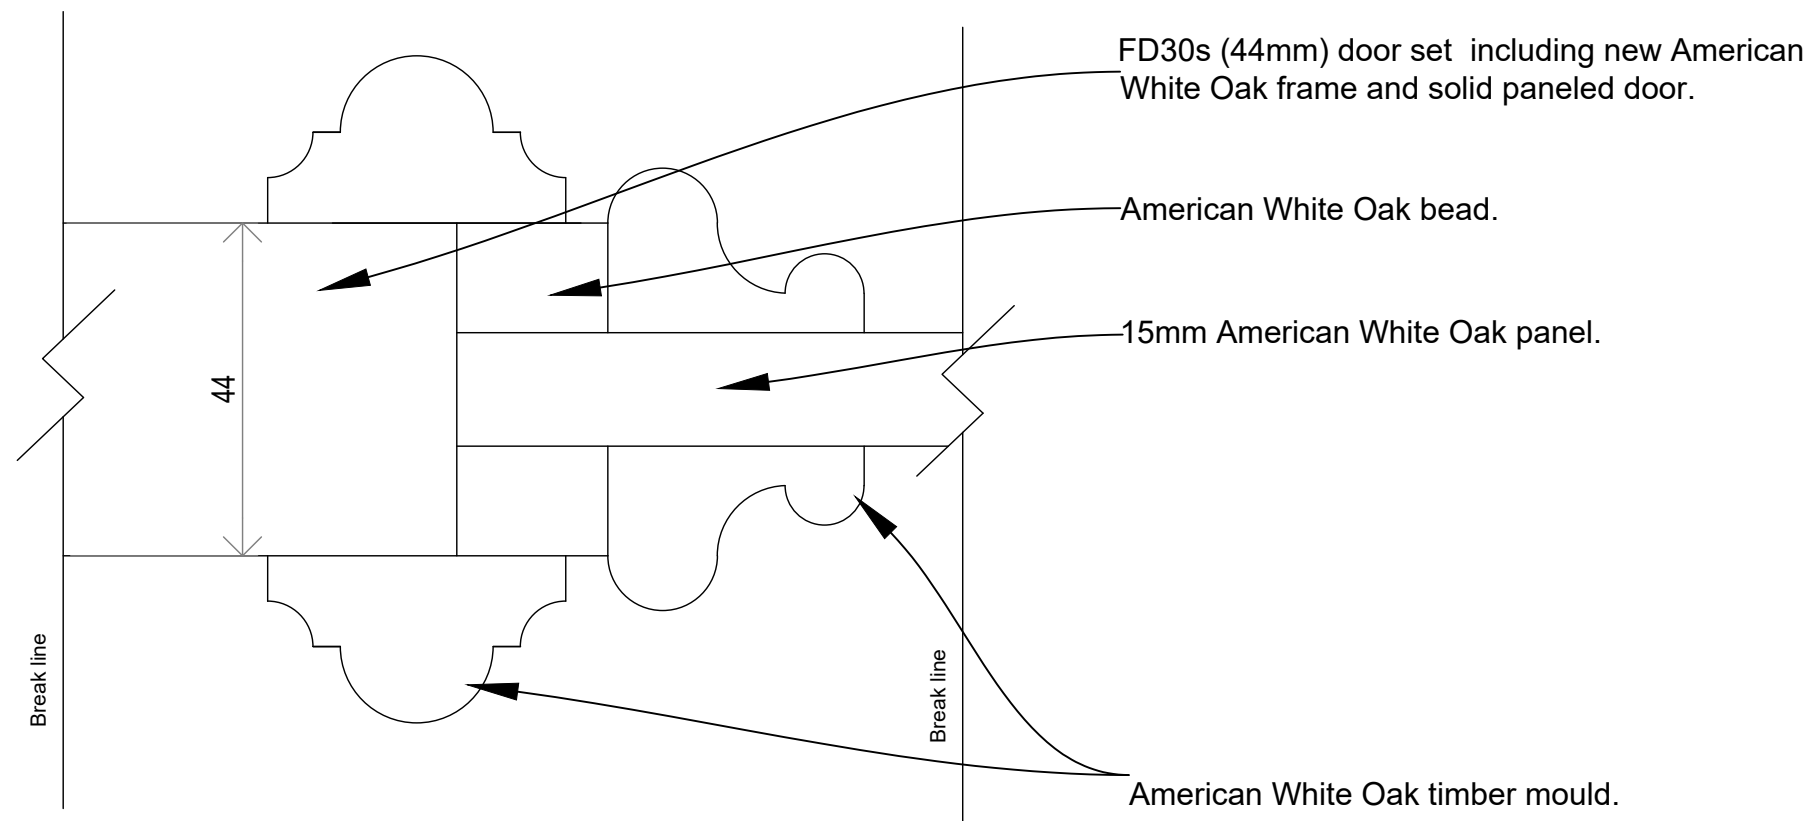

Section B-B Through Door Moulding with Oak Panel

Scale: 1:1

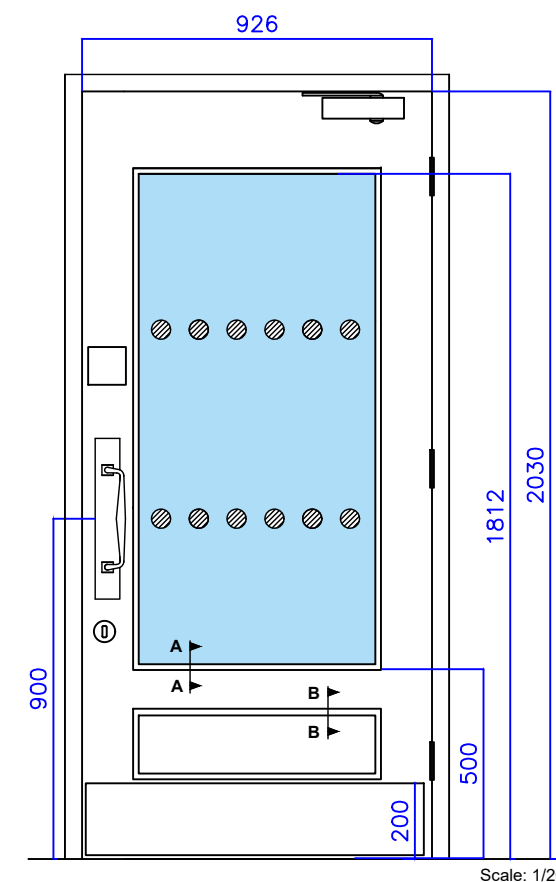

Example of Typical Single Door Elevations (02, 15 & 32) with Sections

Examples of typical single and double door (14, 16 & 19) elevations can be found on drawings 0011 & 0012



Door closer



Brass pull handles



Brass push plate

Proposed door furniture

NOTES

1. All dimensions are in millimetres unless otherwise stated
2. This drawing is to be read with all other relevant documentation
3. Do not scale from this drawing, all measurement data should be taken directly from the model



MANCHESTER CITY COUNCIL
Capital Programmes Division

Manchester City Council
PO Box 532, Town Hall
Manchester
M60 2LA

DRAWING STATUS Information

PROPERTY TITLE
103 Princess Street
Manchester
M1 6DD

UPRN
010023061175

D/E NO.
0000

PROJECT TITLE
Condition and Fire Safety Work

DRAWING TITLE
Section through Oak Door Moulds

JOB NO.
AMP45640

DATE
09/10/2025

REV
-

SCALE
1:1@A3

AUTHOR
CS

CHECKED BY
CS

APPROVED BY

DRAWING NO.
PST-MCC-B01-B1-DR-A-0018