



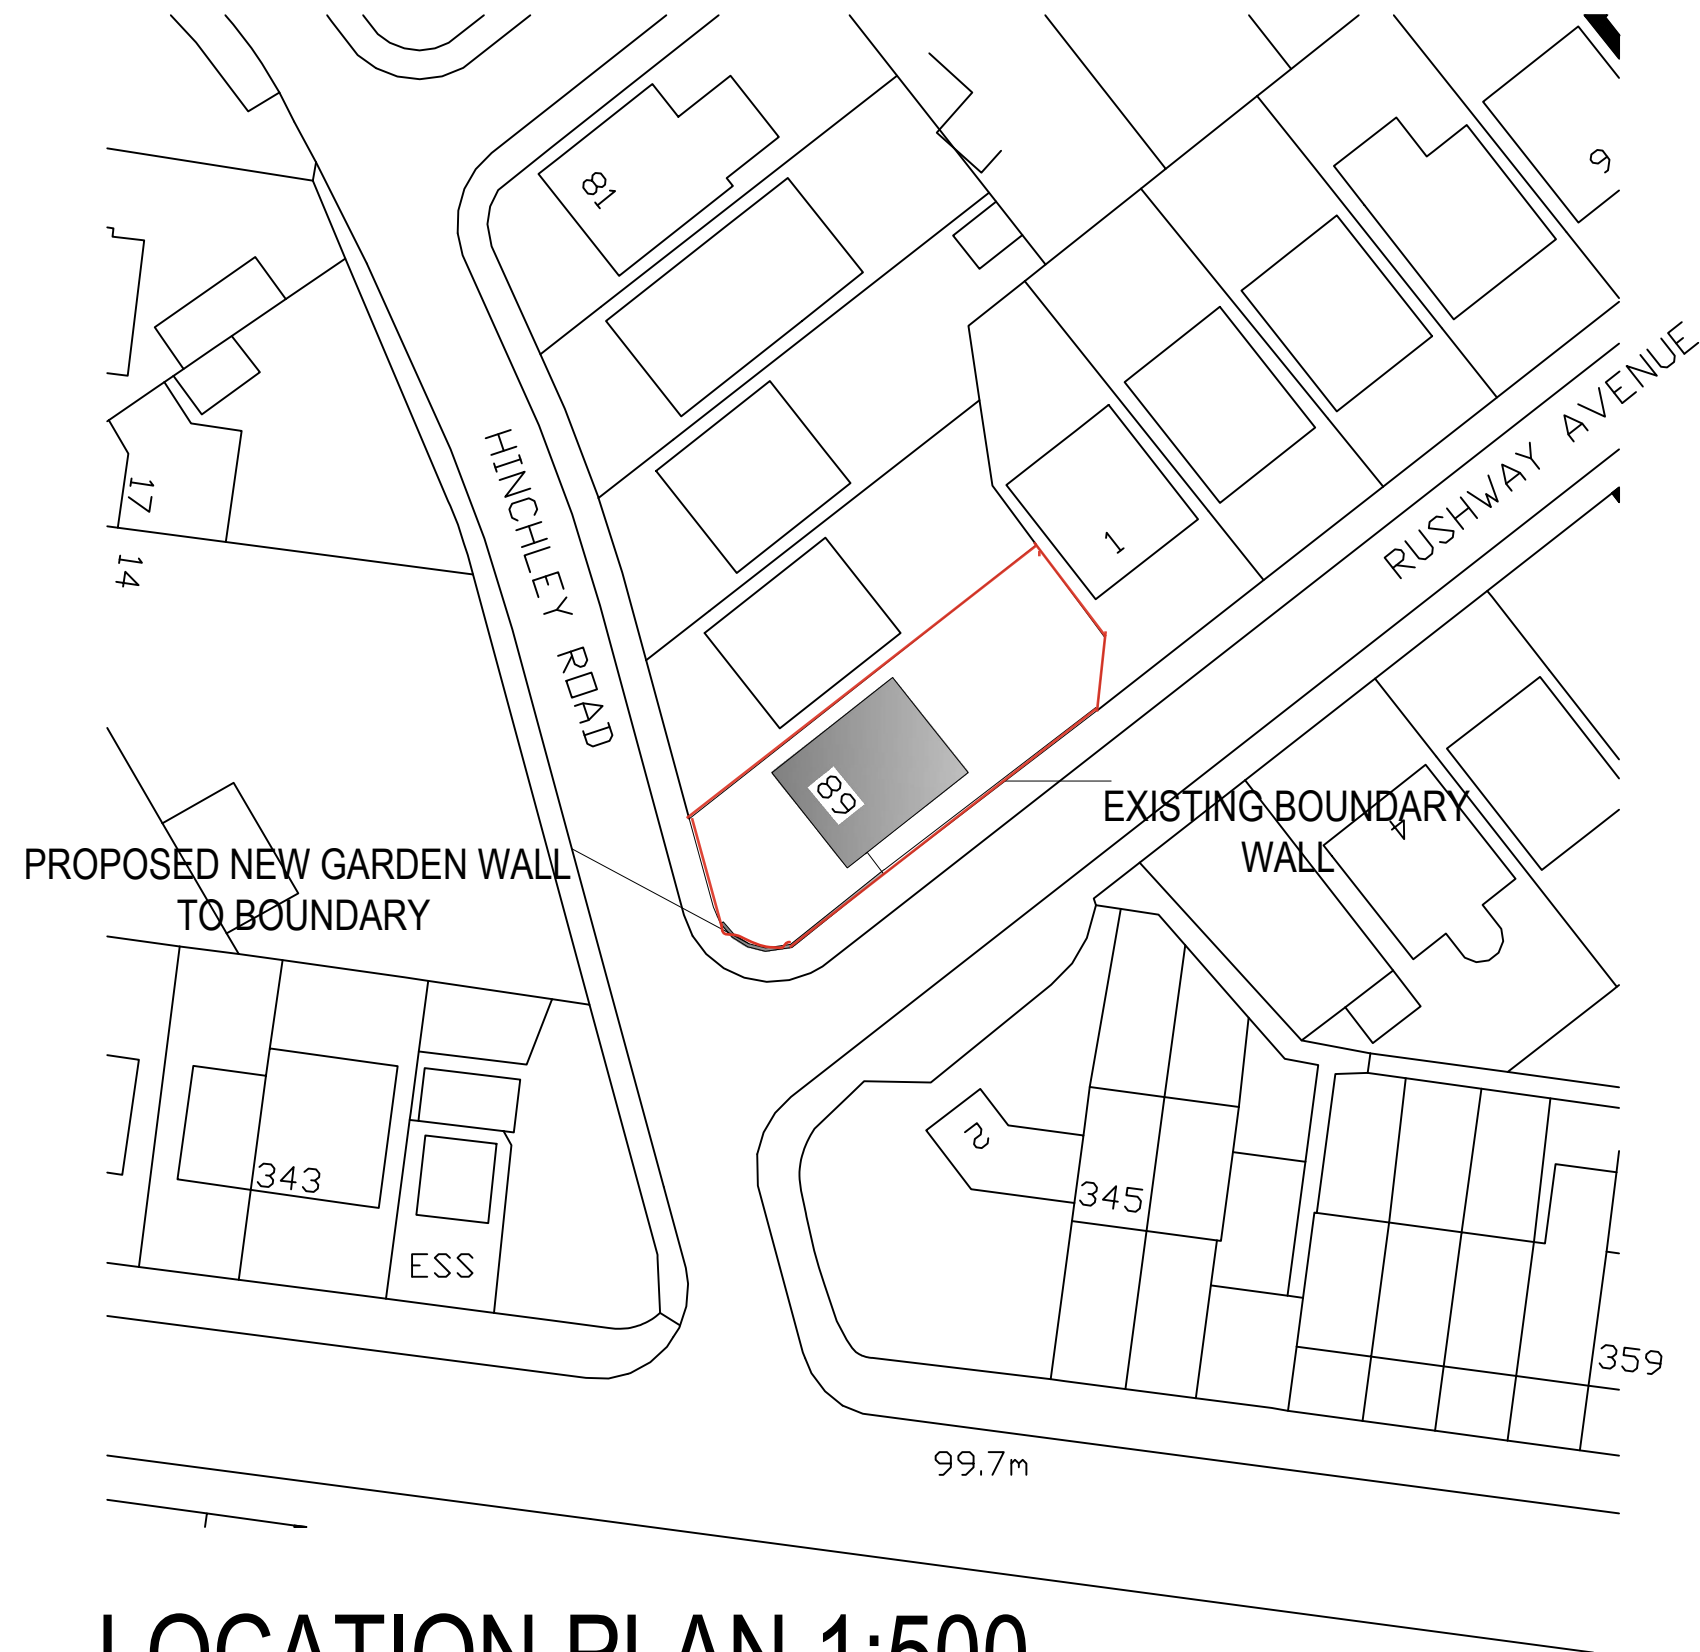

LOCATION PLAN 1:500

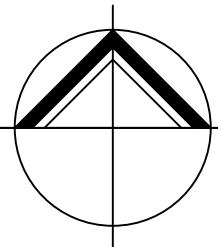

**NORTHERN
DESIGN**
(OLDHAM)
CHARTED ARCHITECTS

NORTHERN DESIGN
17 STATION LANE
GROTTON
OLDHAM
OL4 5GY
TELEPHONE : 07753 859616

CLIENT

L O'CONNER

PROJECT

PROPOSED BOUNDARY WALL
89 HINCHEY ROAD
MANCHESTER

DRAWING TITLE

LOCATION PLAN

Rev.	Notes	Date	Drawn

SCALE	1:500 AT A1	05.25	AD
-------	-------------	-------	----

PROJECT No.	DRAWING No.	Rev.
100	02	