


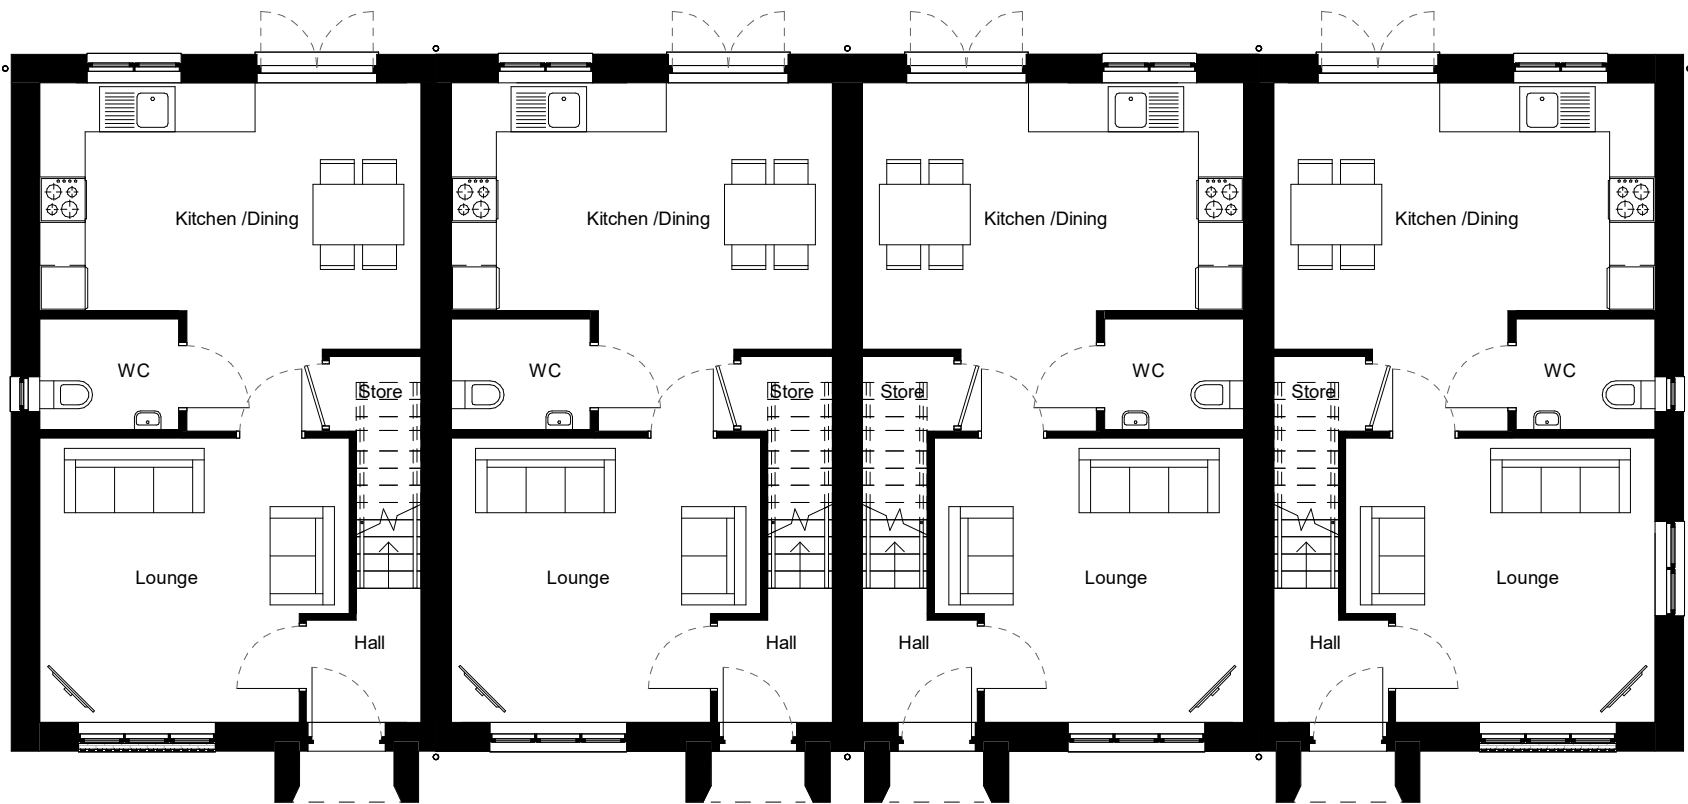

Notes


Do not scale from this drawing.
All contractors must visit the site and be responsible for taking and checking dimensions.
All construction information should be taken from figured dimensions only.
Any discrepancies between drawings, specifications and site conditions must be brought to the attention of the supervising officer.
This drawing & the works depicted are the copyright of JTP.

This drawing is prepared for the specific project stage in the Drawing Status section below and it is not intended to be used for any other purpose. Whilst all reasonable efforts are used to ensure drawings are accurate, JTP accept no liability for any reliance placed on, or use made of, this plan by anyone for purposes other than those stated in the Drawing Status below.

Area Schedule - Seacourt		
Level	Area (sq.m.)	Area (sq.ft.)
00	42.66	459
01	42.66	459
Total	85.32	918

Plot Nos : 051-054

Note : All the house Internal layouts are based on Keepmoat's standard house types.

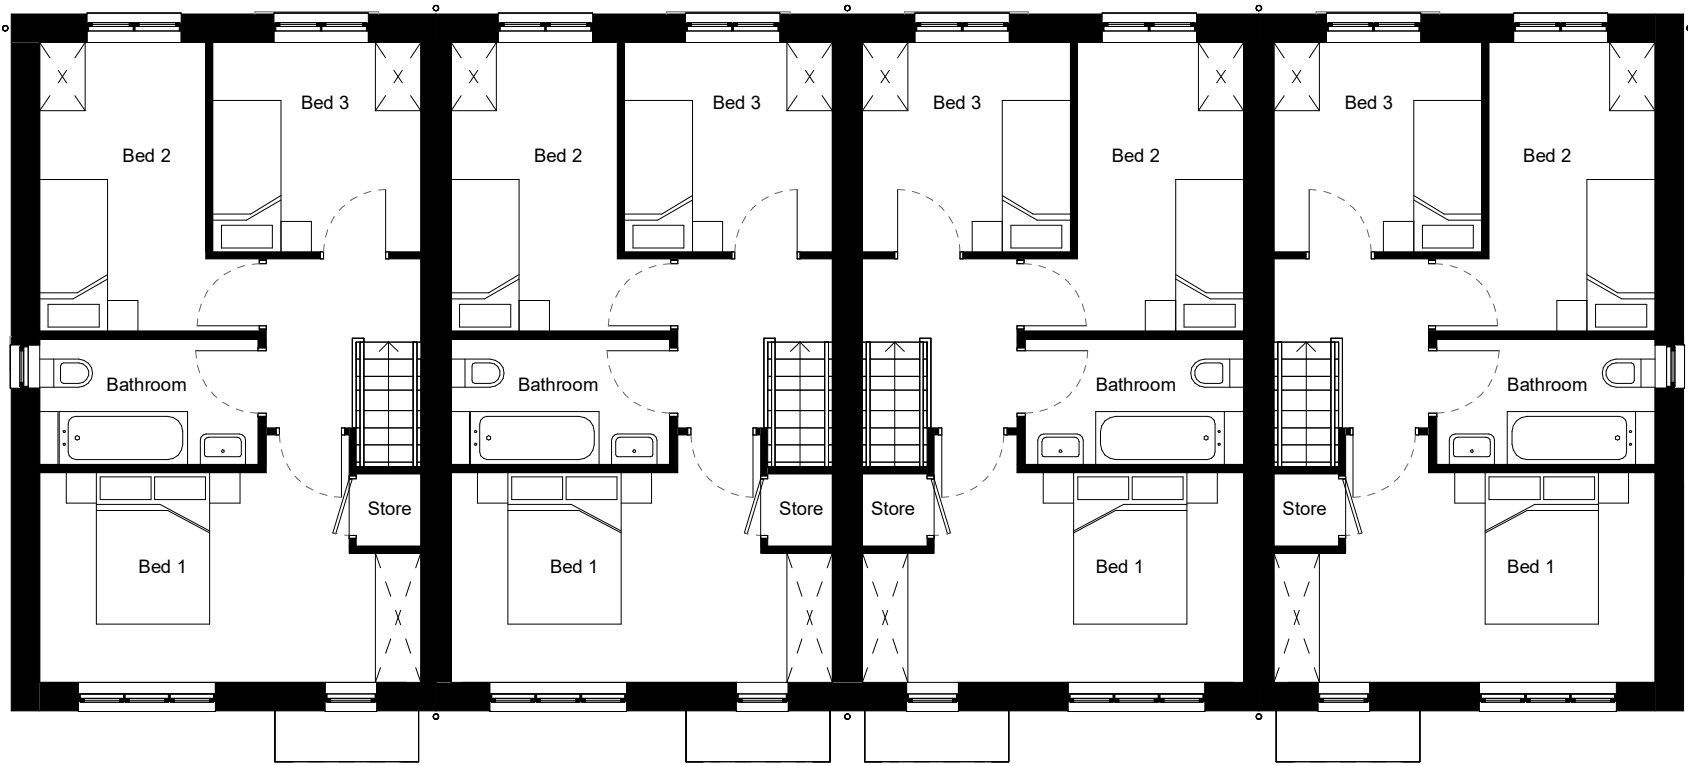

P0225.07.25Amendments to Materials, Layout, and DetailingSAKJC

P0110.04.25For PlanningSAKJC

Rev	Date	Description	Drawn	Chkd

Drawing Status

For Planning

Client

Keepmoat Homes

jtp

JTP Studios, Unit 5
The Rum Warehouse
Pennington Street
London, E1W 2AP
+44 (0) 20 7017 1780
www.jtp.co.uk

Project

Land at Crabtree Lane

Drawing Title

Seacourt T1 - 4 Unit Terrace - Plans 1

Scale @A31 : 100Job Ref. 02292

Drawing No. 02292_JTP_HT_SEA_ZZ_DR_A_1326Revision: P02

Scale Bar

0

1

2

3 m