


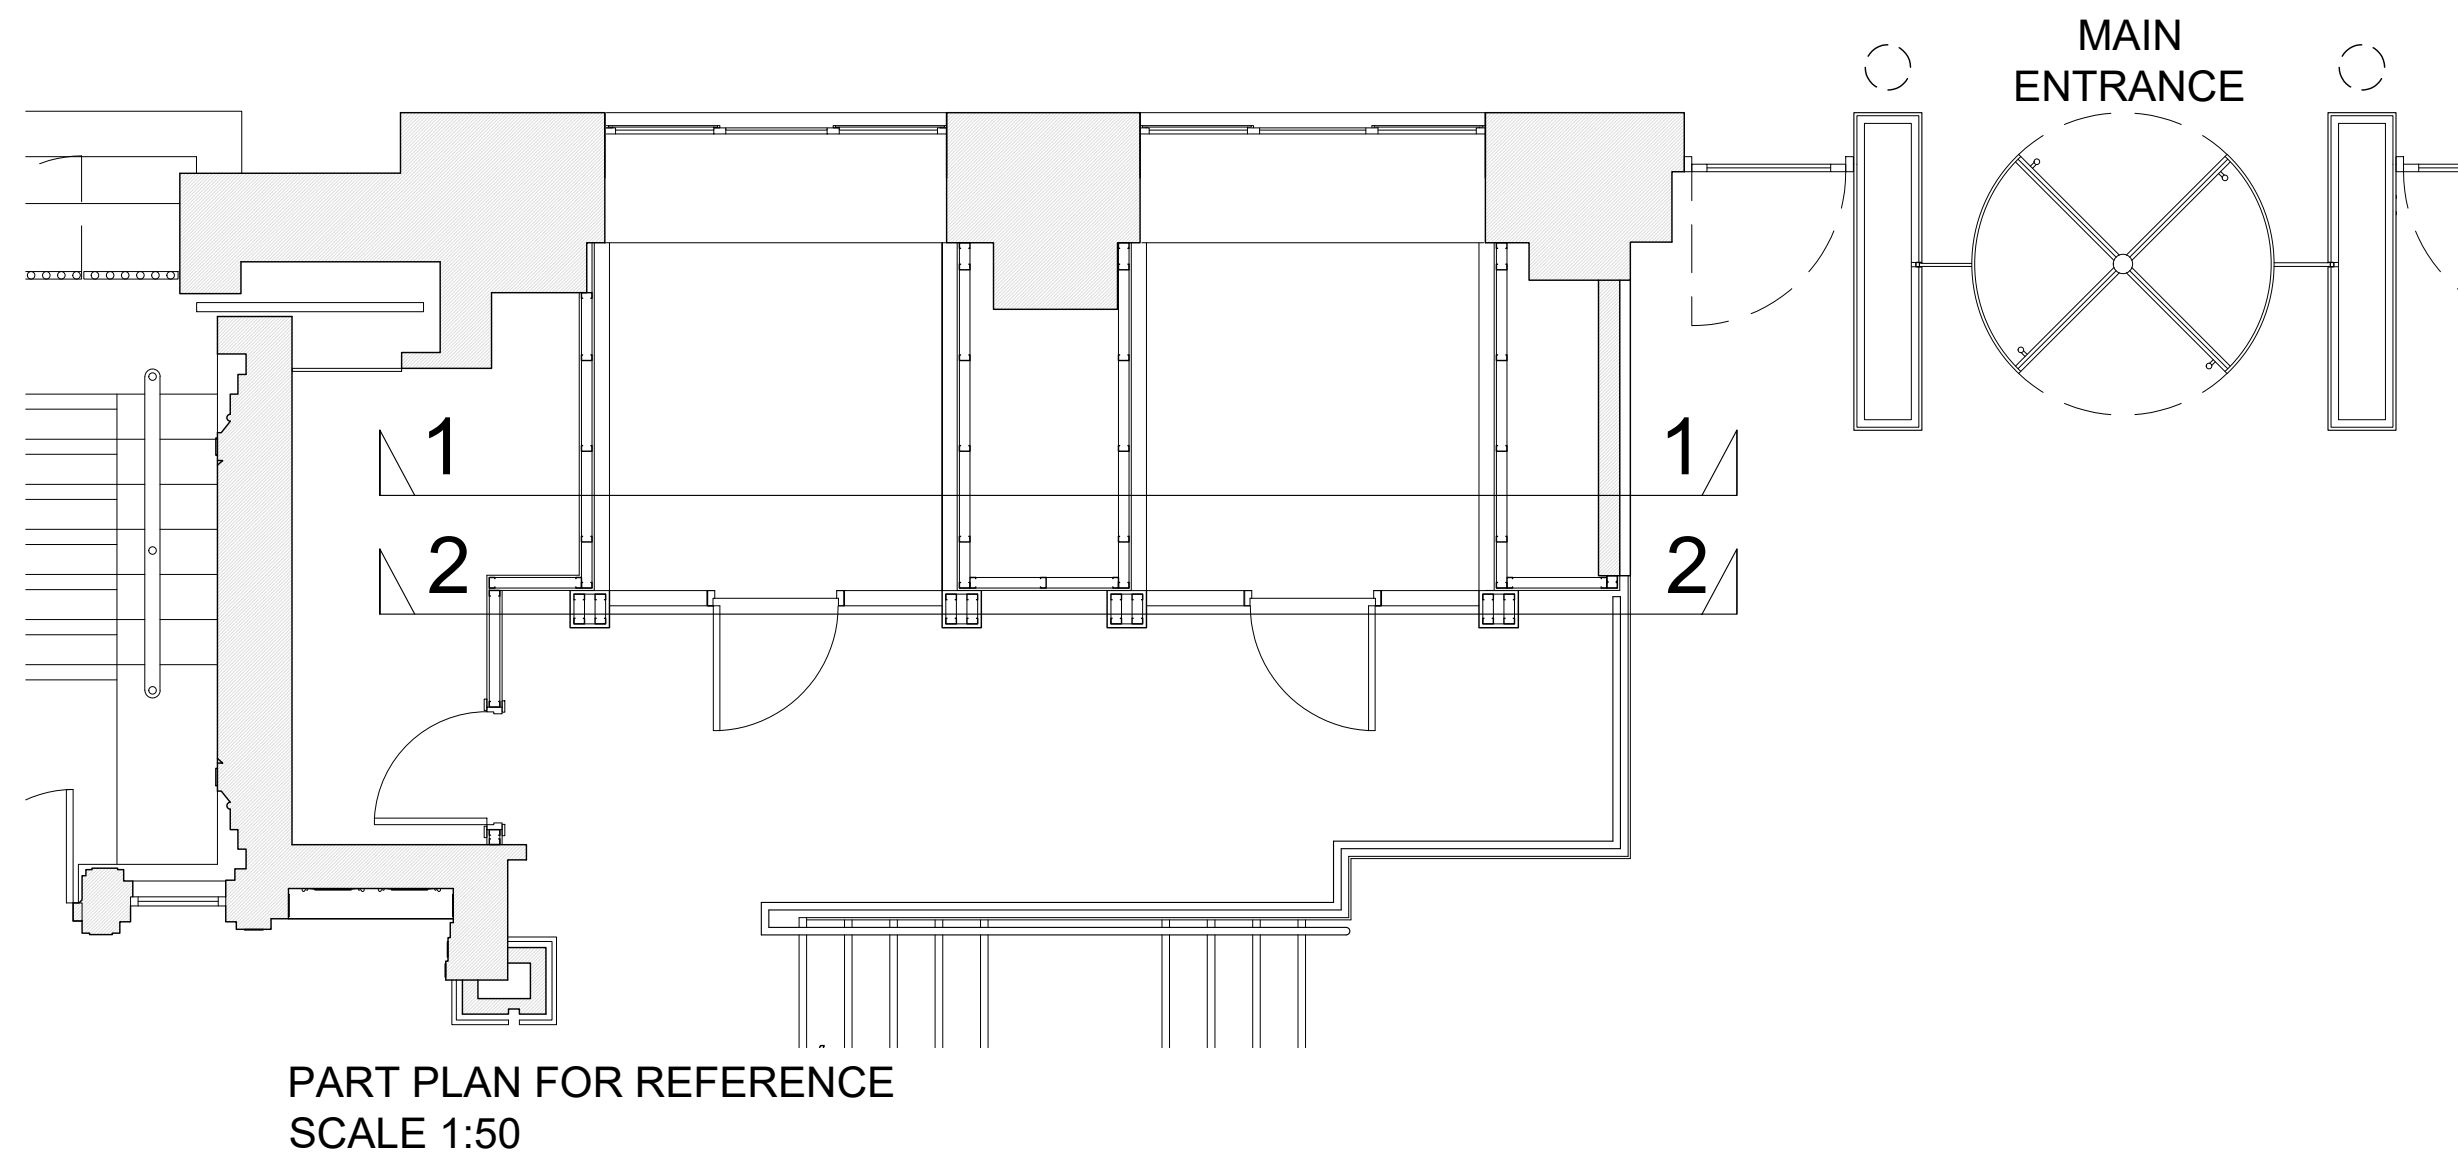

APAM	client
BRIDGEWATER HOUSE 58-60 WHITWORTH STREET, M1 6LT	project
PROPOSED NEW GLAZED MEETING ROOM SECTIONS	title
VBC03	job No.
AD07	dwg No.
1:50 @ A2	scale
LA	drawn