
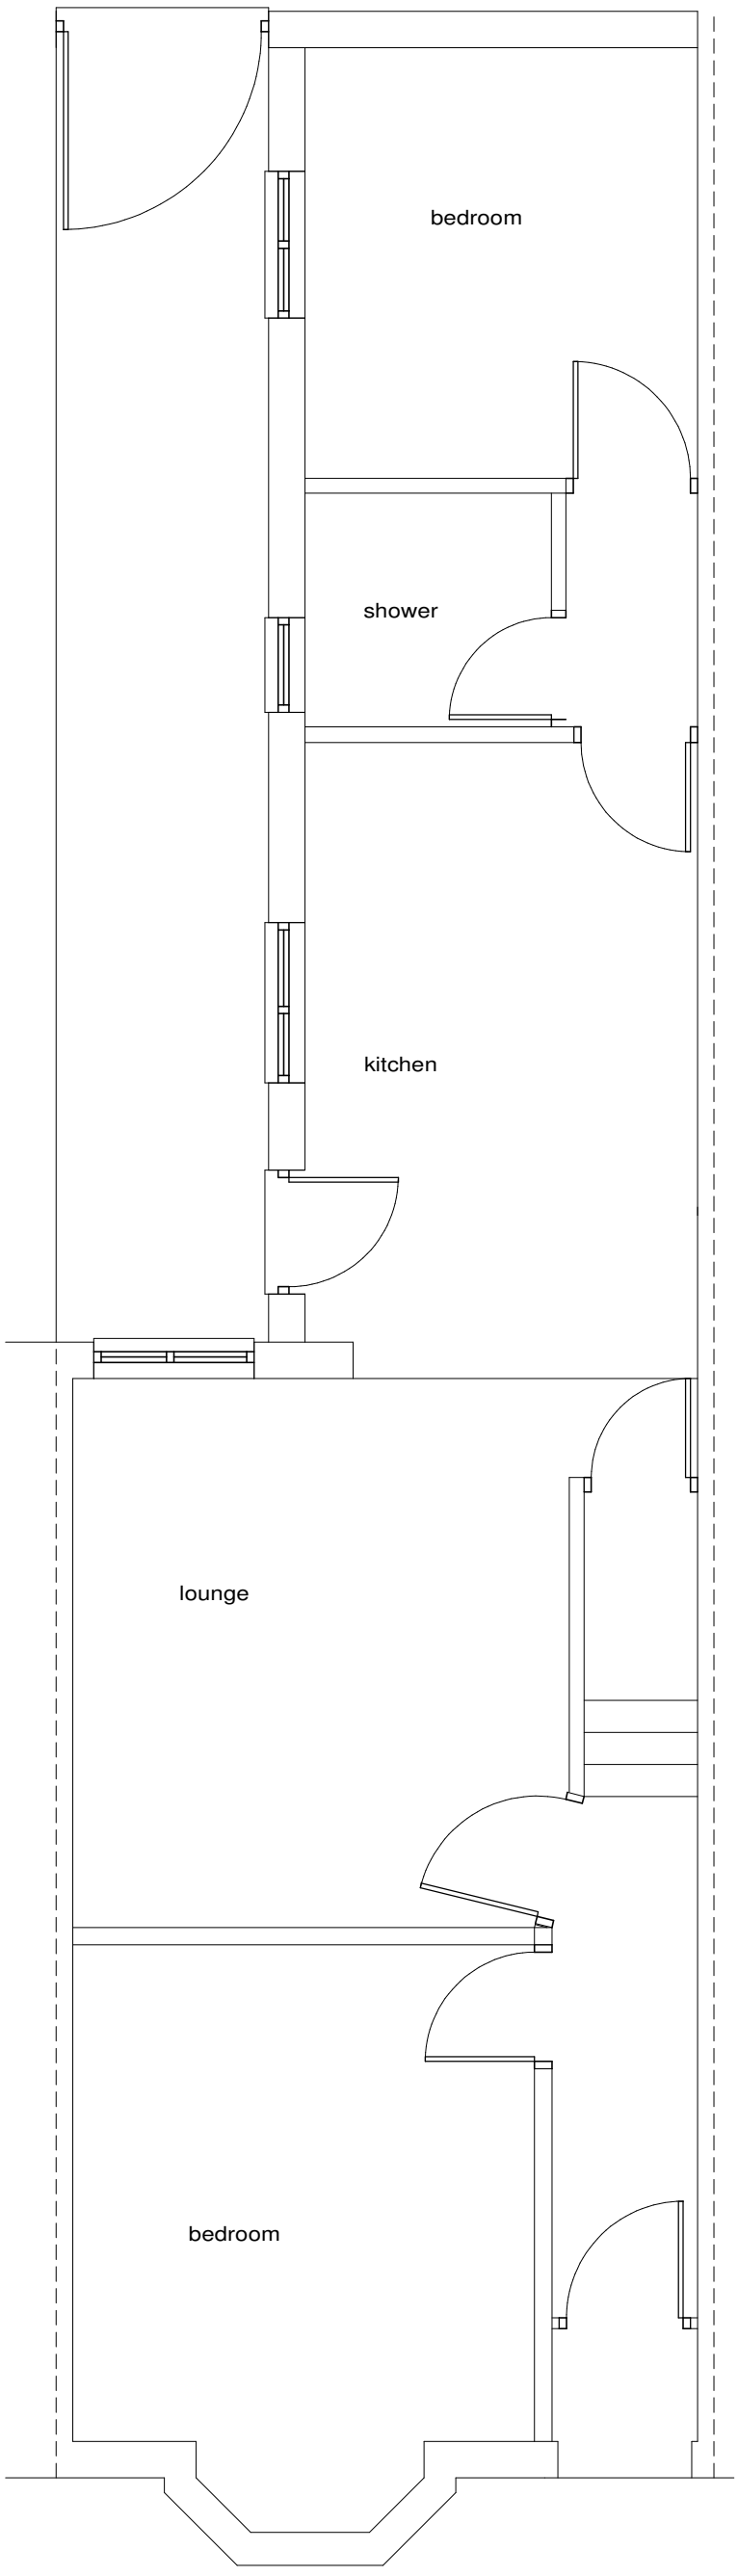


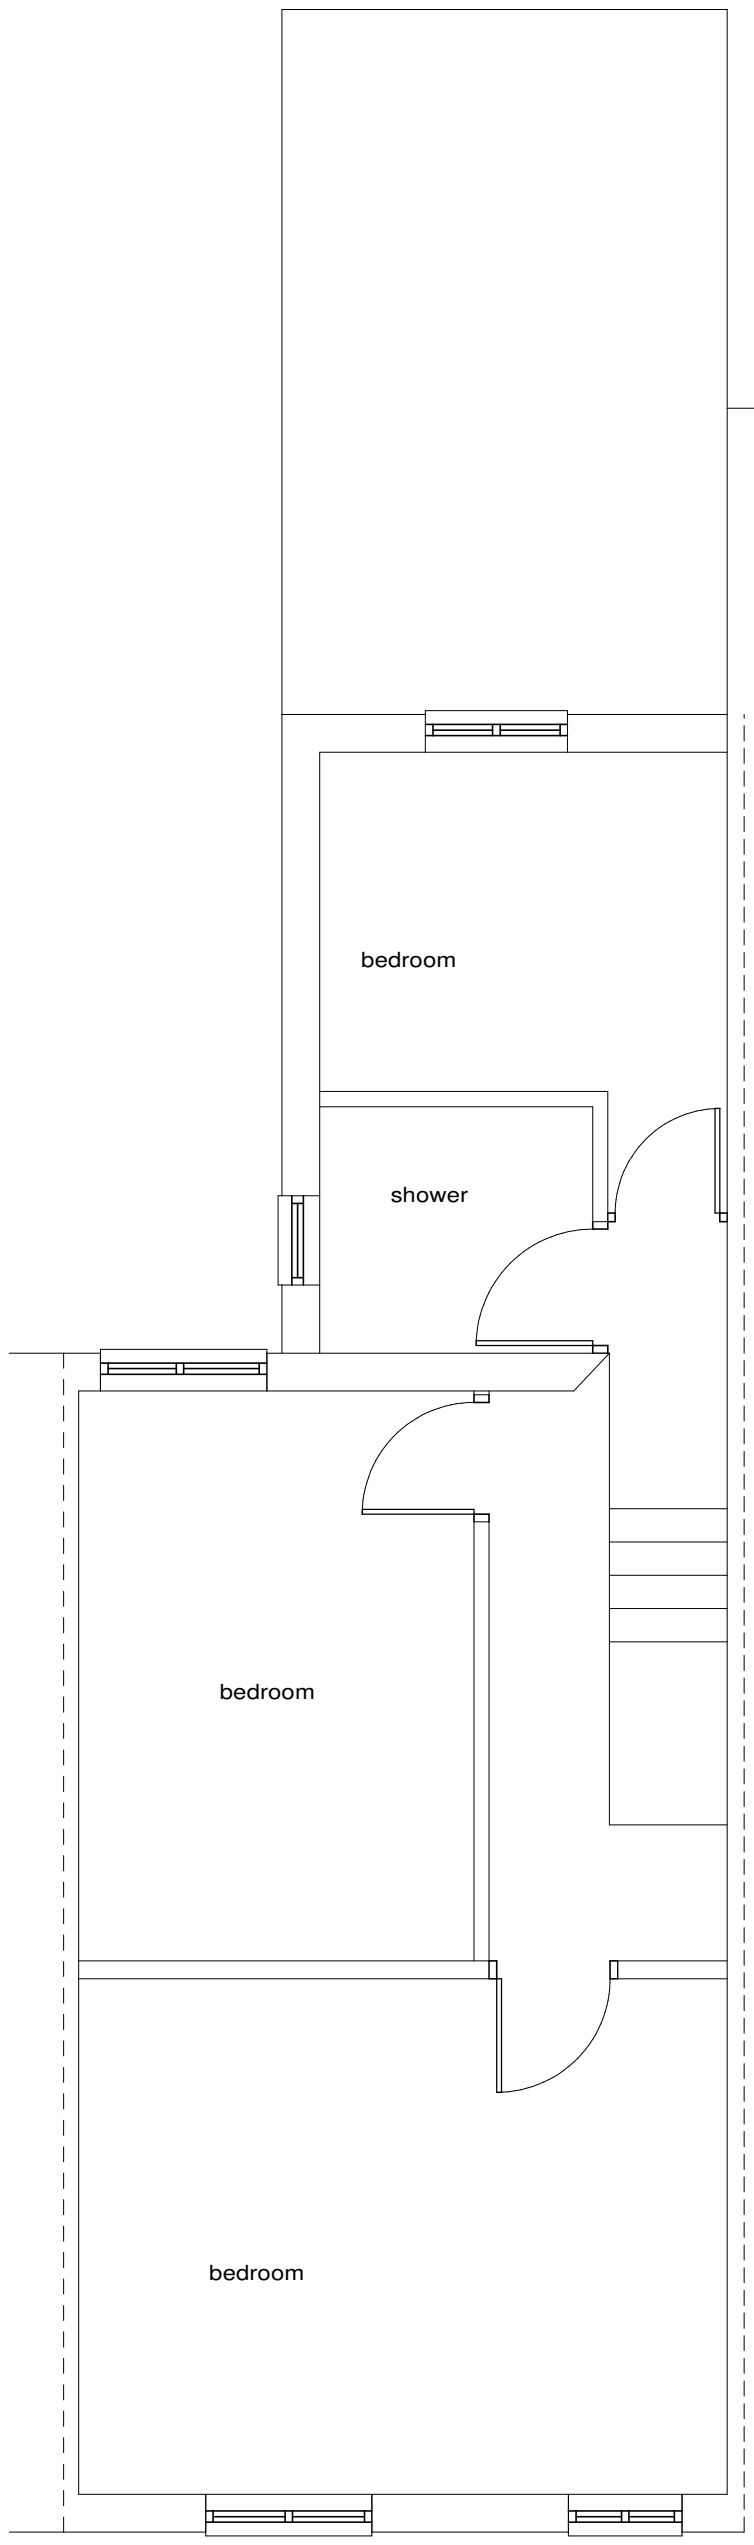

first

Plans prepared for
Local Authority approval
All dimensions to be
checked on site

A	–	–
	Date	Revisions

©copyright

Client
–

Job Title
–

Proposed Extension at
55 Furness Road
Manchester
M14

Drawing Title
–

Existing Plans

Scale
–
1:50 @ A3

Date
–

Drawn by
–

Drg No.
–

Rev.
–