

Buddhist Meditation Centre,

Manchester, proposals
easy-access

Oct 24 dwg no 5094-2-14

GRAHAM
HOLLAND
ASSOCIATES

Architects & Historic Buildings Consultants

Winnington Hall, Cheshire, CW8 4DU


tel: 01606 624626

mobile: 07885 224256


Plas Draw, Ruthin, Denbighshire LL15 1RT

tel: 01824 704709



email: info@grahamhollandassociates.co.uk

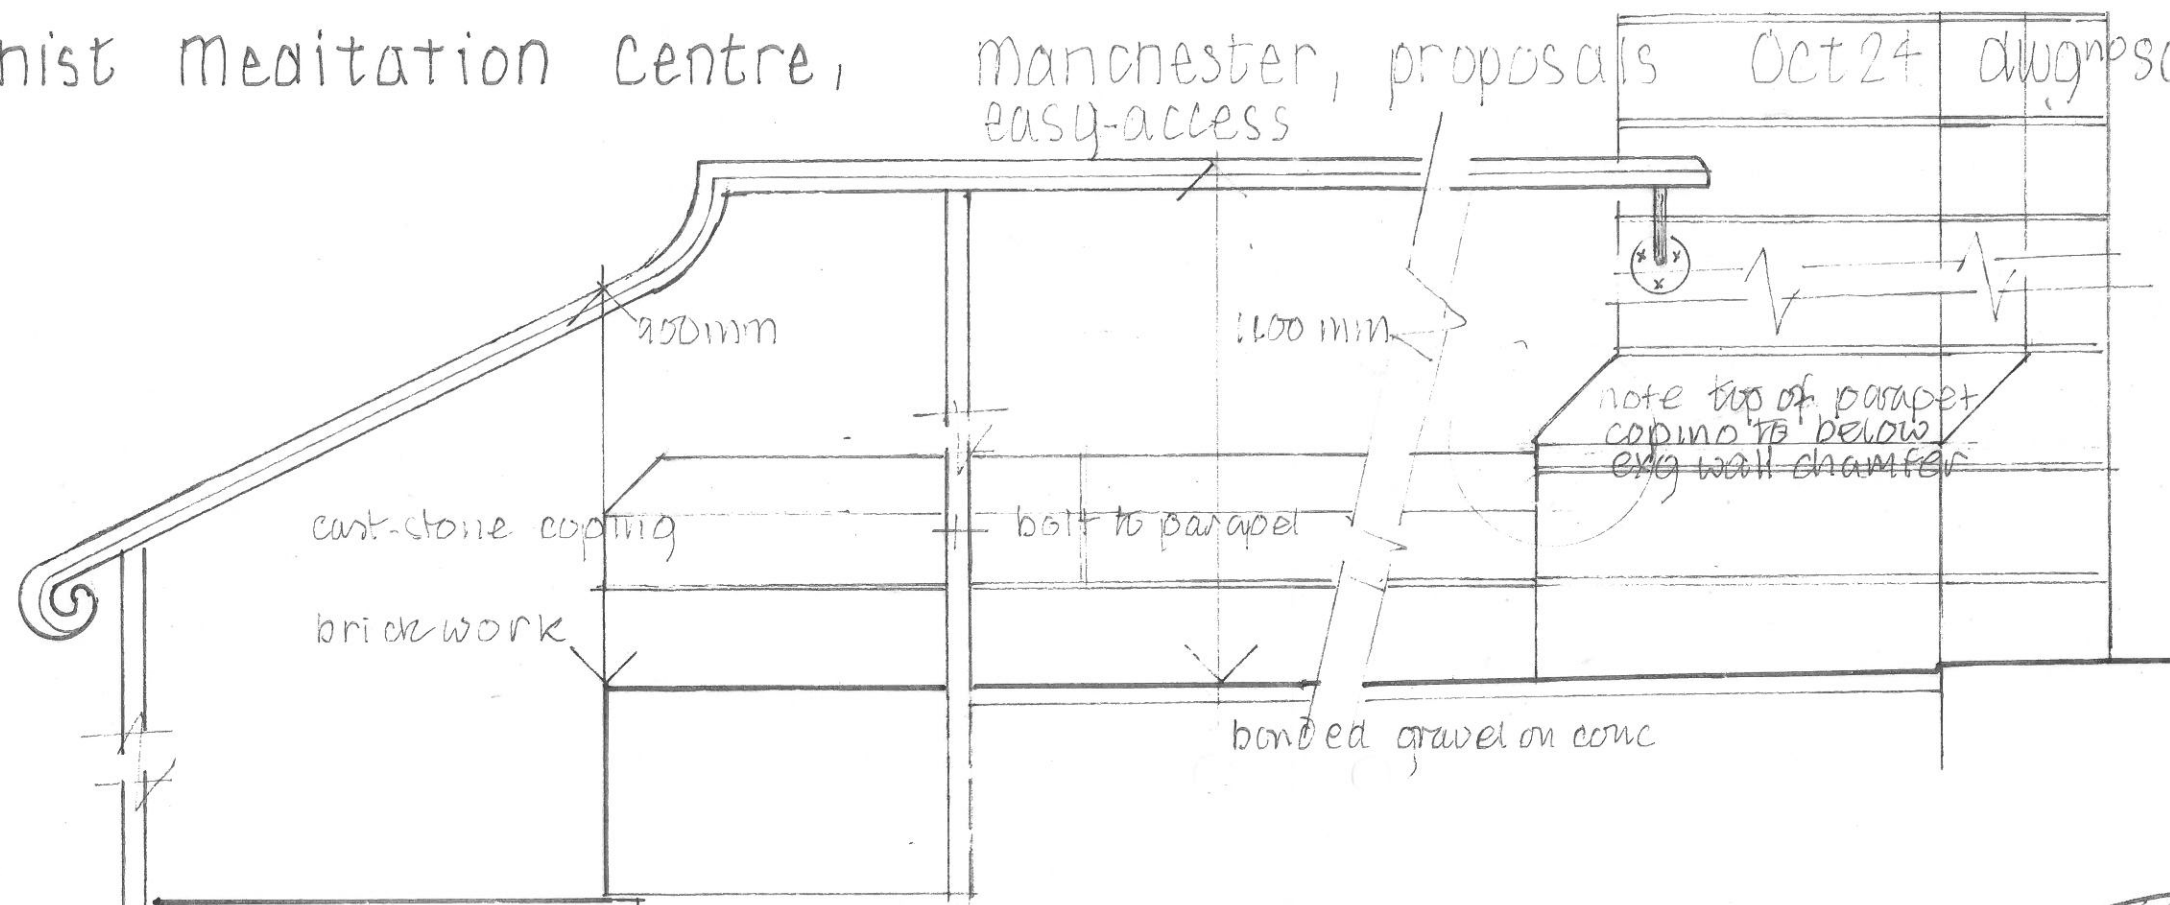

stone steps

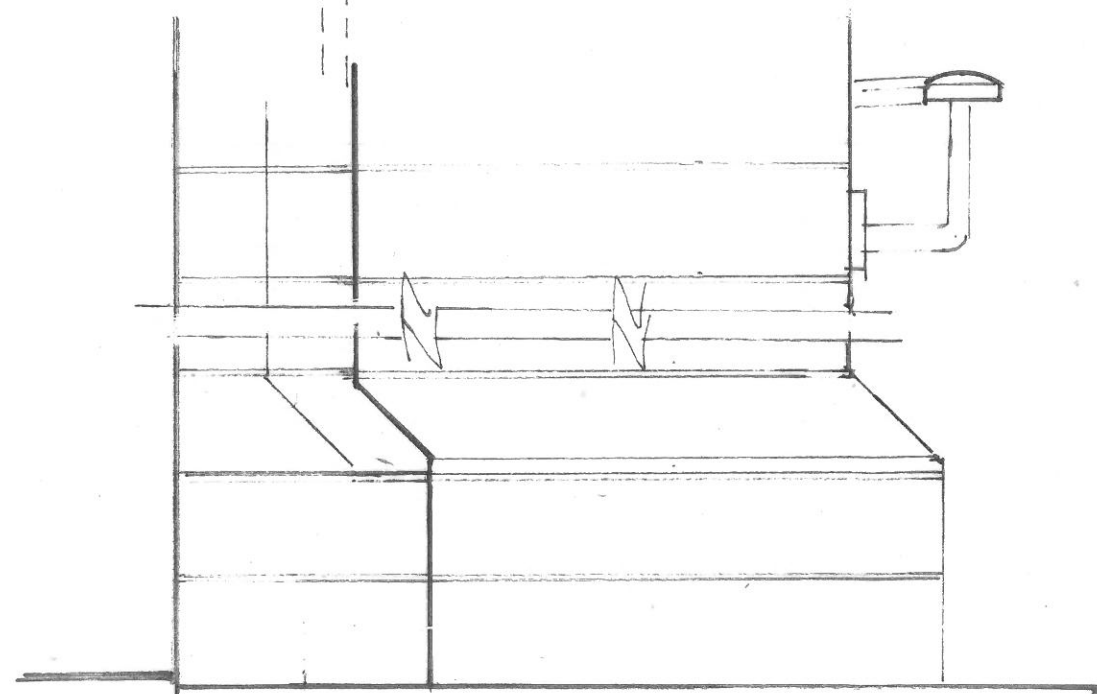

SECTION looking west
check all details & dimensions on site

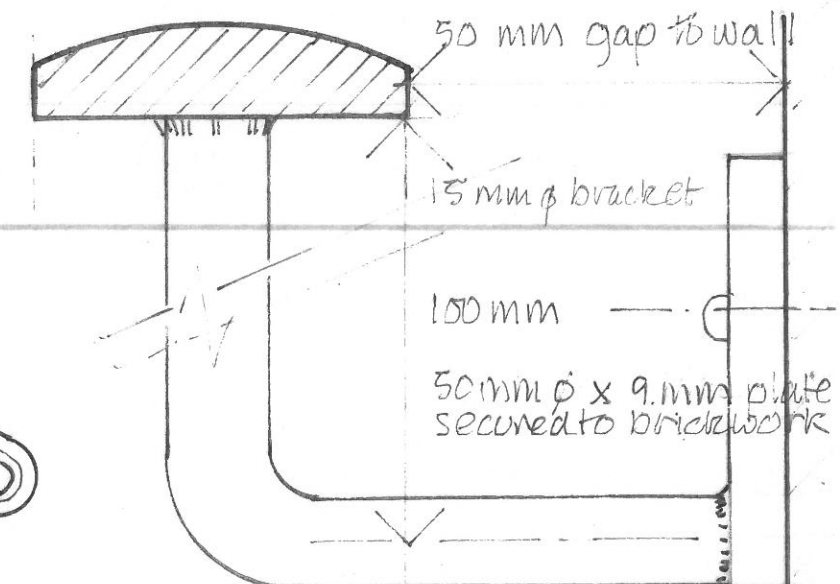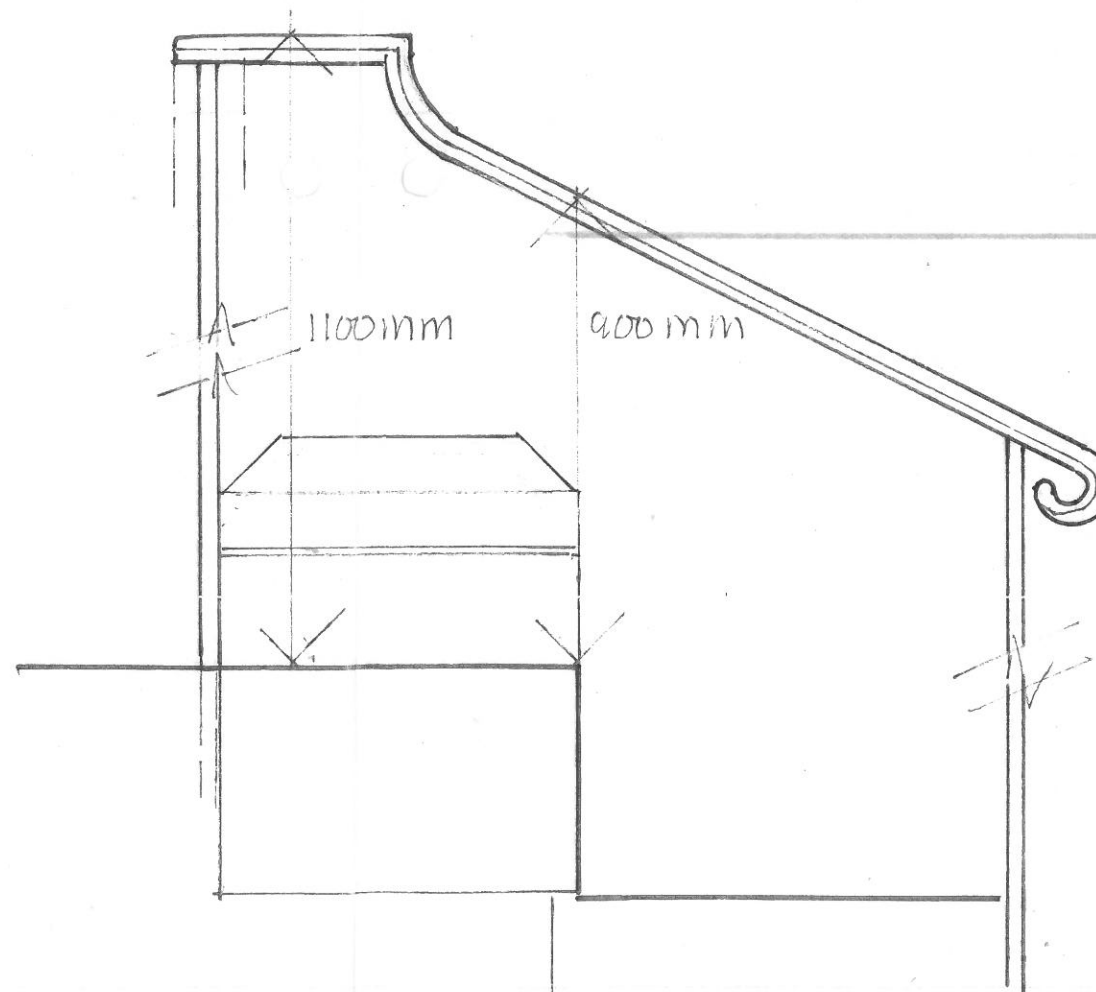

details f.s.