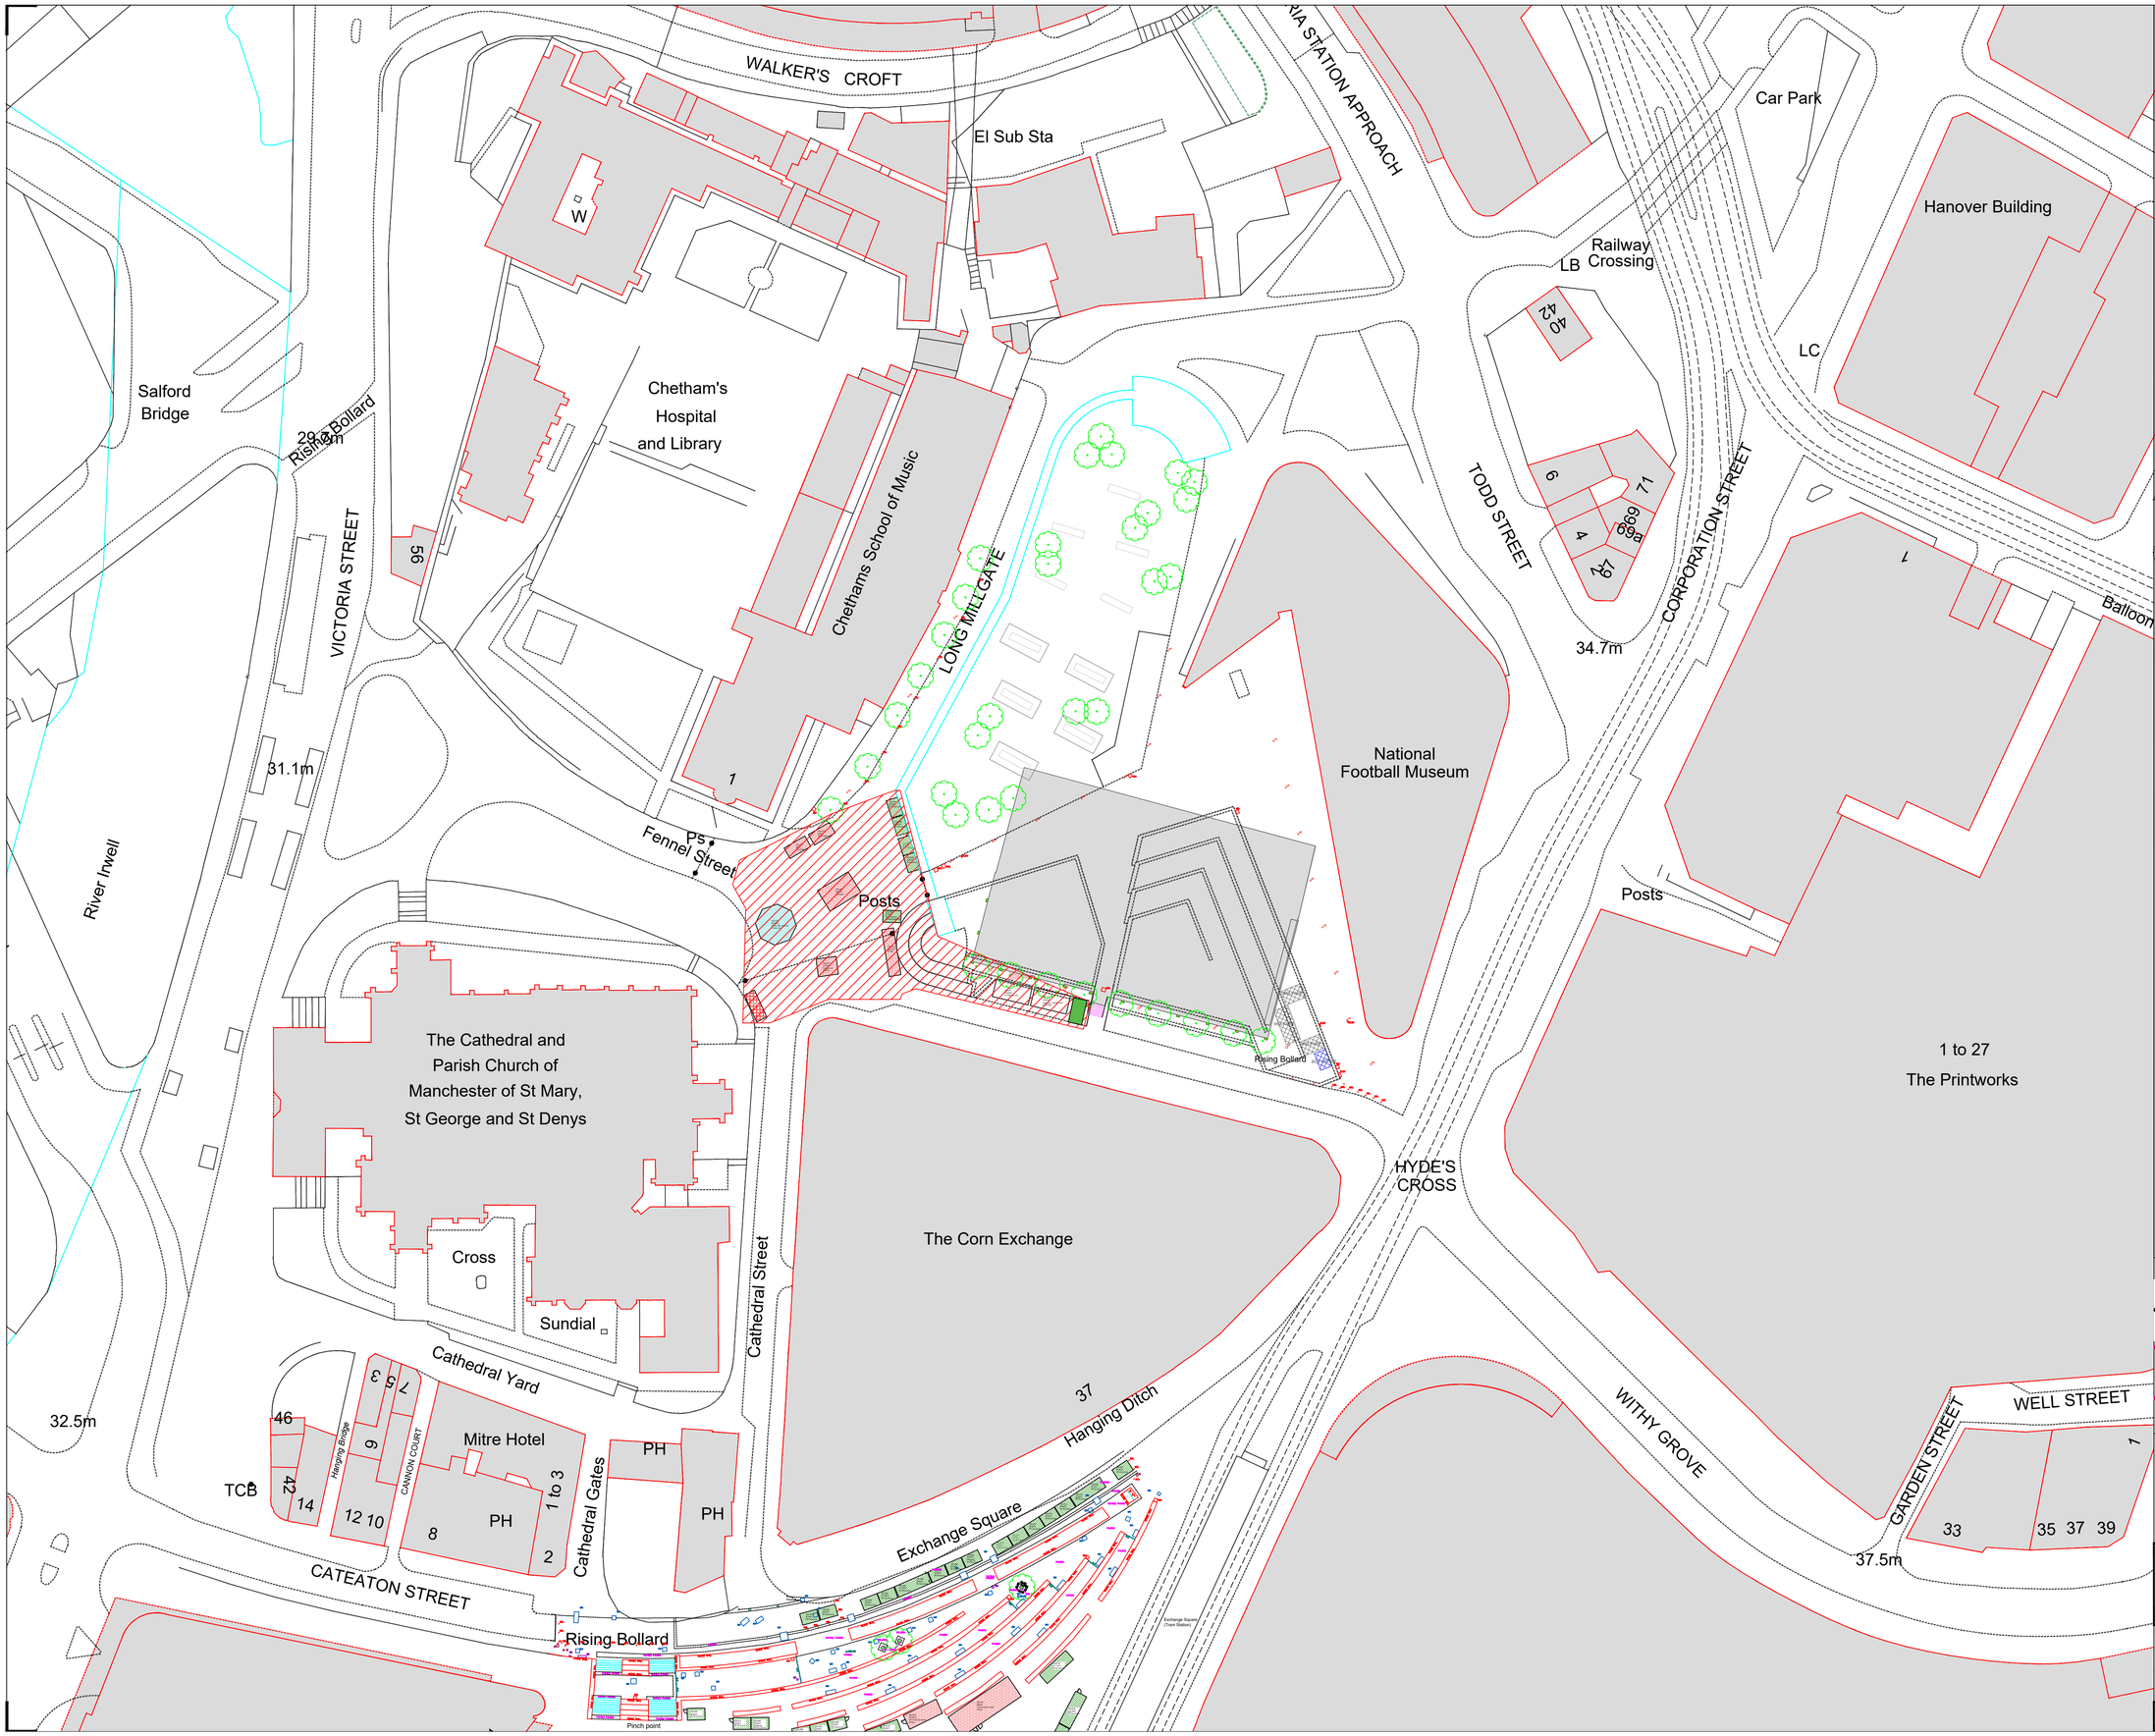

Legend:

MARKET LOCATION

REFUSE COLLECTION POINT

N

MANCHESTER CITY COUNCIL

Capital Programmes Division

Manchester City Council
PO Box 532, Town Hall
Manchester
M60 2LA

DRAWING STATUS: PLANNING ISSUE

PROPERTY TITLE

UPRN

DFE NO. -

PROJECT TITLE: MANCHESTER CHRISTMAS MARKETS 2025

DRAWING TITLE: LOCATION PLAN - CATHEDRAL GARDENS

JOB NO.	DATE	REV
OT46045	OCTOBER 2025	

SCALE	AUTHOR	CHECKED BY	APPROVED BY
1:500@A1	RH	TJ	

DRAWING NO. MCC-XX-DR-B-007