



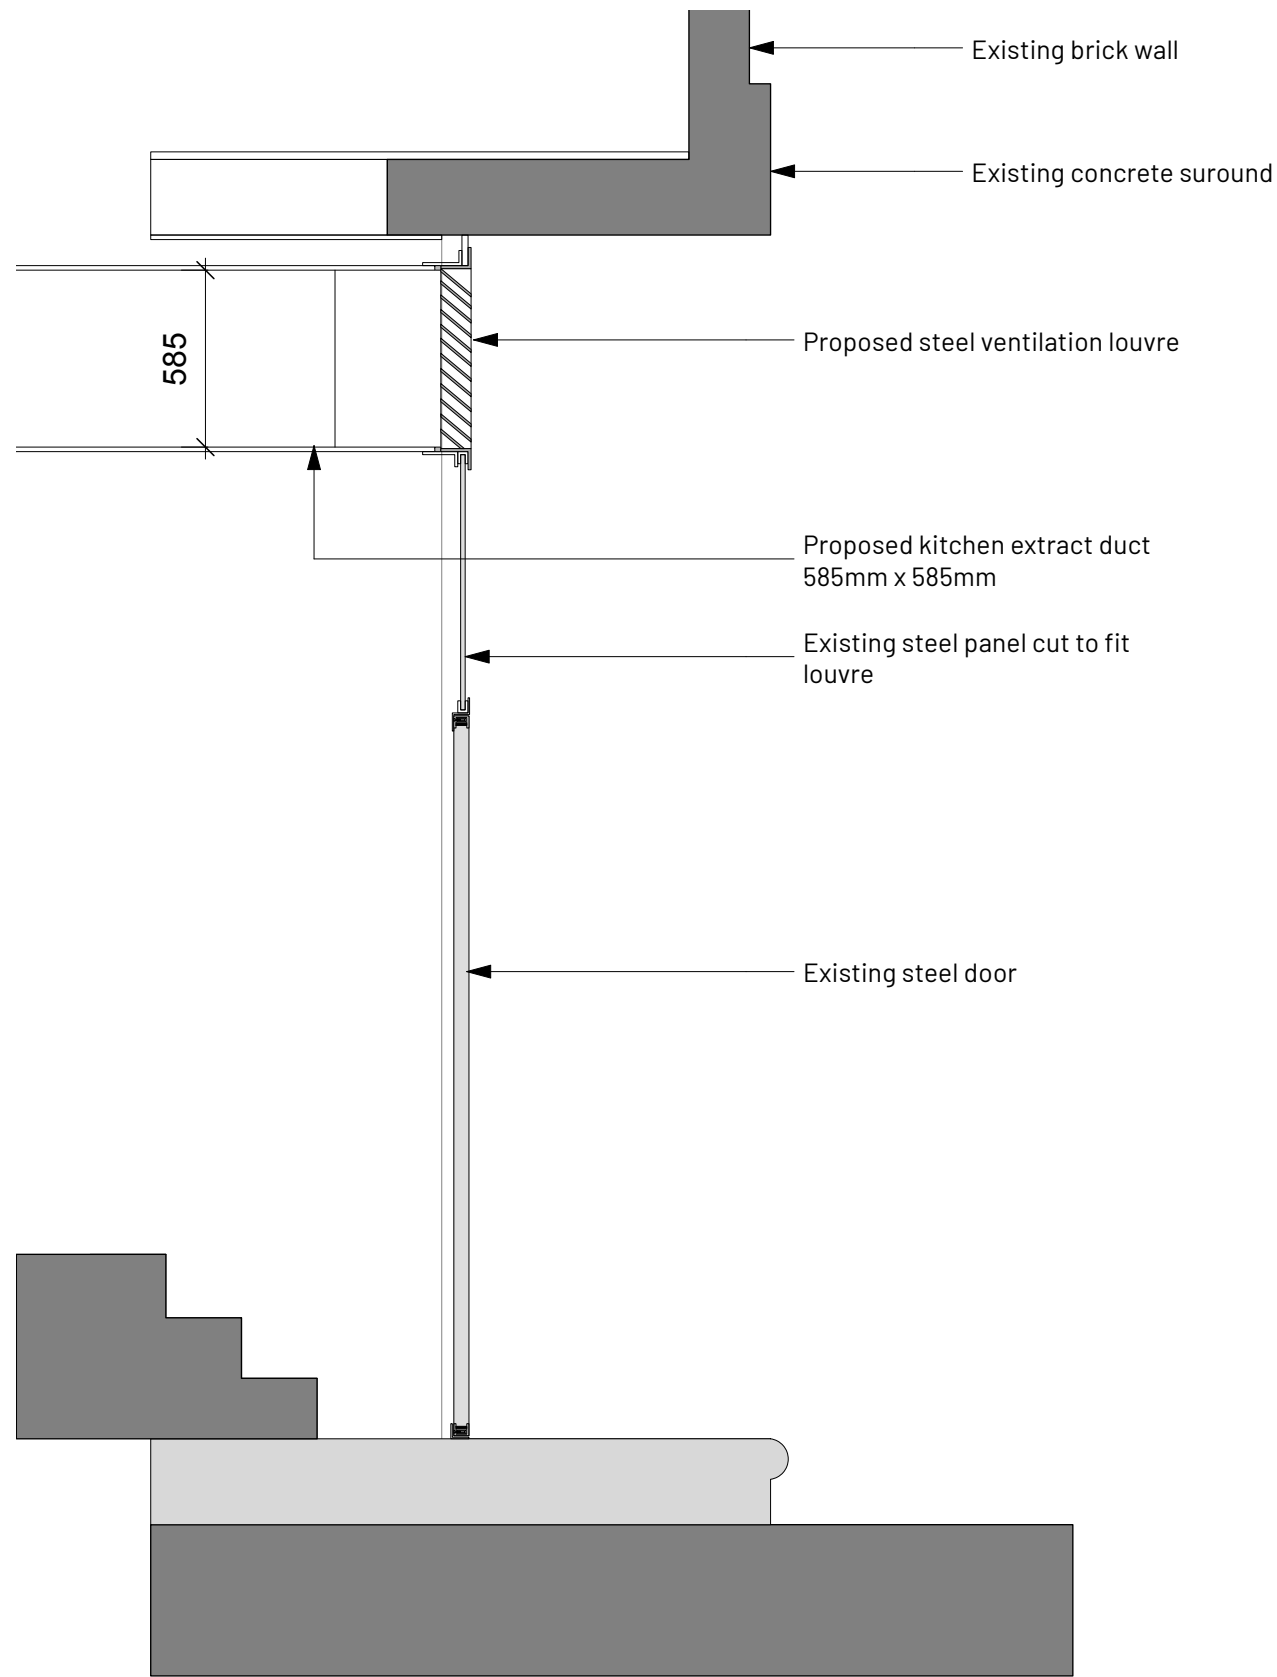

2 Mangle Street Door Section
Scale: 1:25

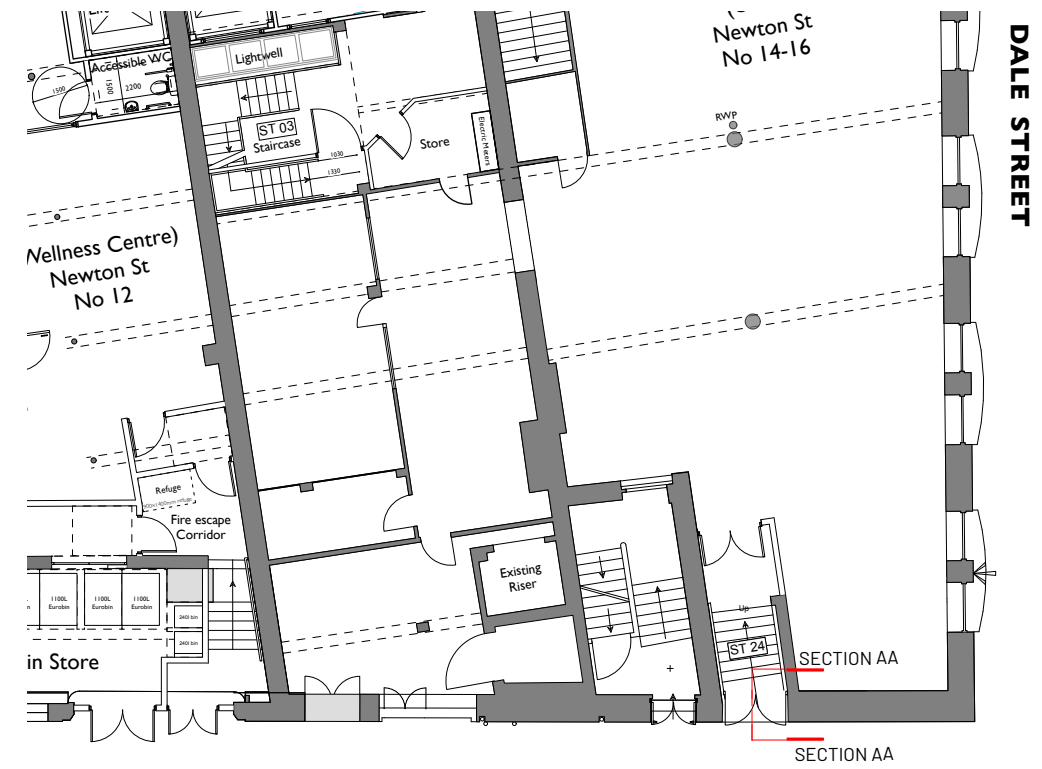

MANGLE STREET

1 Key Plan
Scale: 1:200



REV	NOTE	DRN	CHK

**Mangle Street
Proposed Door**

PROJECT REF.	2070
DRWG NO.	P(300)
REVISION	
SCALE	AS NOTED
DATE 1st	July 25
DRAWN	GS

SK sketch E existing P proposed T tender C construction FI final issue

+44 161 236 0051
ARCHITECT@ATELIERMB.CO.UK

ATELIER.MB