
NOTE
ALL EXISTING ROOF FINISHES TO BE REMOVED AND REPLACED INITIALLY WITH NATURAL SLATES STORED IN THE EXISTING BUILDING, ANY NEW SLATES REQUIRED ARE TO MATCH EXISTING.

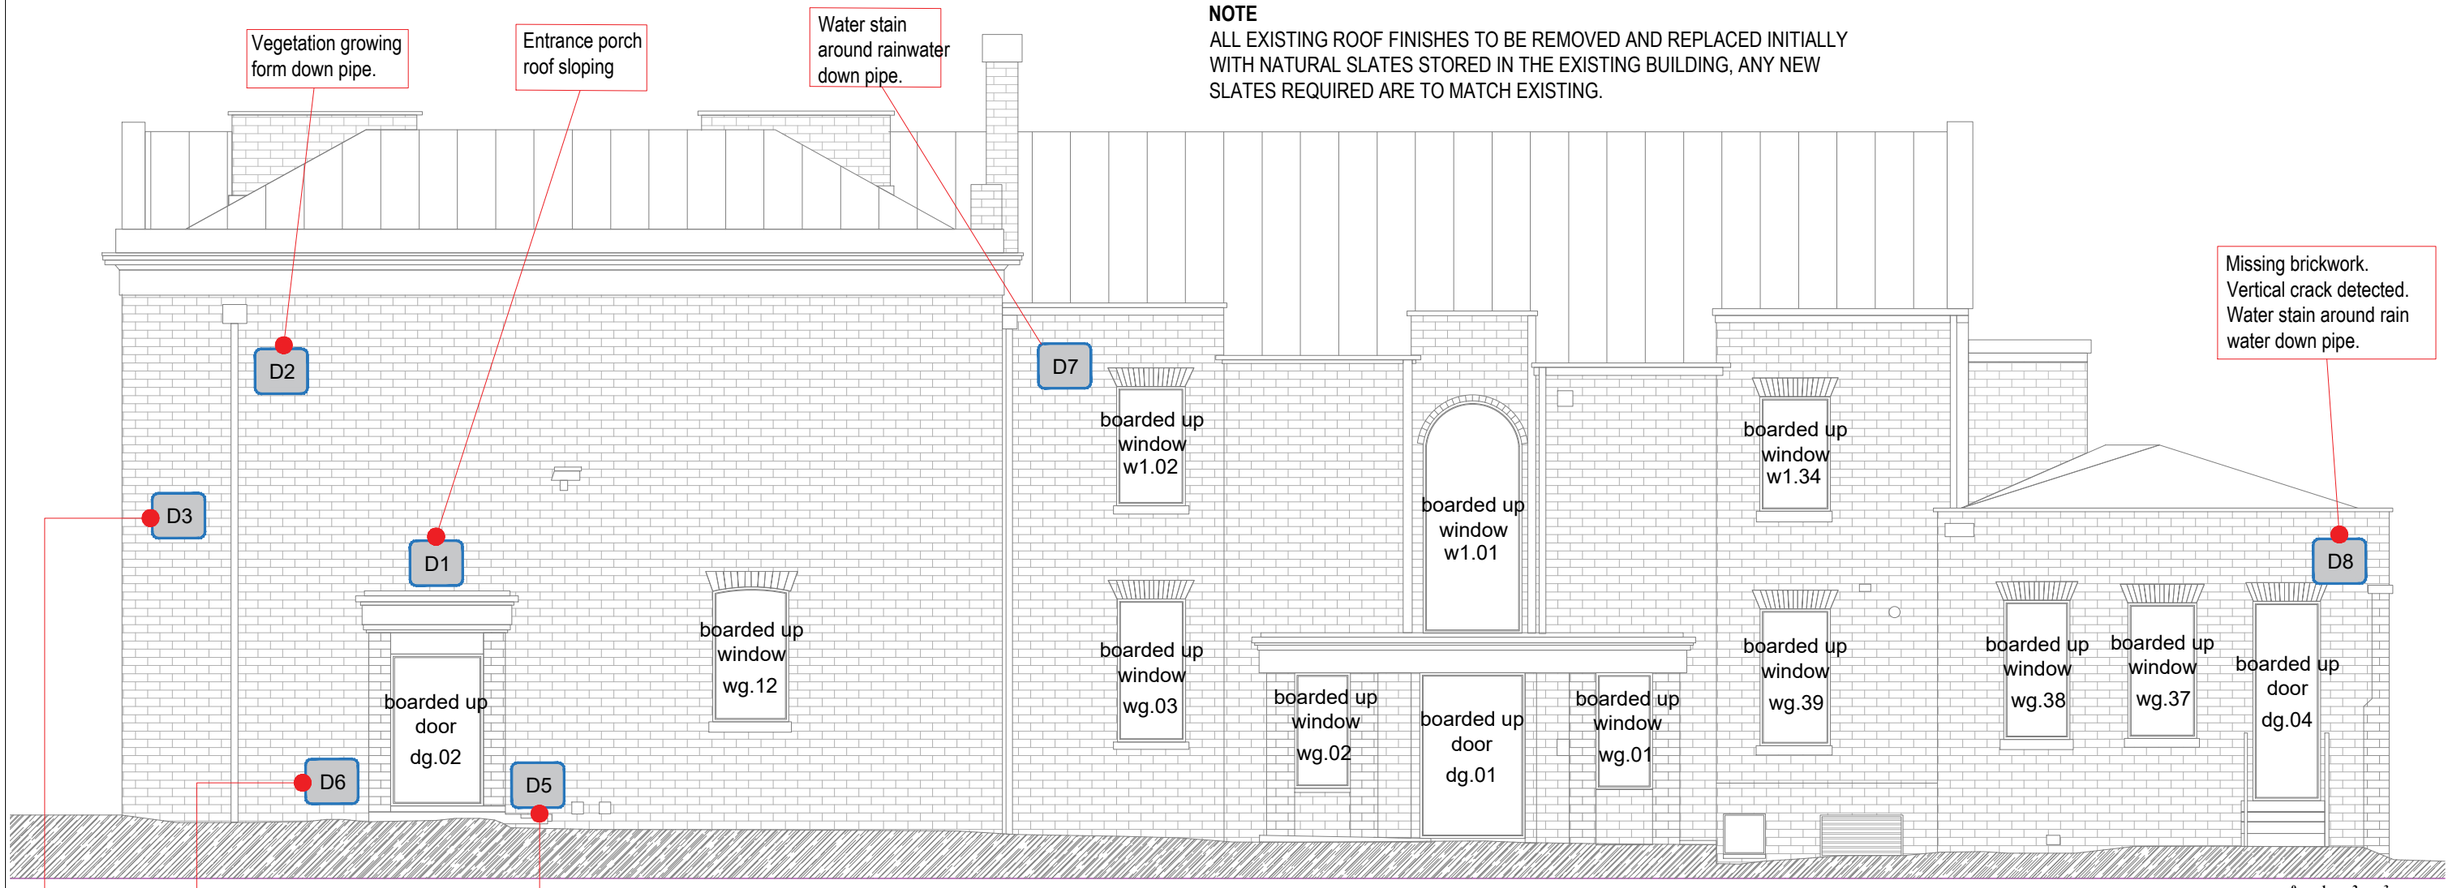

Silvercroft Street Elevation
1:100

1:100 0 1 2 3

REF. NO.	Damage recorded														Repair required												Comment
	Entrance porch Roof sloping	Marsonry arch cropped	Keystone moved	Movement on voussirs	Disturbed masonry above arch	Disturbed stone reveal surround	Water stain found	Vegetation growth	corroded reinforcement	Cracks in Brickwork	Degraded mortar joints	Perished / missing Brickwork	Disturbed parapet	Window sill cracked	Rebuild Entrance porch	Wedge Pack then repoint voussirs	Concrete repair	Rebuild arch	Reset keystone and point arch	Repoint voussirs	Rebuild brickwork at Eaves	Repace perished / missing bricks	Repoint masonry joints	Crack repair	Rebuild coping stone	Rebuild Facias	Dismantle and rebuild parapet	Rebuild Window sill	
D1	■														■													
D2								■																				Repair Rainwater gutter and downpipe
D3							■																					Repair Rainwater gutter and downpipe
D5									■								■											Investigation required. Assume slab rebuild
D6									■								■											Investigation required. Assume slab rebuild
D7							■																■					Repair Rainwater gutter and downpipe
D8										■	■	■										■	■	■				Investigation required.Assume Foundation strengthening

PRELIMINARY

REV	DATE	REVISION DETAILS	DRAWN	CHKD	APPRD
P1	19.02.2024	FIRST ISSUE	AMS	SH	ADS

DRAWING TITLE:
SILVERCROFT ST. ELEVATION

PROJECT:
BRIDGEWATER HOUSE

SCALE
1:100

PROJECT - ORIGINATOR - ZONE - LEVEL - TYPE - ROLE - NUMBER
23-8383-H-04

REV
P1

CLIENT

ads structural
Alexandra Business Park
2nd Floor, The Court, Prescot Road, St Helens, WA10 3TP
Tel: 0151 541 4000
info@adsstructural.co.uk

Copyright retained by ADS Structural ltd. Information to be reproduced with permission only. To be read in conjunction with all other relevant drawings and information issued as part of this appointment. Contractor to check all dimensions on site.
These are not working details. These drawings are intended for the purpose stated within the title block only.