




Existing West (Front) Elevation

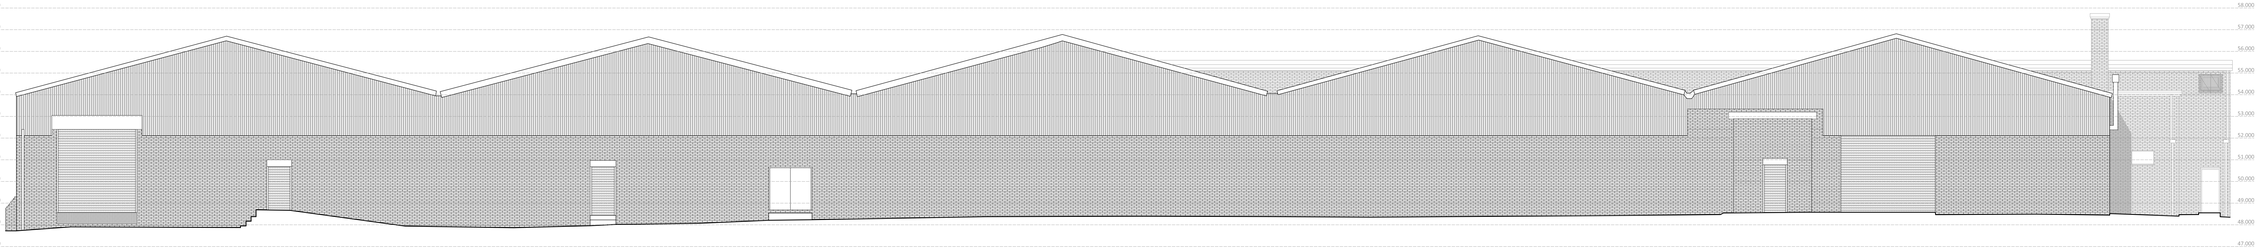

Existing East (Rear) Elevation

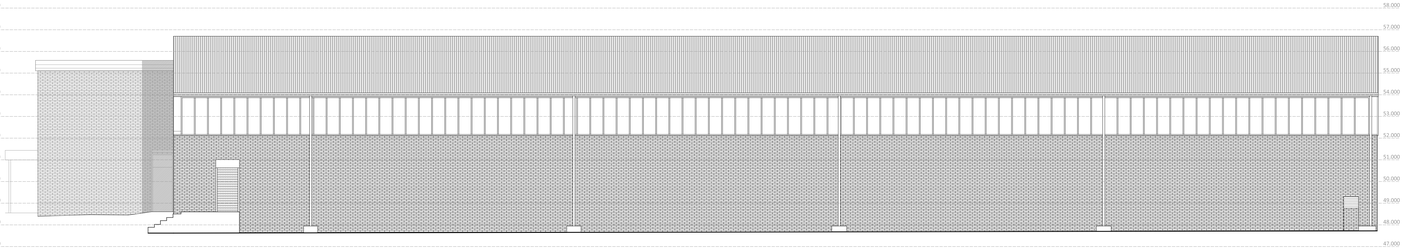

Existing South (Gable B) Elevation

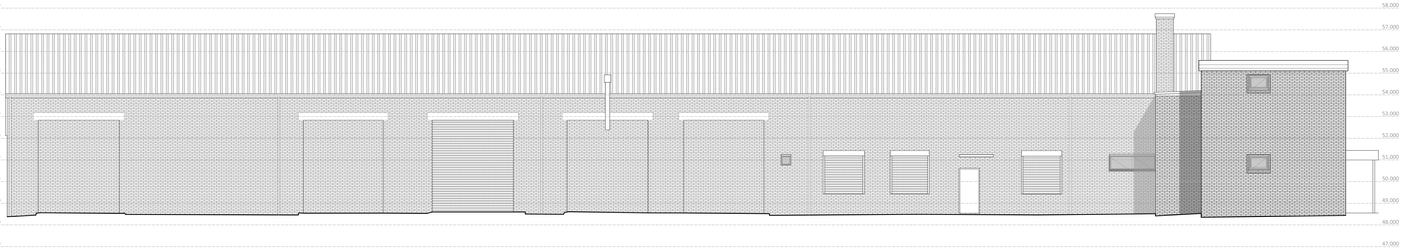

Existing North (Gable A) Elevation

REV	DATE	AMENDMENT	BY	CHKD

HNA architects
Architecture | Planning | Design

PROJECT:	Montague House, Matthews Street, Gorton				
CLIENT:	Mr. D Weisberg				
DRAWING:	Existing Elevations				
DRAWN BY:	DB	CHECKED BY:	GG	CREATED: 11/09/2025	SCALE: 1:100 @ A1 (A0 long)
STATUS:	Existing			DRAWING No: 1532/EX-201	REVISION:

DO NOT SCALE
COPYRIGHT REMAINS WITH HNA ARCHITECTS Ltd.

TEMPLE WORKS, TEMPLE STREET, OLDHAM OL1 3HU
TEL: 0161 668 9320
E-MAIL: info@hna-architects.co.uk

RIBA Chartered Practice