




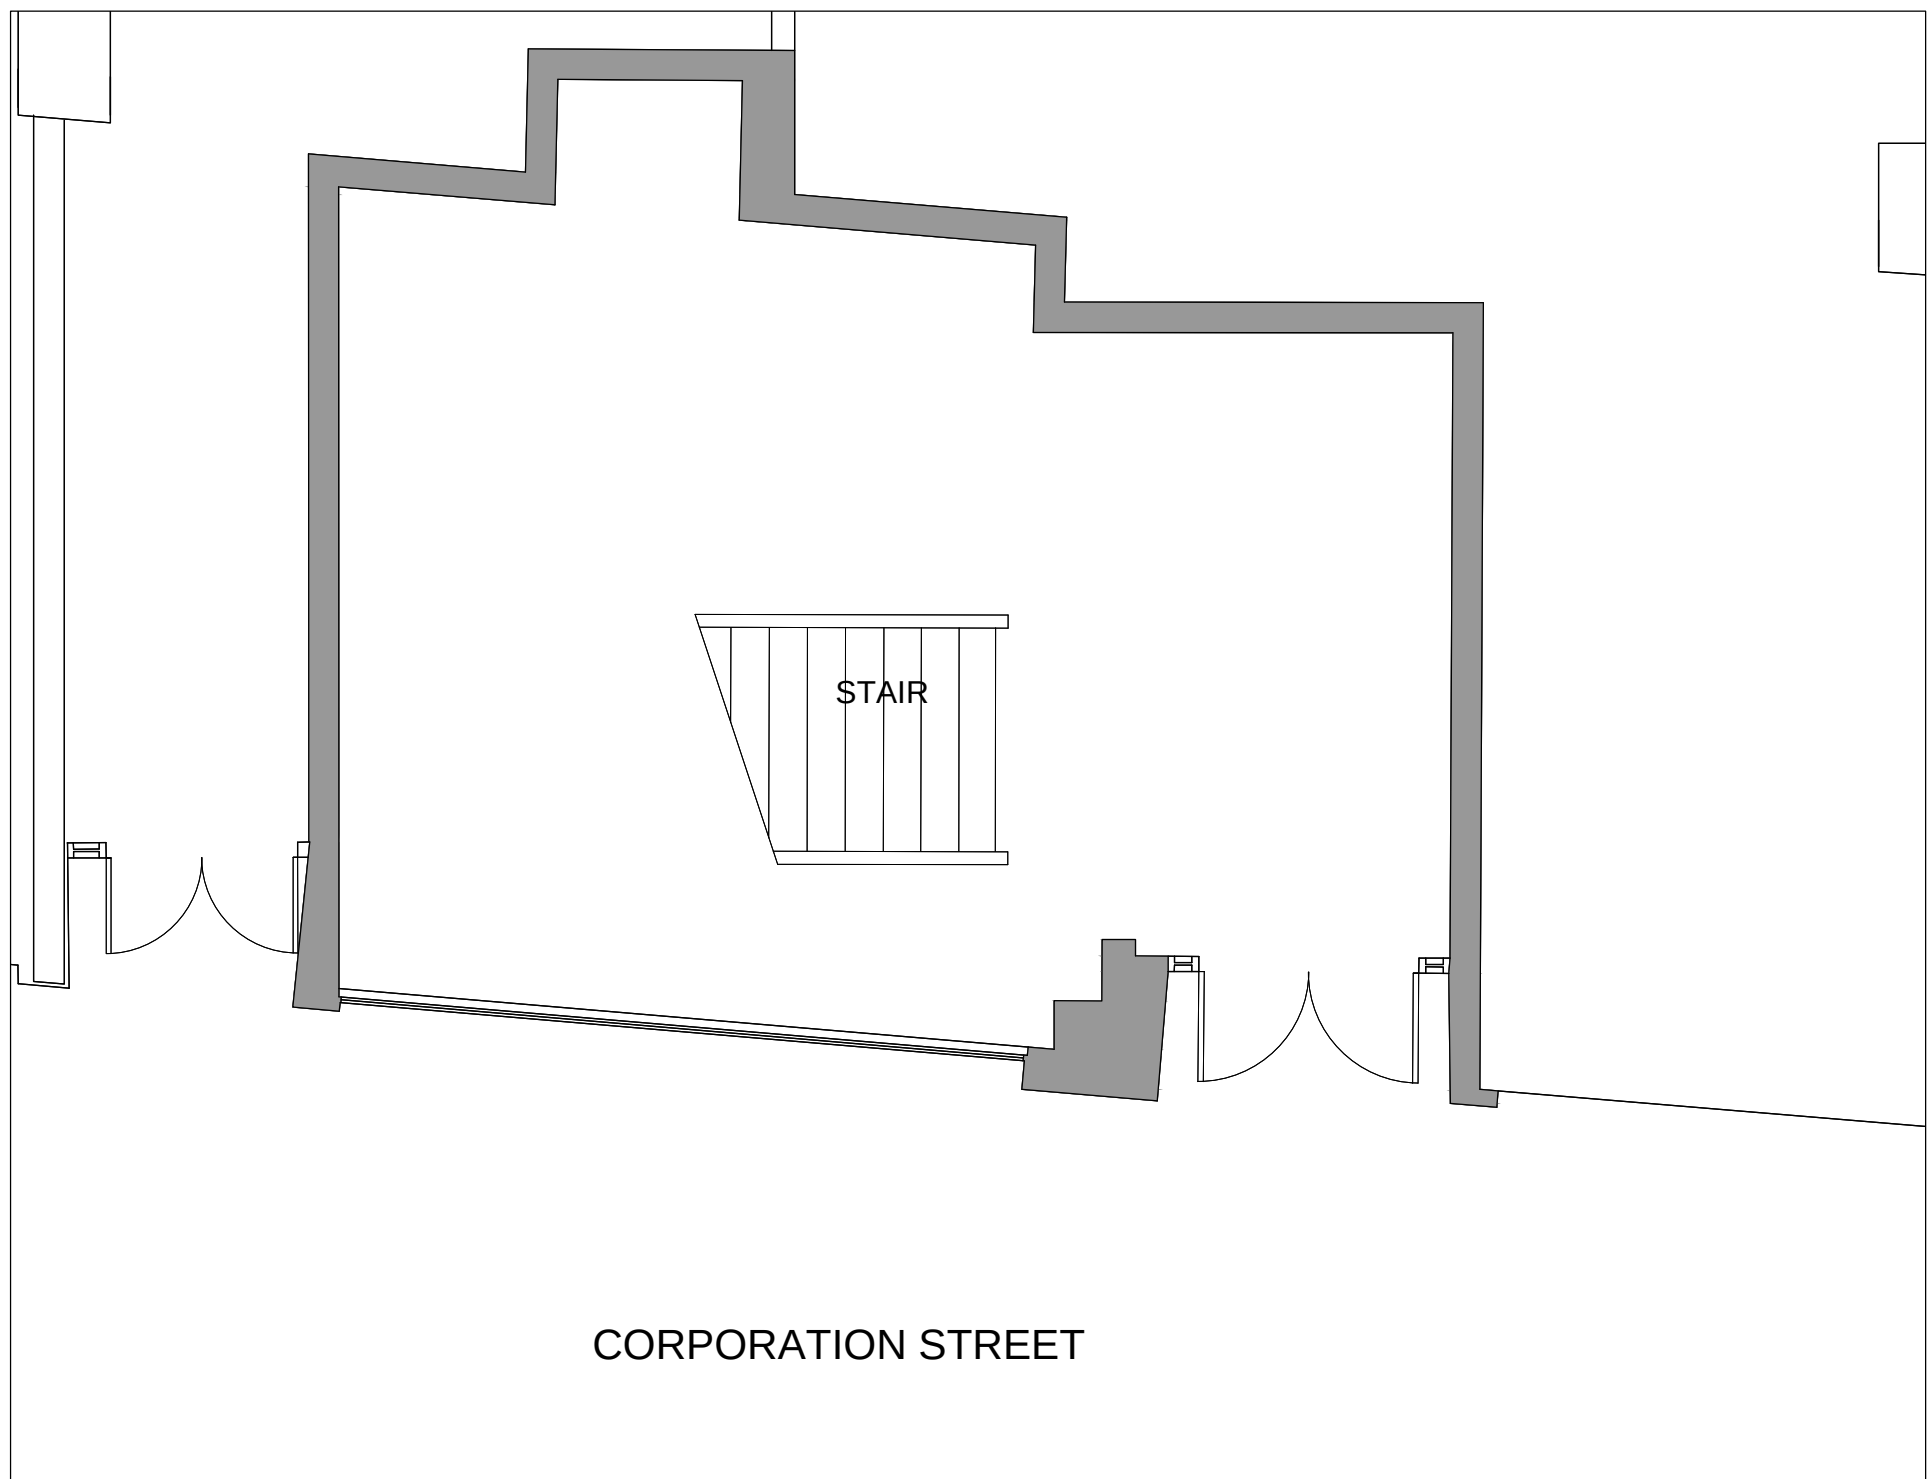


01 ENTRANCE PLAN AS EXISTING
1:50

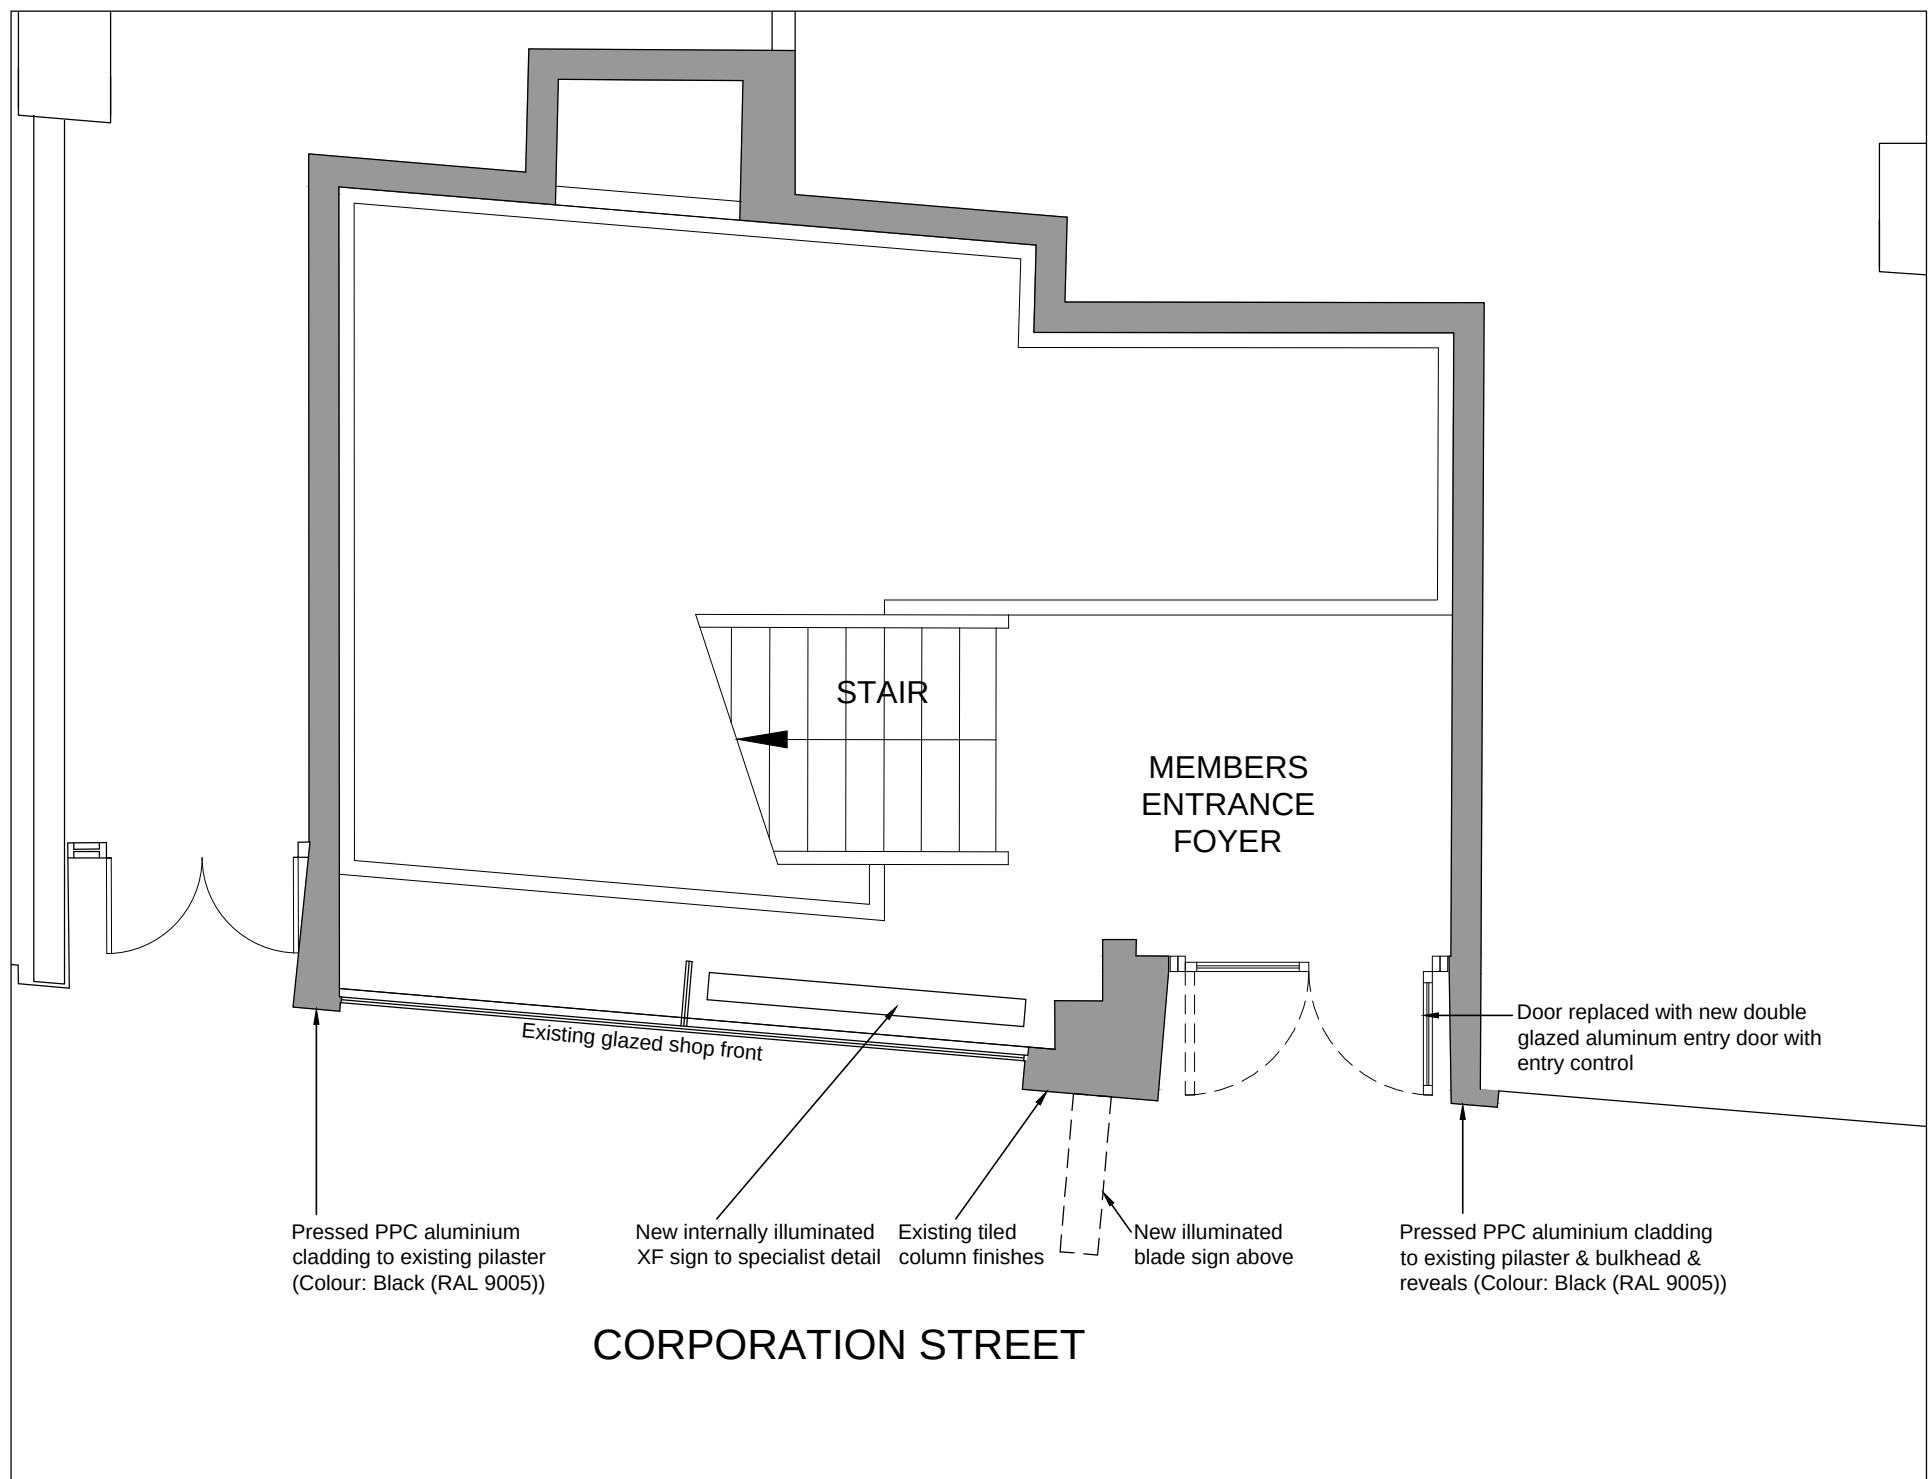


03 ENTRANCE PLAN AS PROPOSED
1:50

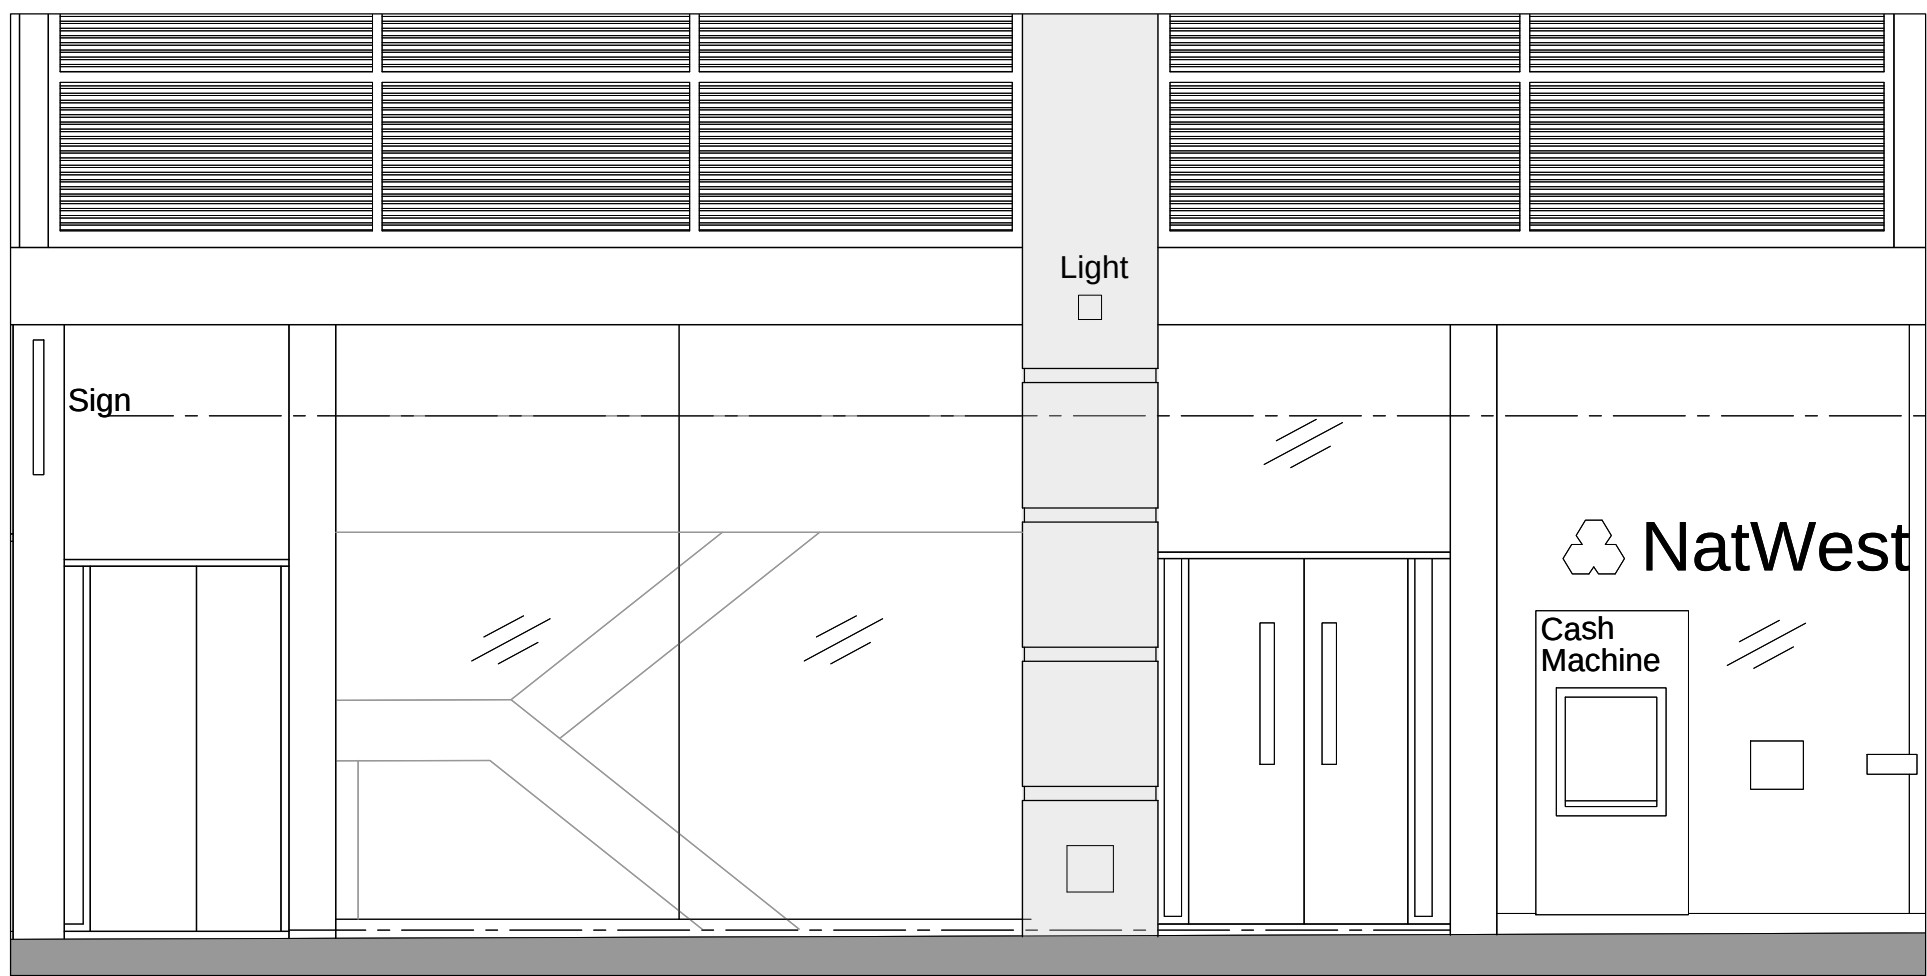

02 EXTERNAL ELEVATION AS EXISTING
1:50

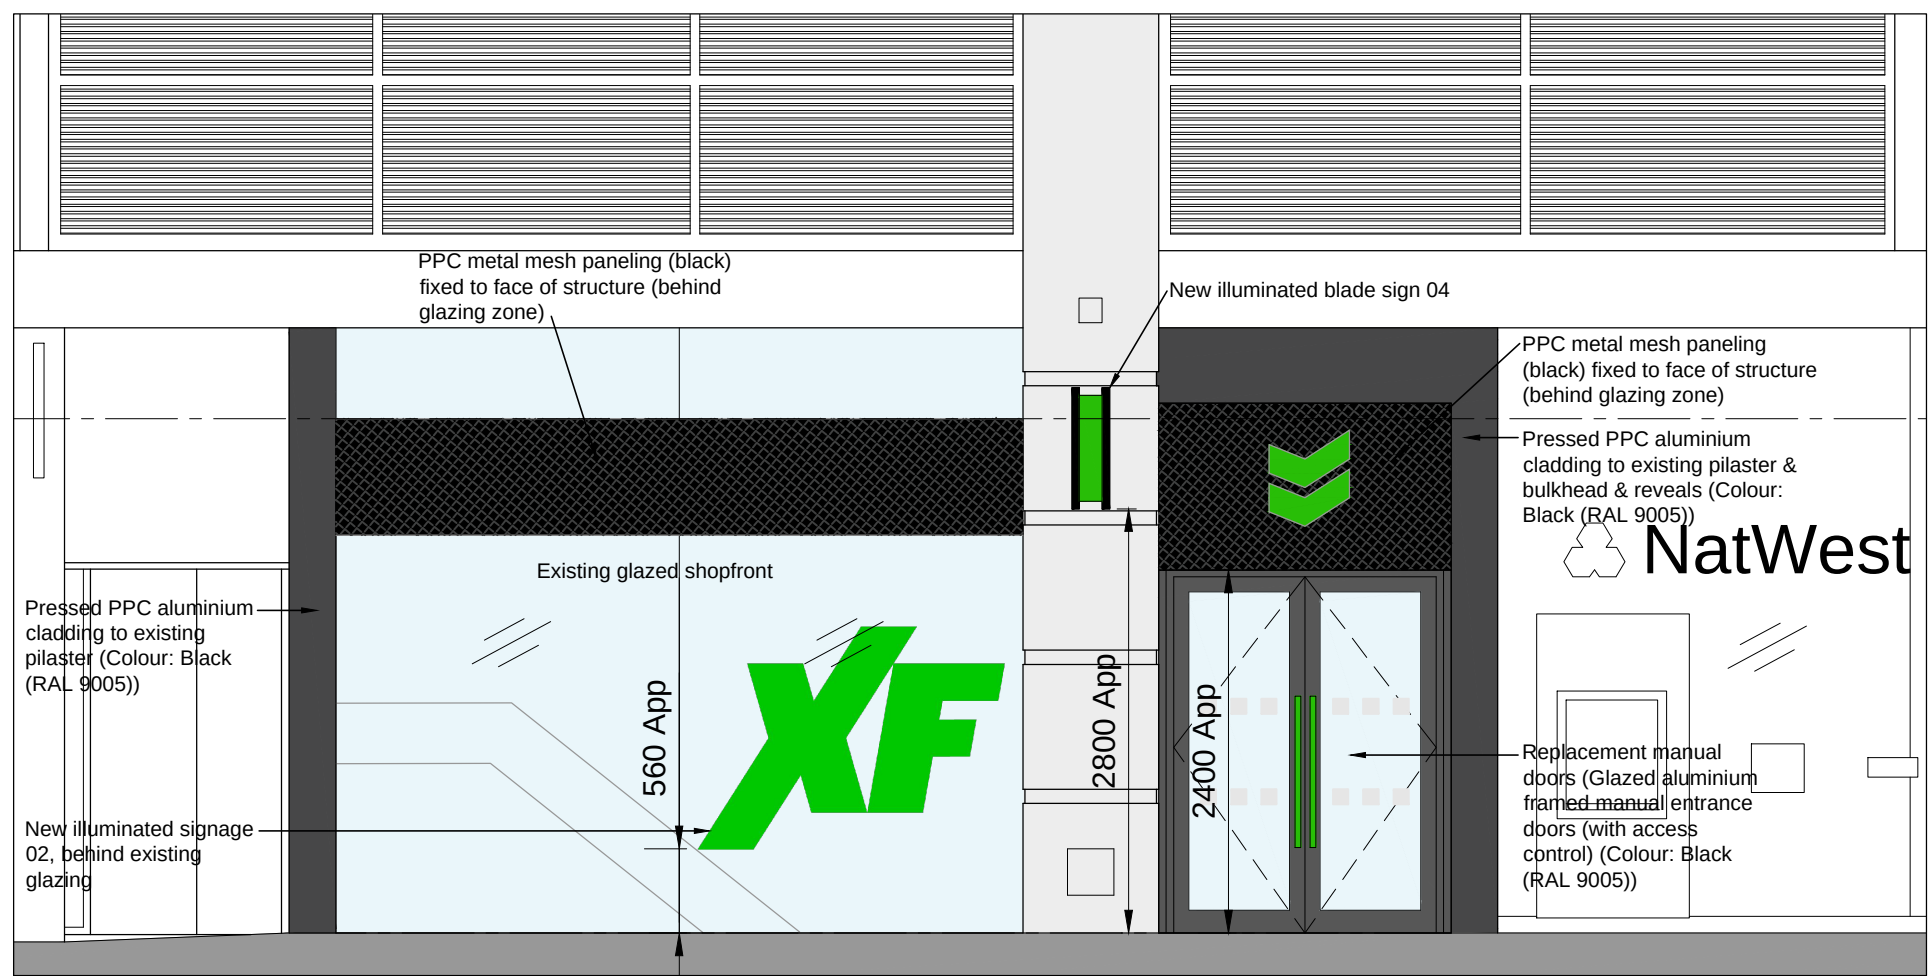

04 EXTERNAL ELEVATION AS PROPOSED
1:50

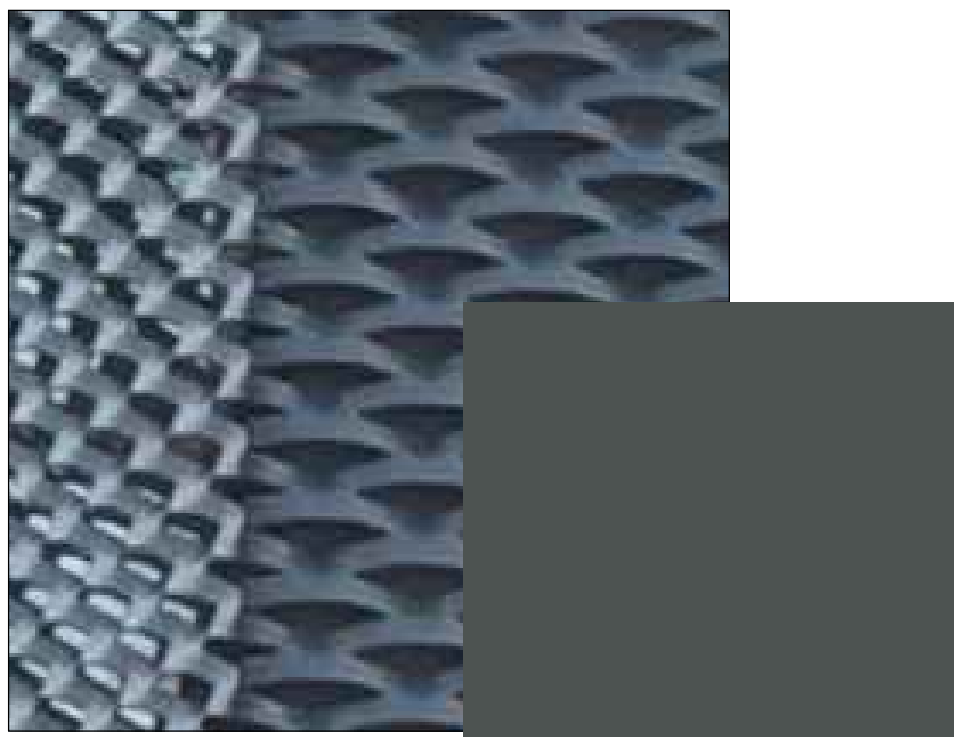

TYPICAL MESH PANELS & BACK PANEL



BLACK PPC FINISHES (FRAMES \ CLADDING)