
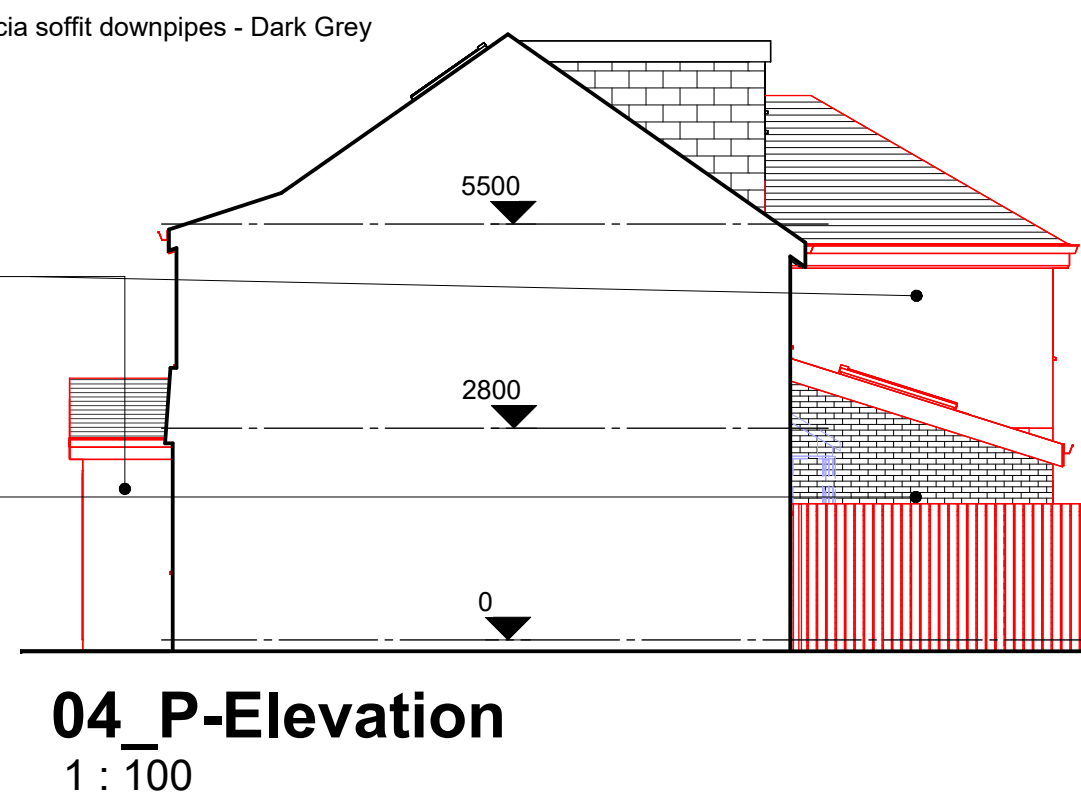
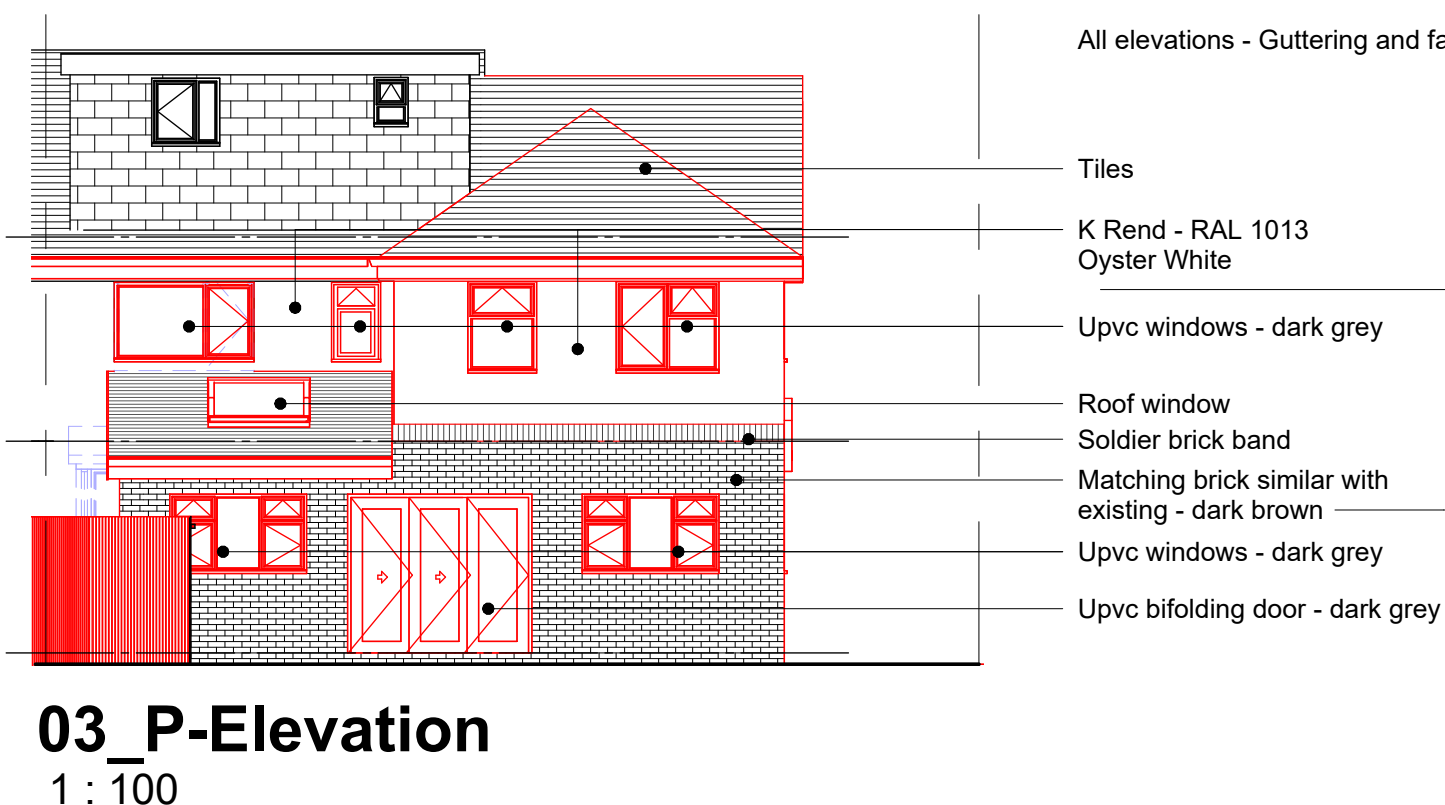


0m 1m 2m 3m 4m 5m

VISUAL SCALE 1:100 @ A3

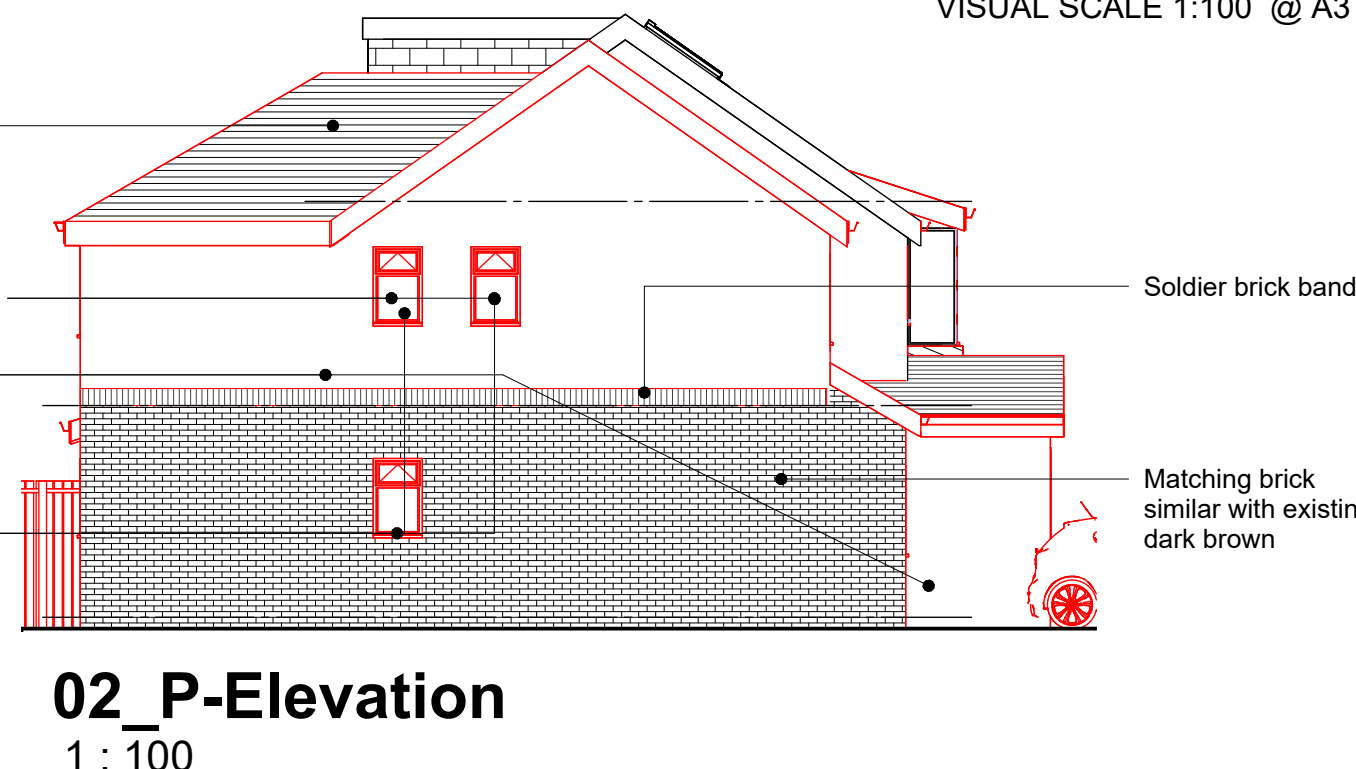

COPYRIGHT © ALL RIGHTS RESERVED BY VIKAS ALYAS LTD. DO NOT SCALE FROM DRAWING. DRAWING INDICATES DESIGN INTENT ONLY. REPORT ANY DISCREPANCIES TO CLIENT / VA LTD. NOT TO BE USED FOR CONSTRUCTION UNLESS STATED SO. TO BE READ IN CONJUNCTION WITH OTHER DRAWINGS OR SPECIFICATION WHERE PROVIDED.

ARCHITEK
BUILDING DESIGN CONSULTANCY

0161 511 8479

vikas@architek.uk
916 Stockport Road, Levenshulme, Manchester, M19 3AB

No.	Description	Date
P1	Issue to Planning	12.12.2024
P2	Updates to Elevations	18.06.2025

PROJECT Two storey side and Rear part two/single storey extension. Front porch extension. Widening of gate entrance	
Manchester City Council	PURPOSE OF ISSUE Planning

ADDRESS 44 Horncastle Rd, Manchester M40 5QA
SHEET Proposed Elevations

CLIENT Shazad Munawar Raja		
Date 11.12.2024	Project number 1296	Scale (@ A3) 1 : 100
Drawn by NA	DRAWING NUMBER A106	REV P2
Checked by VA		