
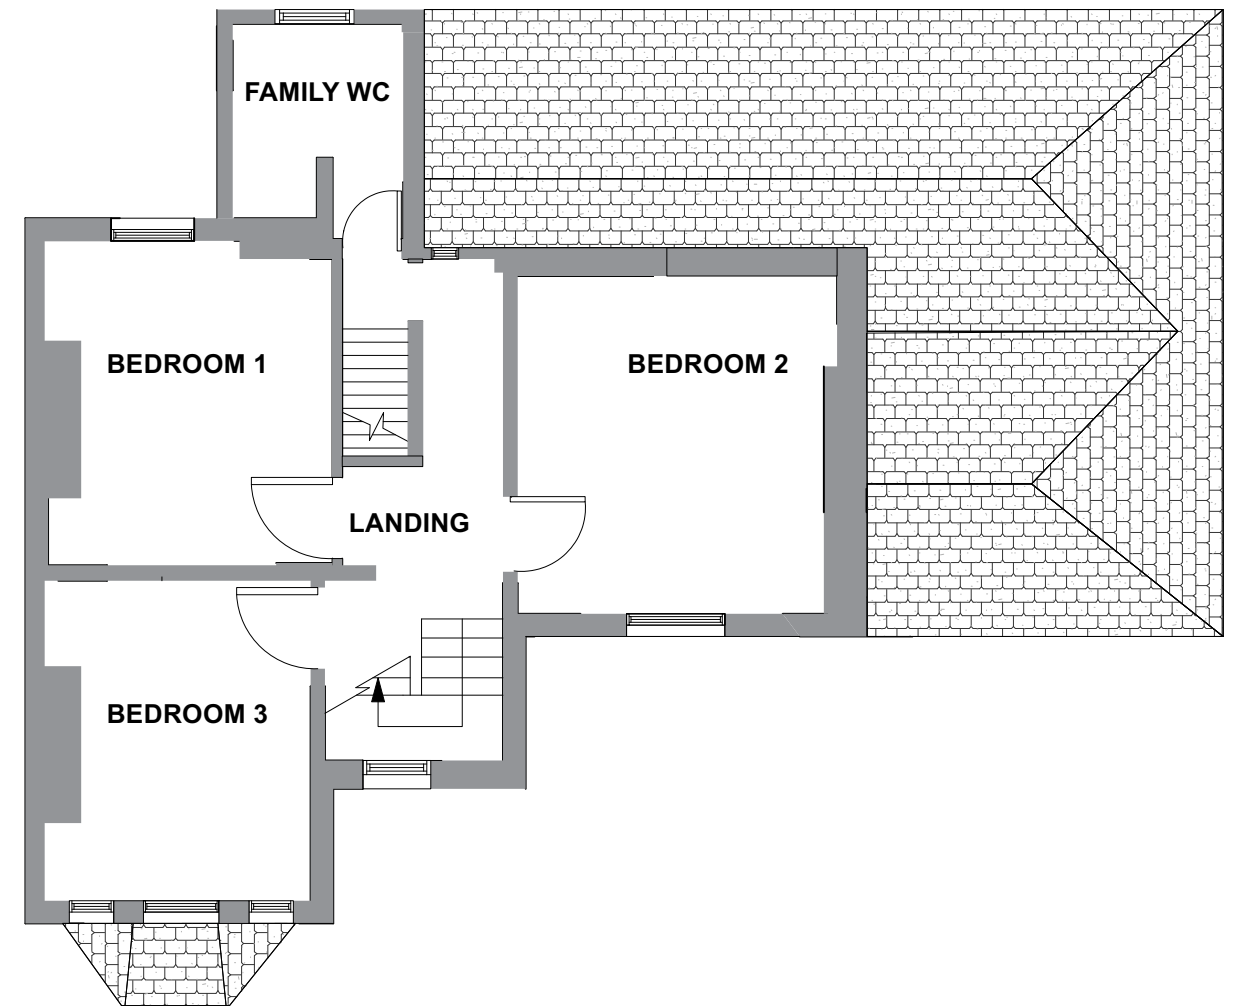


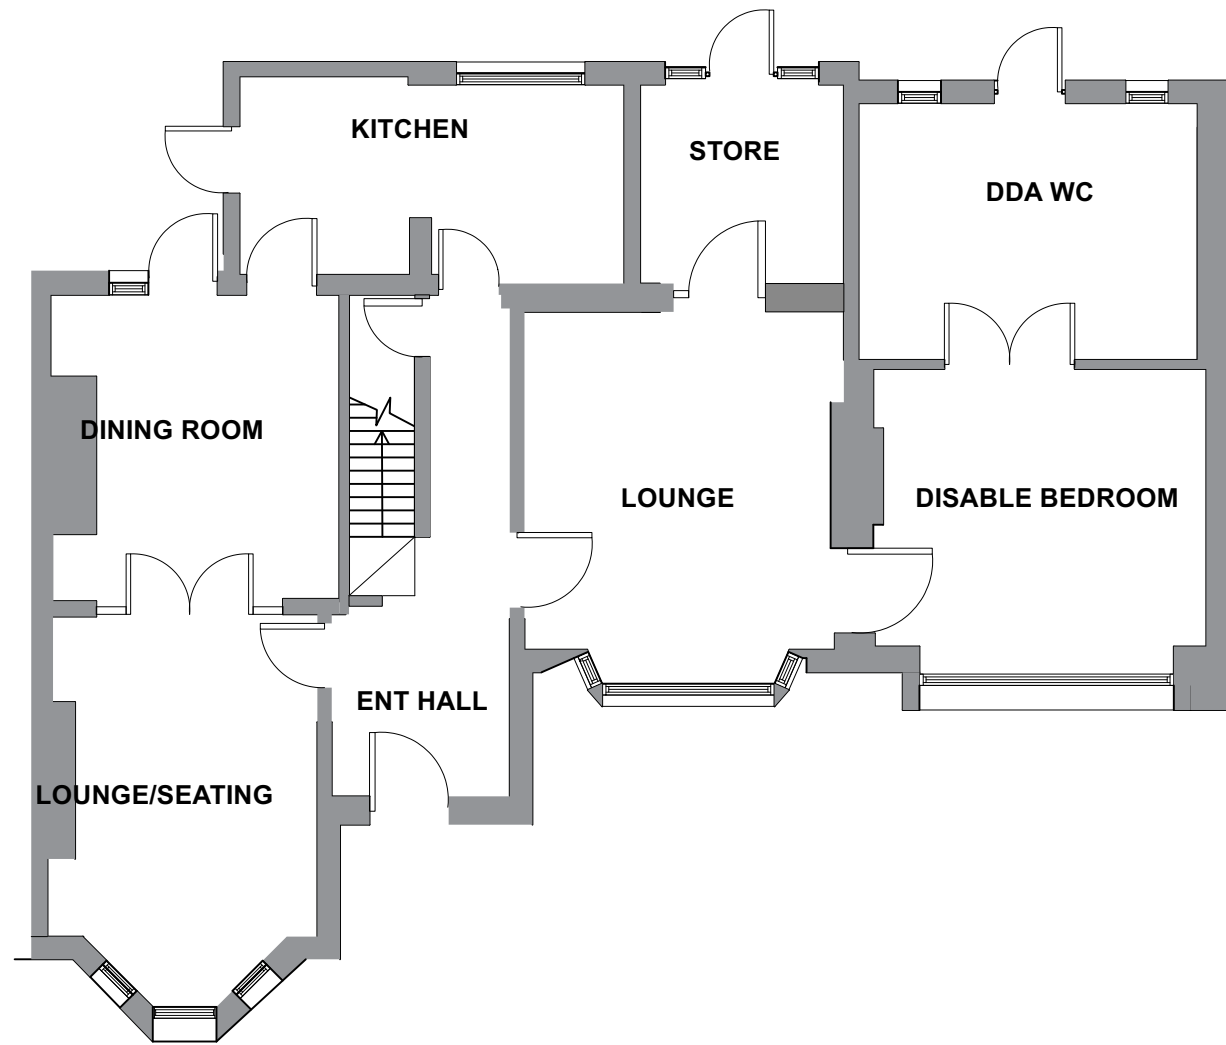

1 **EXISTING GROUND FLOORS**
SCALE:1:100

2 **EXISTING FIRST FLOORS**
SCALE:1:100

This drawing must not be reproduced without permission from NM Architectural Services LTD. DO NOT scale of this drawing. All Dimensions are to be checked on site by the contractor/sub contractor. Any discrepancies to be reported to NM Architectural services LTD.

Client Name: SOBIA DITTA	Drawing Title: EXISTING PLANS	Project Type: REAR EXTENSION			Check By: MN	Date:	Revision Notes:		
						22.05.2025			
Project Address: 25 Woodlands Road, Cheetham Hill, Manchester, M8 9LF	Drawing Type: Planning Submission	Dwg No:	WLR:003	Scale:	1:100	Rev: A - 21.10.2025			