
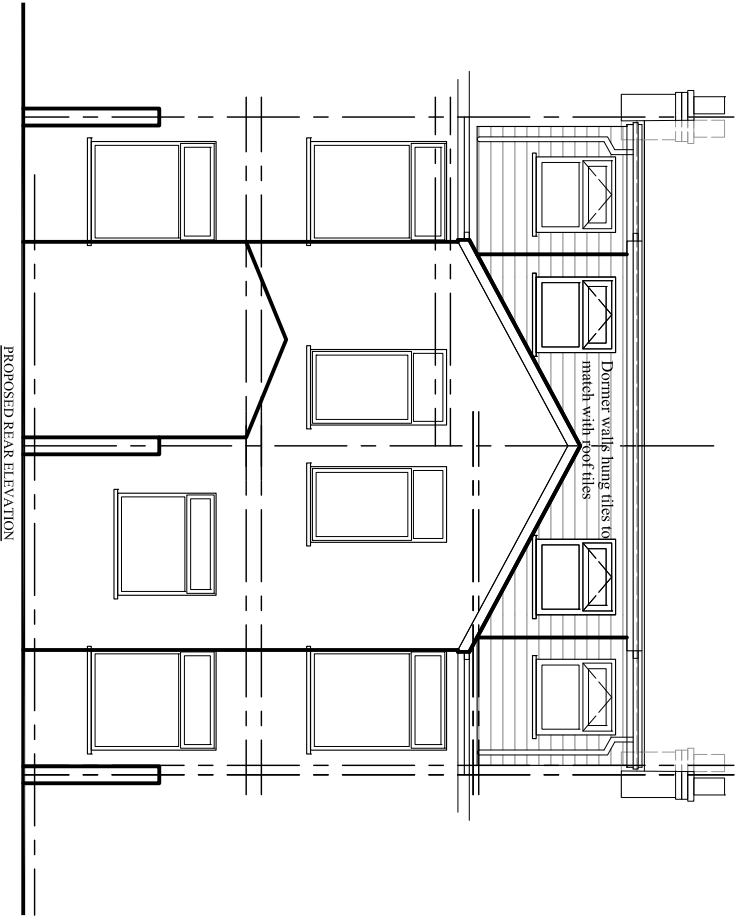


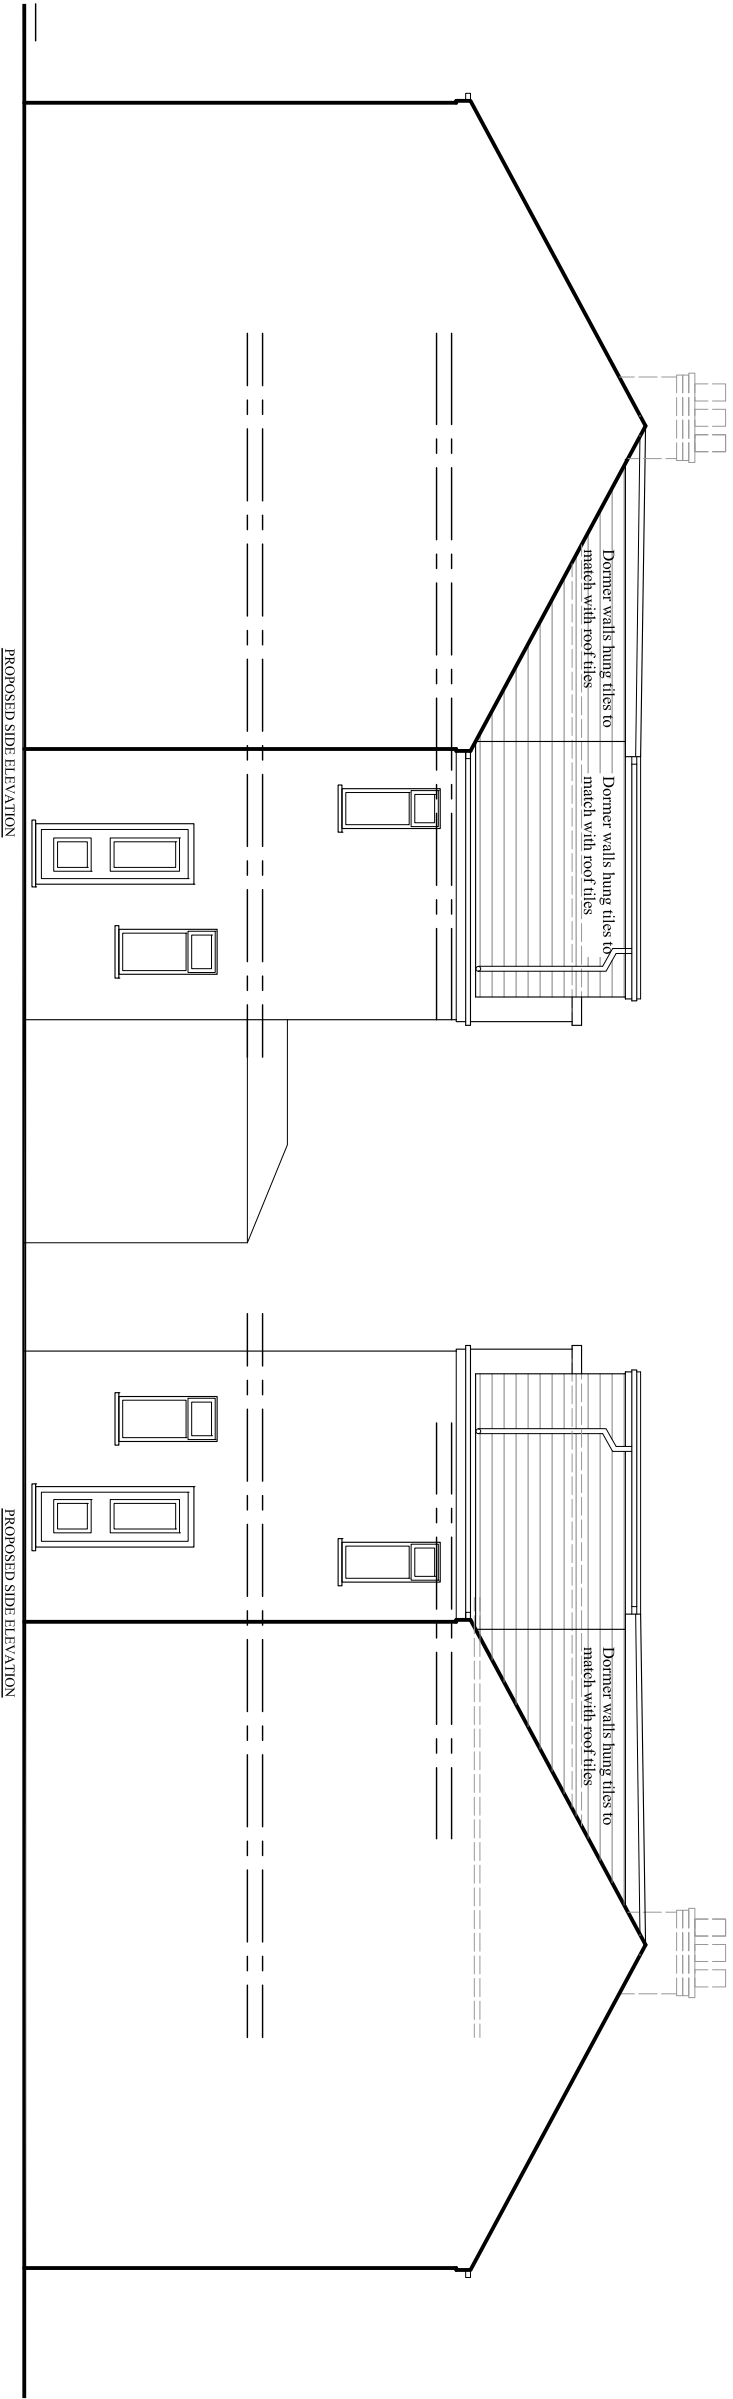

PROJECT
62/64 Purcell Street,
Longsight

CLIENT
Mr. Itikhar Ahmad

DRAWING TITLE
Proposed Elevation

JOB No DRAWING No
- NA-B03

SCALE DATE REVISION
1:100@A3 Aug. 2025 -
DRAWN CHECKED BY
NA

t: 0782 895 3405
e: nadesignandbuilds@gmail.com