ROAD A - LONGSECTION
SCALE: H 1:500,V 1:100. DATUM: 95.000

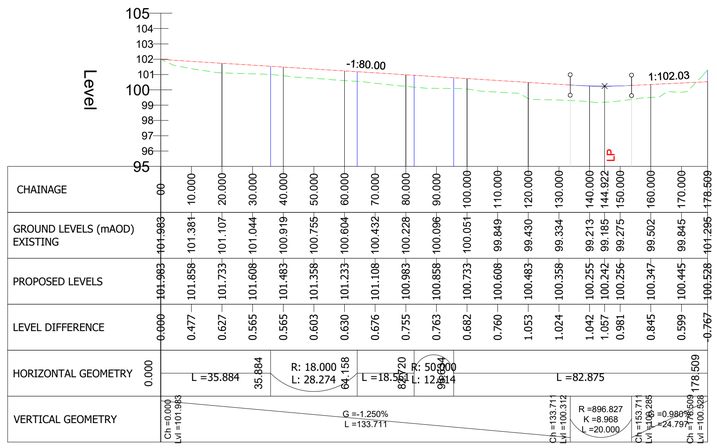

ROAD B - LONGSECTION
SCALE: H 1:500,V 1:100. DATUM: 95.000

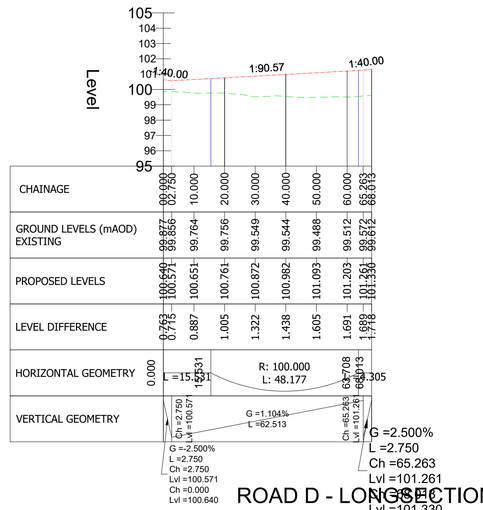

ROAD C - LONGSECTION
SCALE: H 1:500,V 1:100. DATUM: 95.000

ROAD D - LONGSECTION
SCALE: H 1:500,V 1:100. DATUM: 95.000

ROAD C TH - LONGSECTION
SCALE: H 1:500,V 1:100. DATUM: 100.000

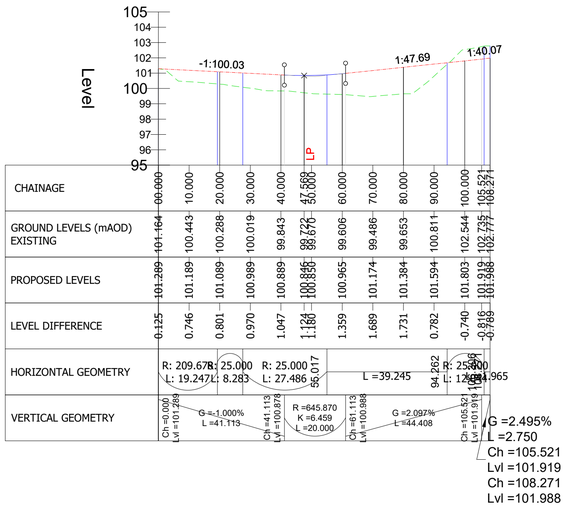

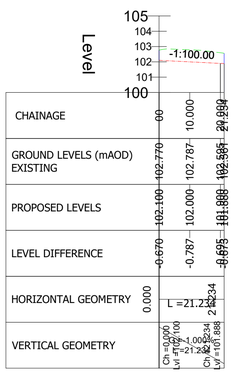

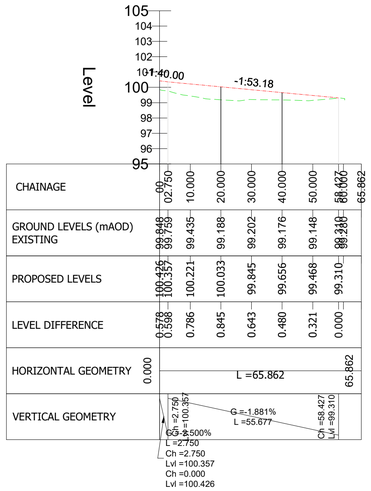

GENERAL NOTES

G1. DO NOT SCALE THIS DRAWING.

G2. ANY DIMENSIONAL DISCREPANCIES SHOULD BE NOTIFIED TO THE ENGINEER IMMEDIATELY.

G3. ALL DIMENSIONS ARE IN MILLIMETRES - (mm)
ALL LEVELS ARE IN METRES - (m) AND ARE ABOVE ORDNANCE DATUM AT NEWLYN, CORNWALL UNLESS NOTED OTHERWISE.

G4. NORTH SHOWN INDICATIVE ONLY

G5. THIS DRAWING IS TO BE READ IN CONJUNCTION WITH ALL RELEVANT; SPECIFICATIONS; DRAWINGS; DETAILS AND OTHER DESIGN INFORMATION.

G6. ALL DRAWINGS AND WRITTEN MATERIAL CONTAINED WITHIN, CONSTITUTE ORIGINAL AND UNPUBLISHED WORK OF THE ENGINEER AND MAY NOT BE DUPLICATED, USED, REPRODUCED OR DISCLOSED WITHOUT WRITTEN CONSENT OR EXPRESS PERMISSION FROM THE ENGINEER.

G7. ALL INFORMATION CONTAINED IN THIS DOCUMENT IS COPYRIGHT ©

G8. WHERE THE CONTRACTOR UNDERTAKES OR ENGAGES A THIRD PARTY TO UNDERTAKE TEMPORARY WORKS DESIGN, OR VARIES THE PELL FRISCHMANN DESIGN IN ANY WAY, THEN THE CONTRACTOR WILL TAKE FULL RESPONSIBILITY AND LIABILITY FOR ALL DESIGN ASPECTS, INCLUDING A DESIGN RISK ASSESSMENT. THE CONTRACTOR SHALL INFORM PELL FRISCHMANN OF ANY PROPOSED VARIANCES TO THE DESIGN.

REV	DESCRIPTION	DRN	CHK	APP	DATE
P01	FIRST ISSUE	LB	AH	MD	20.05.25

Pell Frischmann
4th FLOOR, ONE ST JAMES SQUARE, MANCHESTER, M2 6DN
Telephone +44 (0)161 826 9400
Email: pfmanchester@pellfrischmann.com
www.pellfrischmann.com

Architect/Client/Contractor

miller homes

Project

HINCHLEY ROAD, BLACKLEY

Drawing Title

HIGHWAY LONG SECTIONS

Drawing Status

PRELIMINARY

	Name	Date
Drawn	L.BOWLES	20.05.25
Designed	L.BOWLES	20.05.25
Eng Chk	A.HALL	20.05.25
Approved	M.DAVIES	20.05.25

Status Code: S0
Scale: 1:500
Revision: P01

Drawing No.

110315 - PEF - S38 - HLS DR- C - 00001

© Pell Frischmann Consultants (A1 841x594)