IQ STUDENT ECHO STREET

SIGN TYPE 2

South Elevation - Block C

Scale 1:400 @ A3

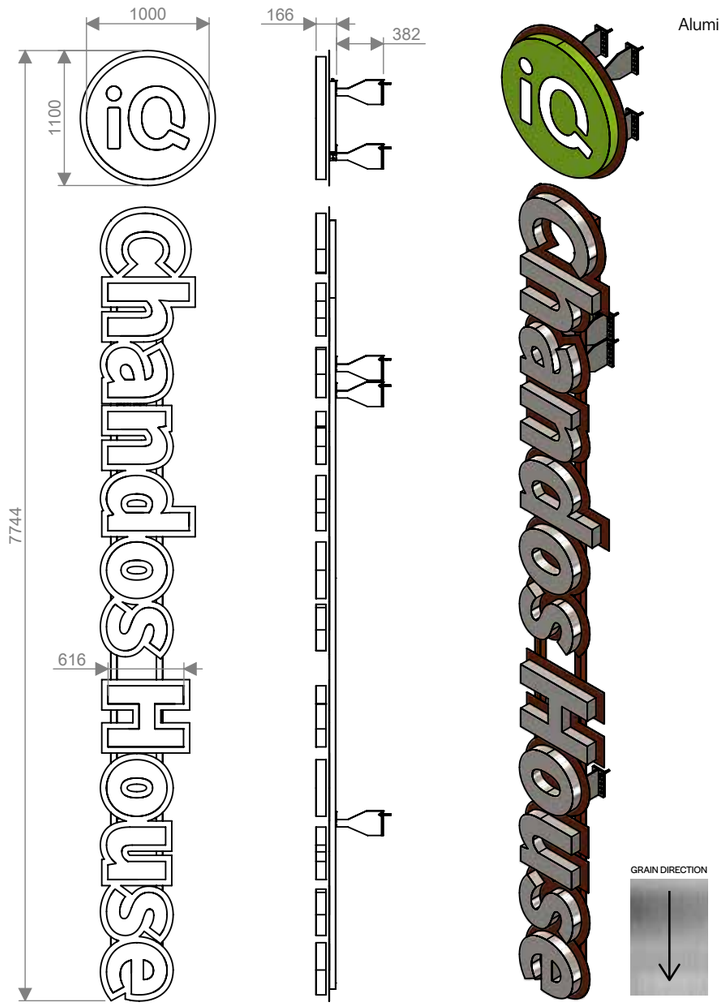

Sign Type 2

1:50 @ A3

Roundel:

Face and halo-illuminated stainless steel built up logo with 80mm deep returns and Perspex opal acrylic back diffusers. Mounted on oversized 3mm ACM composite back plates, via 25mm long aluminium tube spacers. All is coated to match Pantone 376C

Letters:

Halo-illuminated letters with brushed stainless steel faces (grain direction perpendicular to the ground), welded to brushed stainless steel returns. Letters mounted to Perspex Opal 030 acrylic carriers/diffusers, and oversized 3mm ACM composite back plates using 25mm long aluminium tube spacers.

Framework:

Aluminium 6063 grade box section, coated RAL 8002 Matt finish.

Roundel	Framework/ backplates	Letters
NCS 1075G40Y	RAL 8002 Matt finish	Brushed Stainless Steel

Power Requirement
13 Amp fused spur (By Others)

Illumination:
Static, internal with dimmable LED modules 5000Kv - To not exceed 600Lux

Reinforce Pattress
Required - Reinforce bracketry system

Fixing Method
Bolts and Nyloc nuts

Weight
Approx. 130Kg

P01	27.08.25	INITIAL DRAWING ISSUED

XSIGN JOB NUMBER
58285

SCALE
VARIES/AS INDICATED

CLIENT
BOWMER AND KIRKLAND

VISUAL NAME
IQ STUDENT - ECHO ST. - TYPE 2 PLANNING DRAWING

DRAWN BY
DGR

PROJECT	ORIG.	SYS	LEV	TYPE	ROLE	DRG	REV	STAT
63073	XSI	ZZ	ZZ	DR	Y	7071	P01	S3

xsign™
Unit A, Shires Road, Brackley, Northamptonshire, NN13 7EZ, UK
0845 519 3539 - sales@xsign.com - www.xsign.com

XSIGN © All Rights Reserved.