


CLIENT
EGLESE

PROJECT NUMBER DRAWING SCALE:
22125 @ A3

DRAWING NUMBER / TITLE
091 EXISTING VISUAL 001

PROJECT
4 ORCHARD ROAD EAST

REV. P2 16.07.2025 APPLICATION PACKAGE

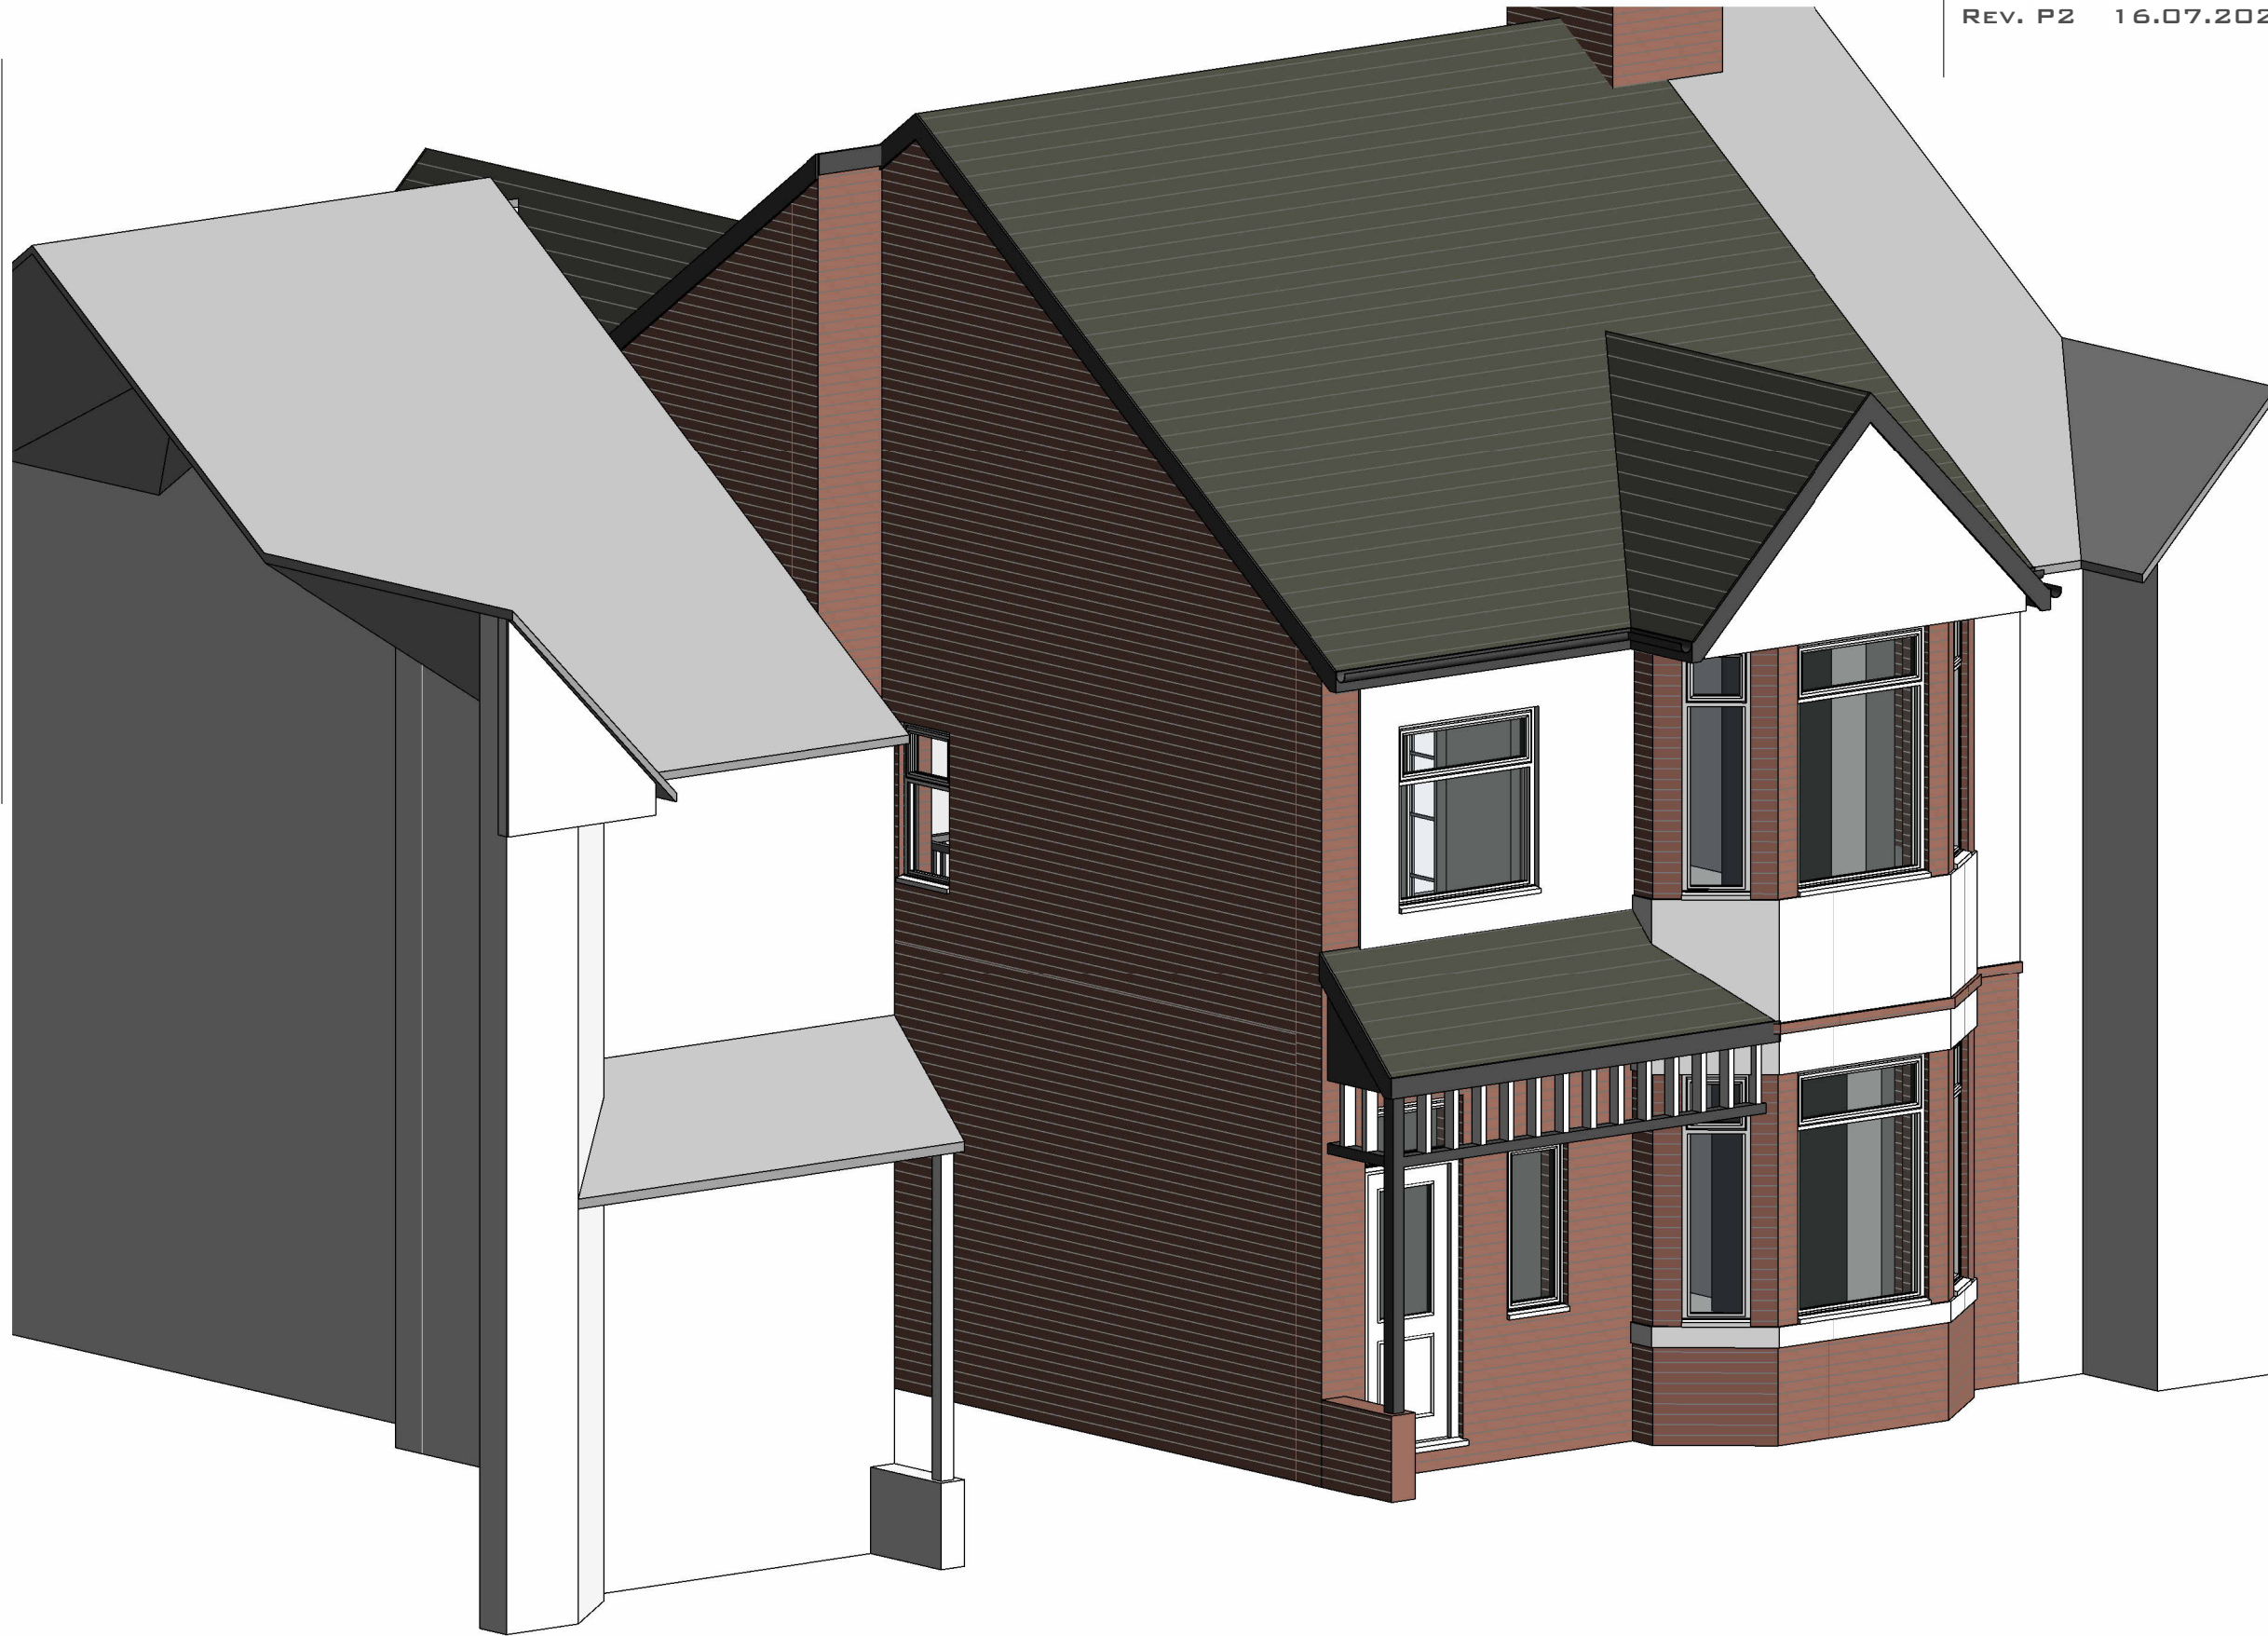

PLANNING USE ONLY

ADDRESS: **6 DALE LEE,
WESTHOUGHTON,
BOLTON,
BL6 6BW**

NOTES: ISSUED FOR PLANNING USE ONLY, USE FIGURED DIMENSIONS ONLY. ALL DIMENSIONS TO BE VERIFIED ON SITE, PRIOR TO THE COMMENCEMENT OF ANY WORK OR THE PRODUCTION OF ANY SHOP DRAWING. ALL DISCREPANCIES TO BE REPORTED TO THE ARCHITECT.
© COPYRIGHT IN THIS DRAWING IS VESTED IN SHWILKINSON ARCHITECTS LIMITED.