


All information should be checked by the contractor on site before commencing work. Any discrepancies should be reported to the Designer immediately. All rights are reserved and are not transferable. Unauthorised reproductions of this drawing are not permitted.

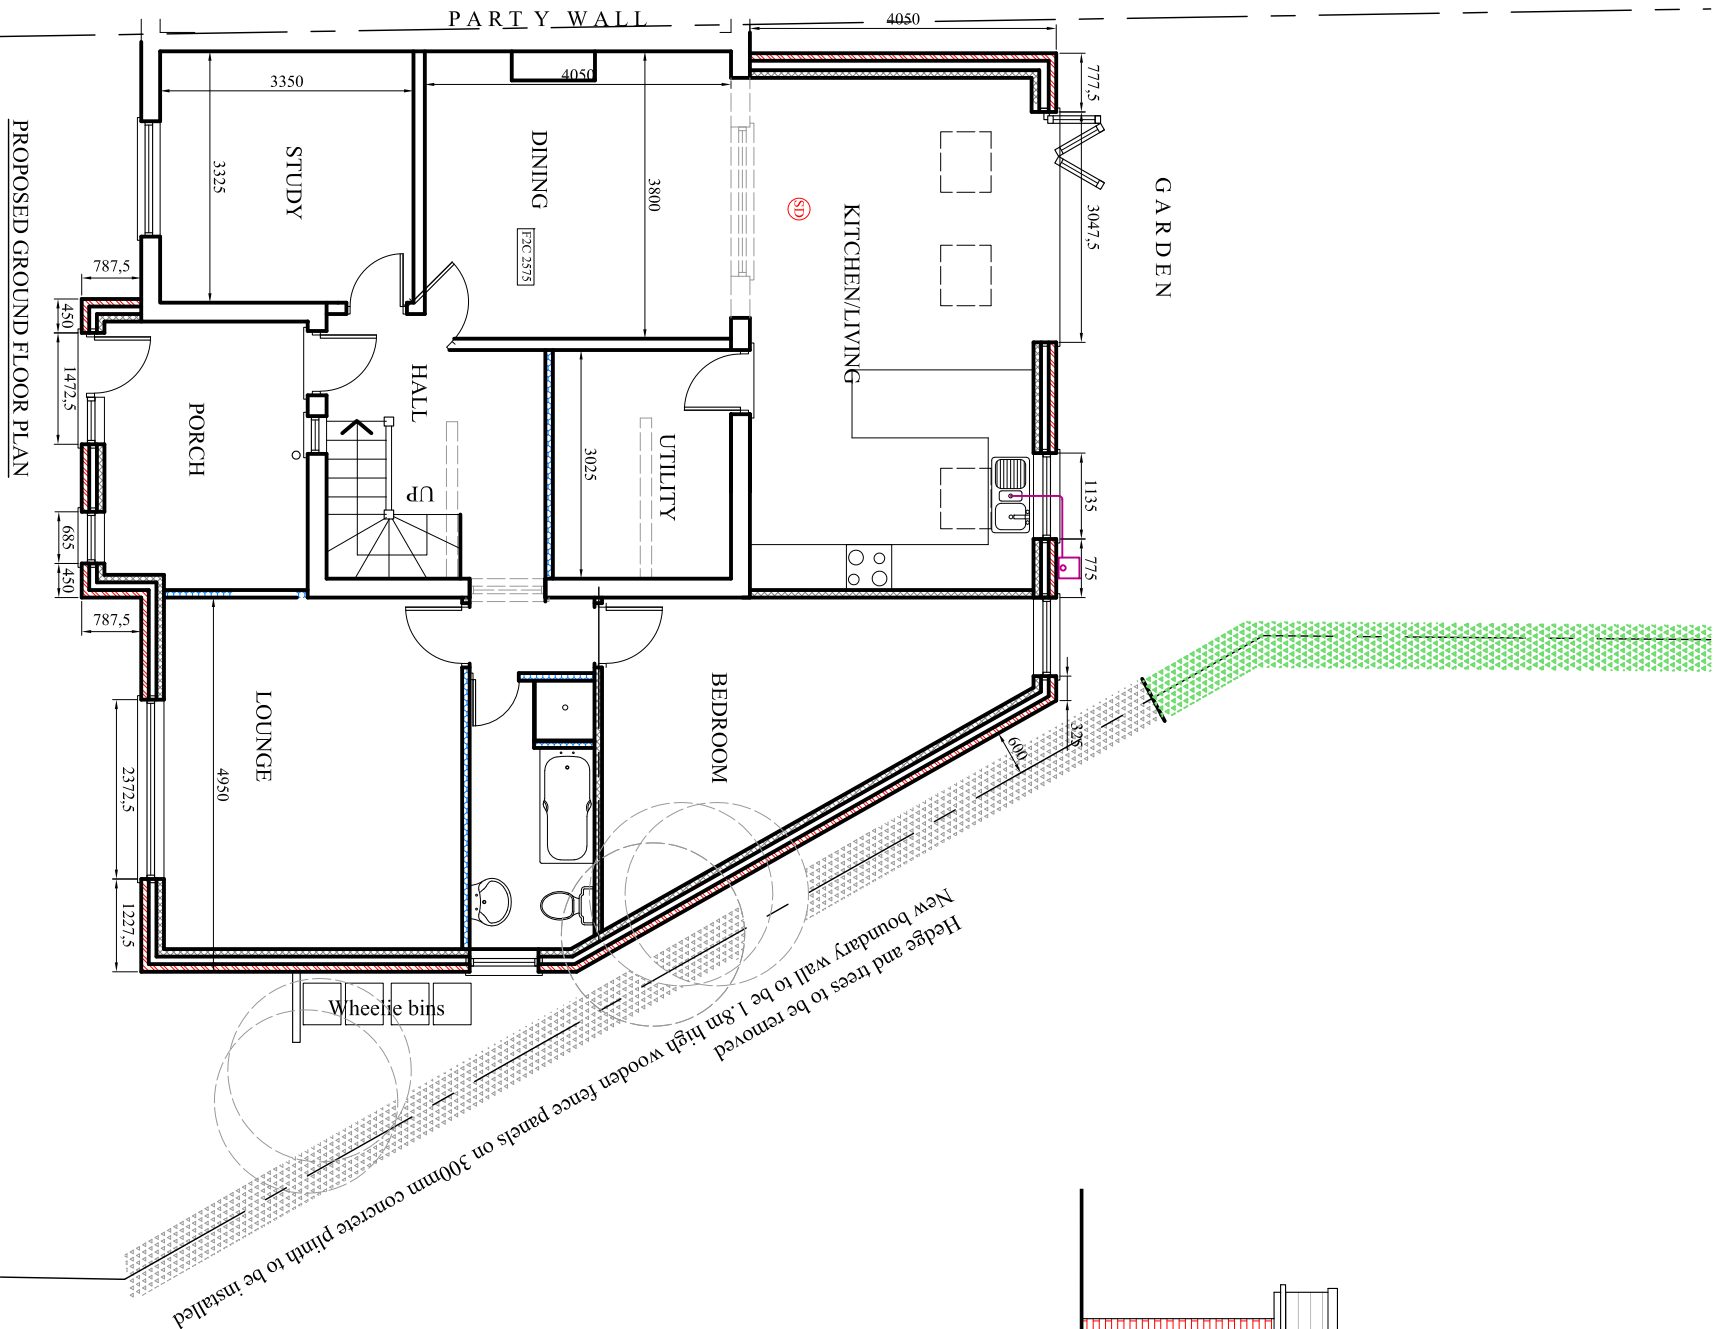


Provide
to extra
hood, &
operate
all next
Ensure
ducting
agreed

Obstruct glazing
window

PROPOSED SIDE ELEVATION

PROPOSED SIDE ELEVATION

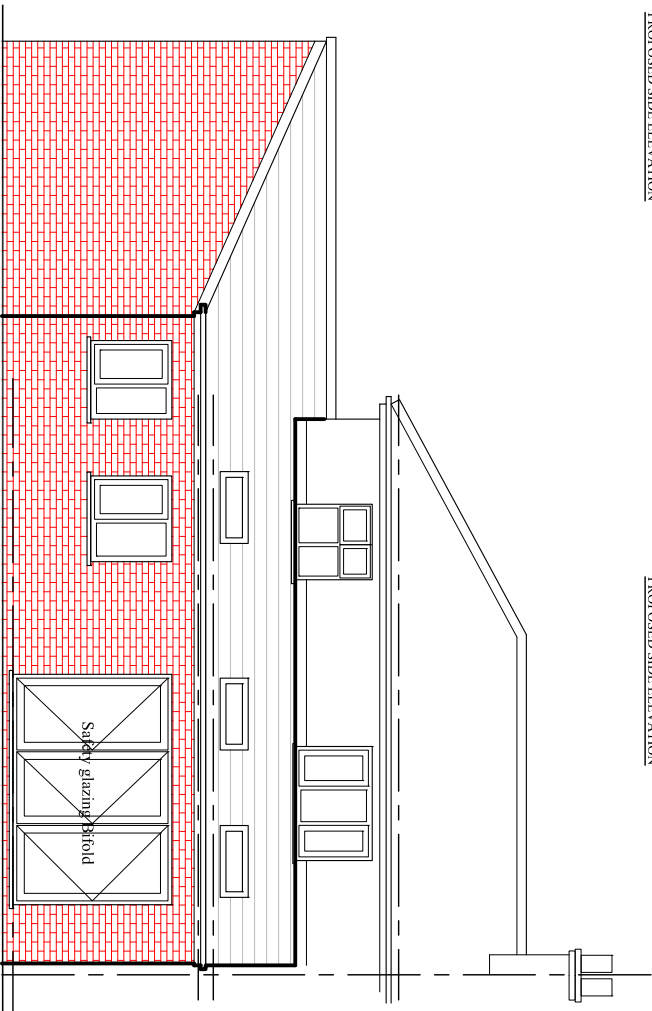

Safety glazing
bifold

