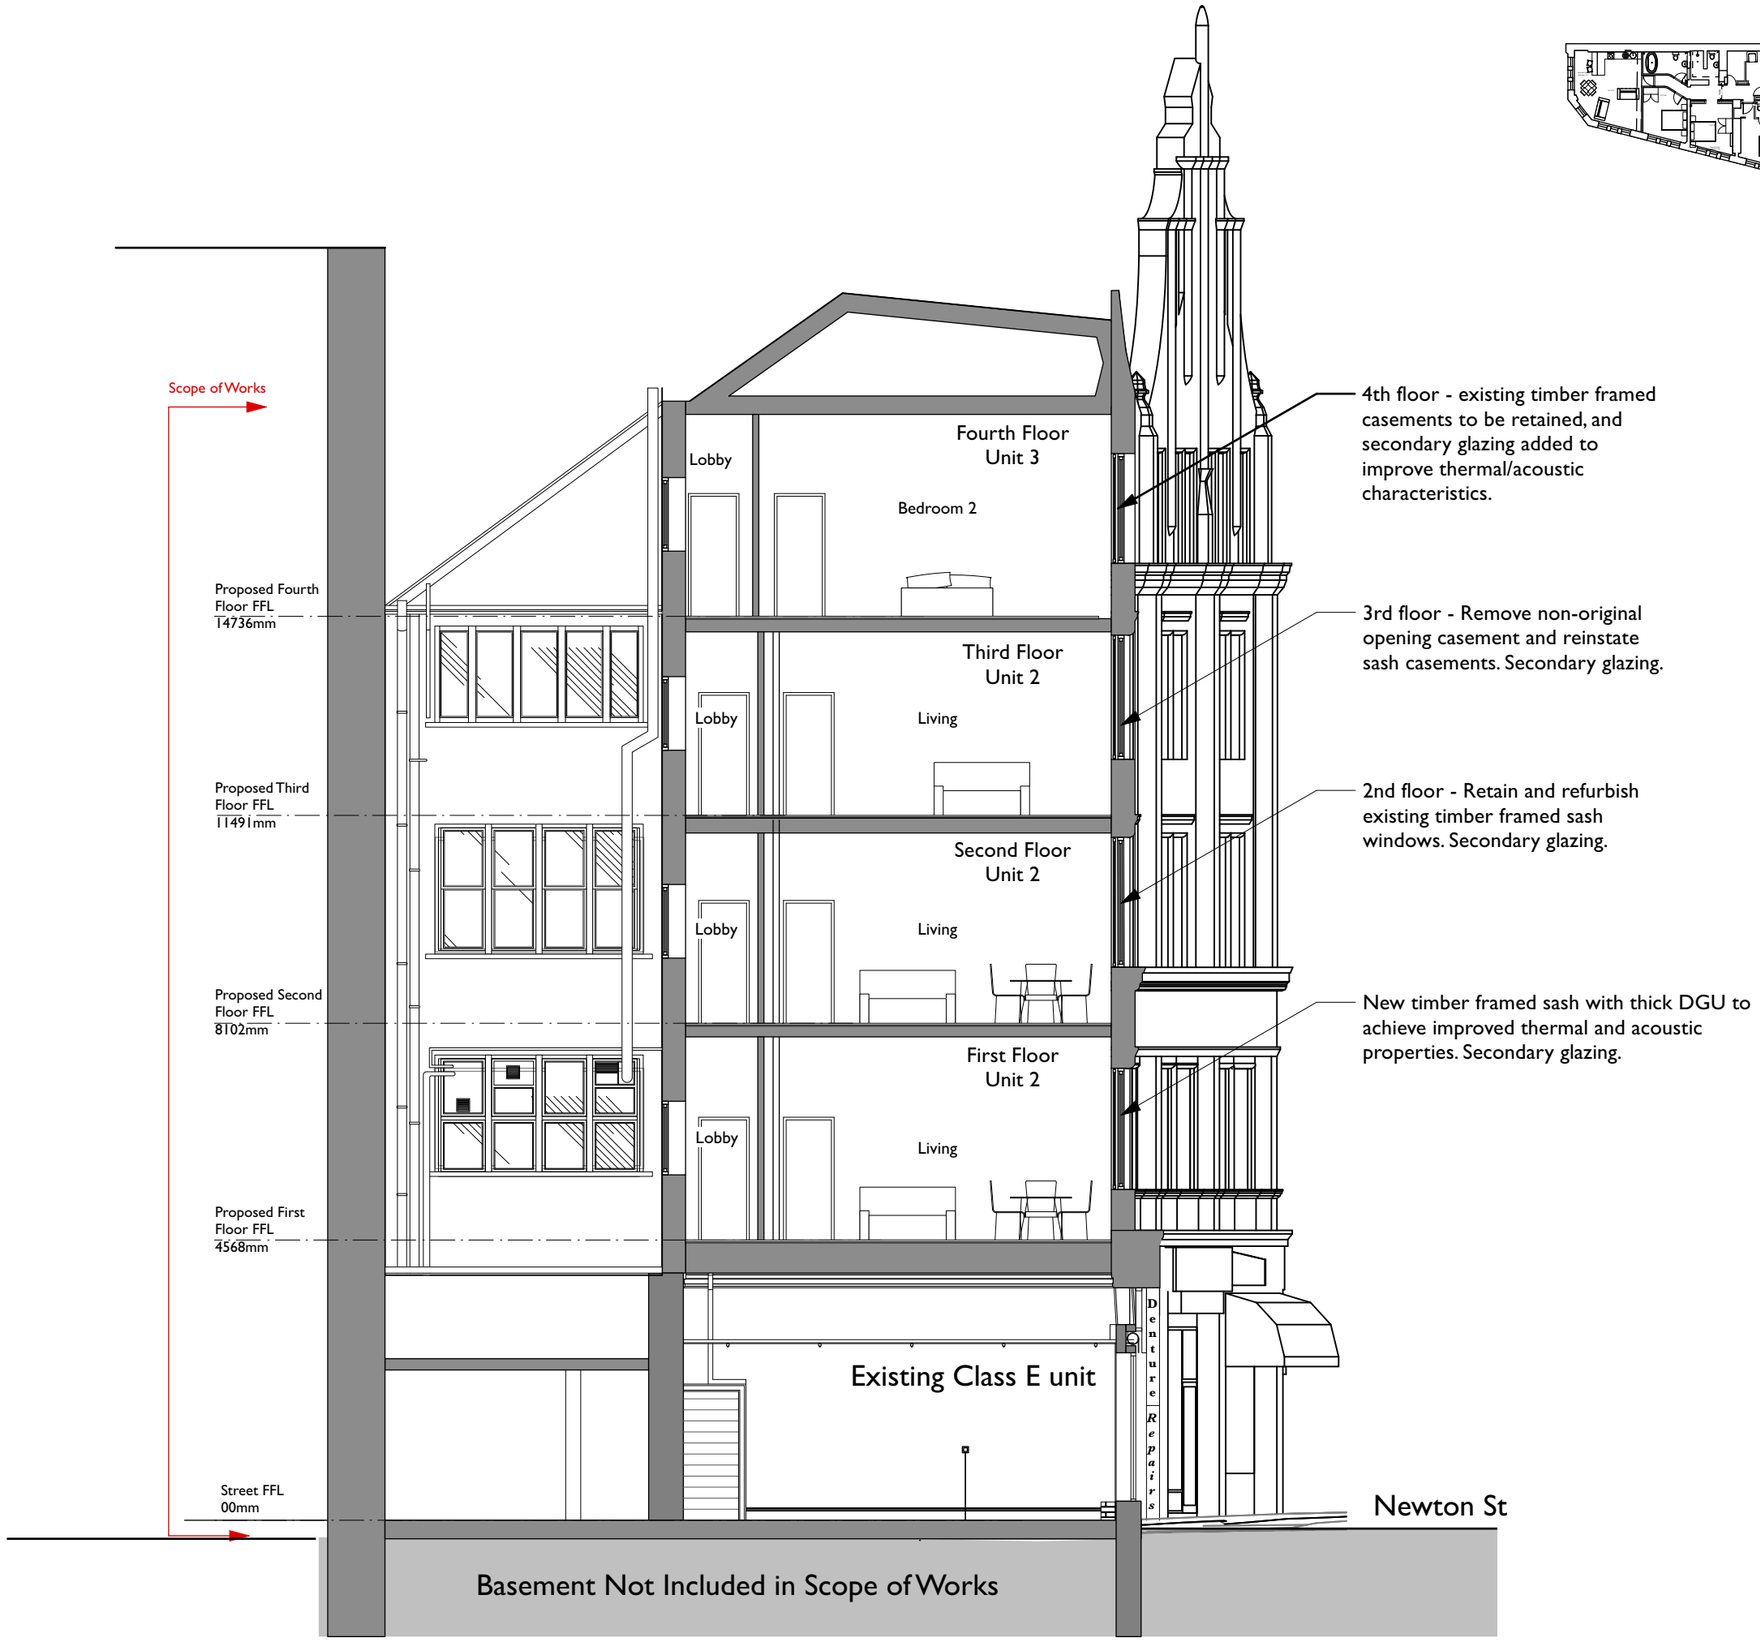

4th floor - existing timber framed casements to be retained, and secondary glazing added to improve thermal/acoustic characteristics.

3rd floor - Remove non-original opening casement and reinstate sash casements. Secondary glazing.

2nd floor - Retain and refurbish existing timber framed sash windows. Secondary glazing.

New timber framed sash with thick DGU to achieve improved thermal and acoustic properties. Secondary glazing.

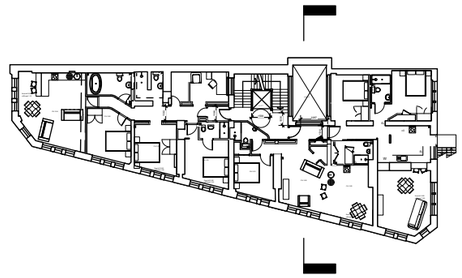

COPYRIGHT OF ATELIER MB LTD
DO NOT SCALE FROM THIS DRAWING
DIMENSIONS TO BE CHECKED ON SITE

Existing

Proposed

Existing Historic Fabric to be Removed

Existing Non-Historic Fabric to be Removed

Rev	Note	DRN	CHK

St Margarets, Manchester

For Charlotte Street Estates

Proposed Section CC

scheme	1907
drwg no.	**P(320)**
revision	
scale	1:100 @ A3
date first drawn	Oct 2020
drawn	BC

SK sketch E existing P proposed T tender C construction FI final issue

www.ateliermb.co.uk
t 0161 236 0051
e architect@ateliermb.co.uk

Atelier MB
Urban Architects