


- Existing
Proposed
Existing Historic Fabric to be Removed
Existing Non-Historic Fabric to be Removed

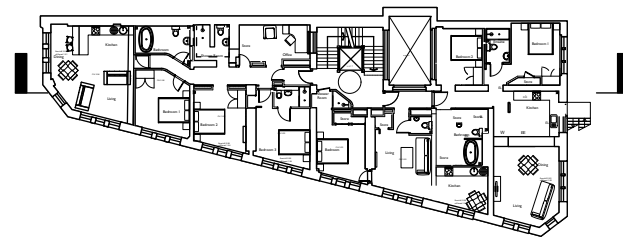

Scope of Works

Proposed Fourth Floor FFL 14736mm


Proposed Third Floor FFL 11491mm

Proposed Second Floor FFL 8102mm

Proposed First Floor FFL 4568mm

Street FFL 00mm

PICCADILLY

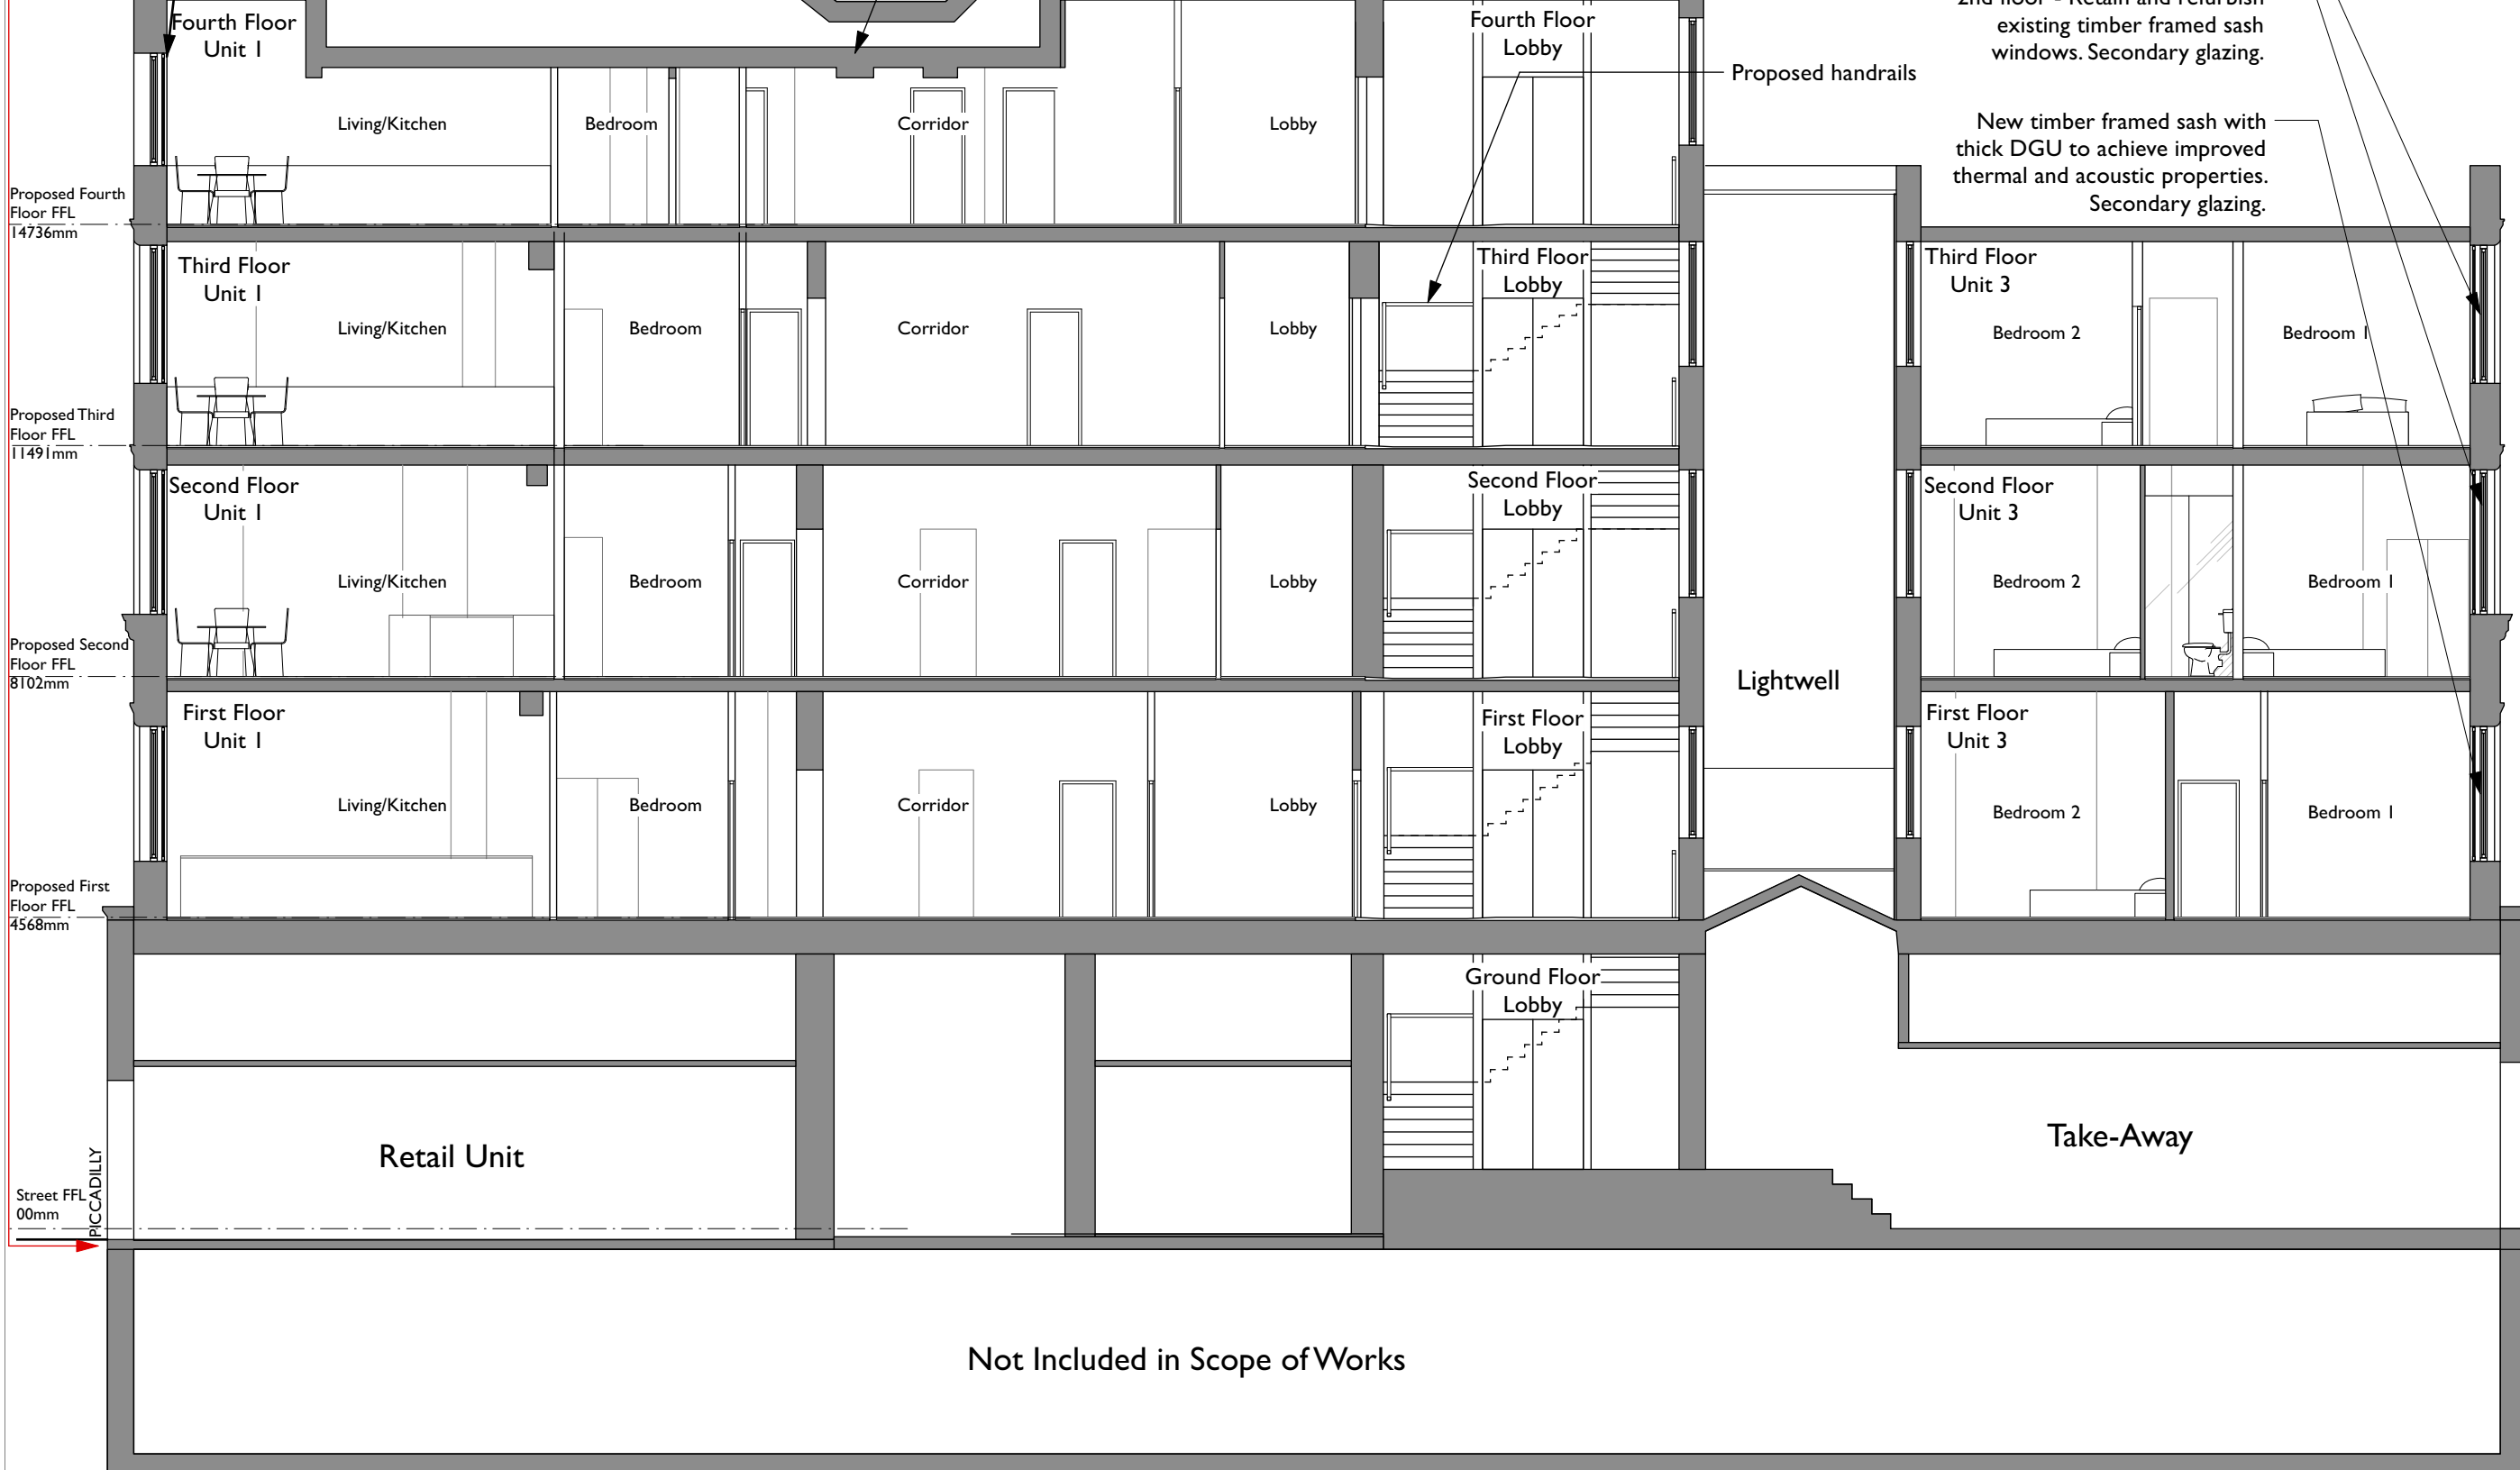

A	11.07.23	Proposed handrail included	RG
Rev	Note	DRN	CHK

St Margarets, Manchester
For Charlotte Street Estates

Proposed Section AA

scheme	1907
drwg no.	P(300)
revision	A

scale	1:100 @ A3
date first drawn	Oct 2020
drawn	BC

SK sketch E existing P proposed T tender C construction FI final issue

www.ateliermb.co.uk
t 0161 236 0051
e architect@ateliermb.co.uk