


Lighting Key

Decorative lighting

Security lighting

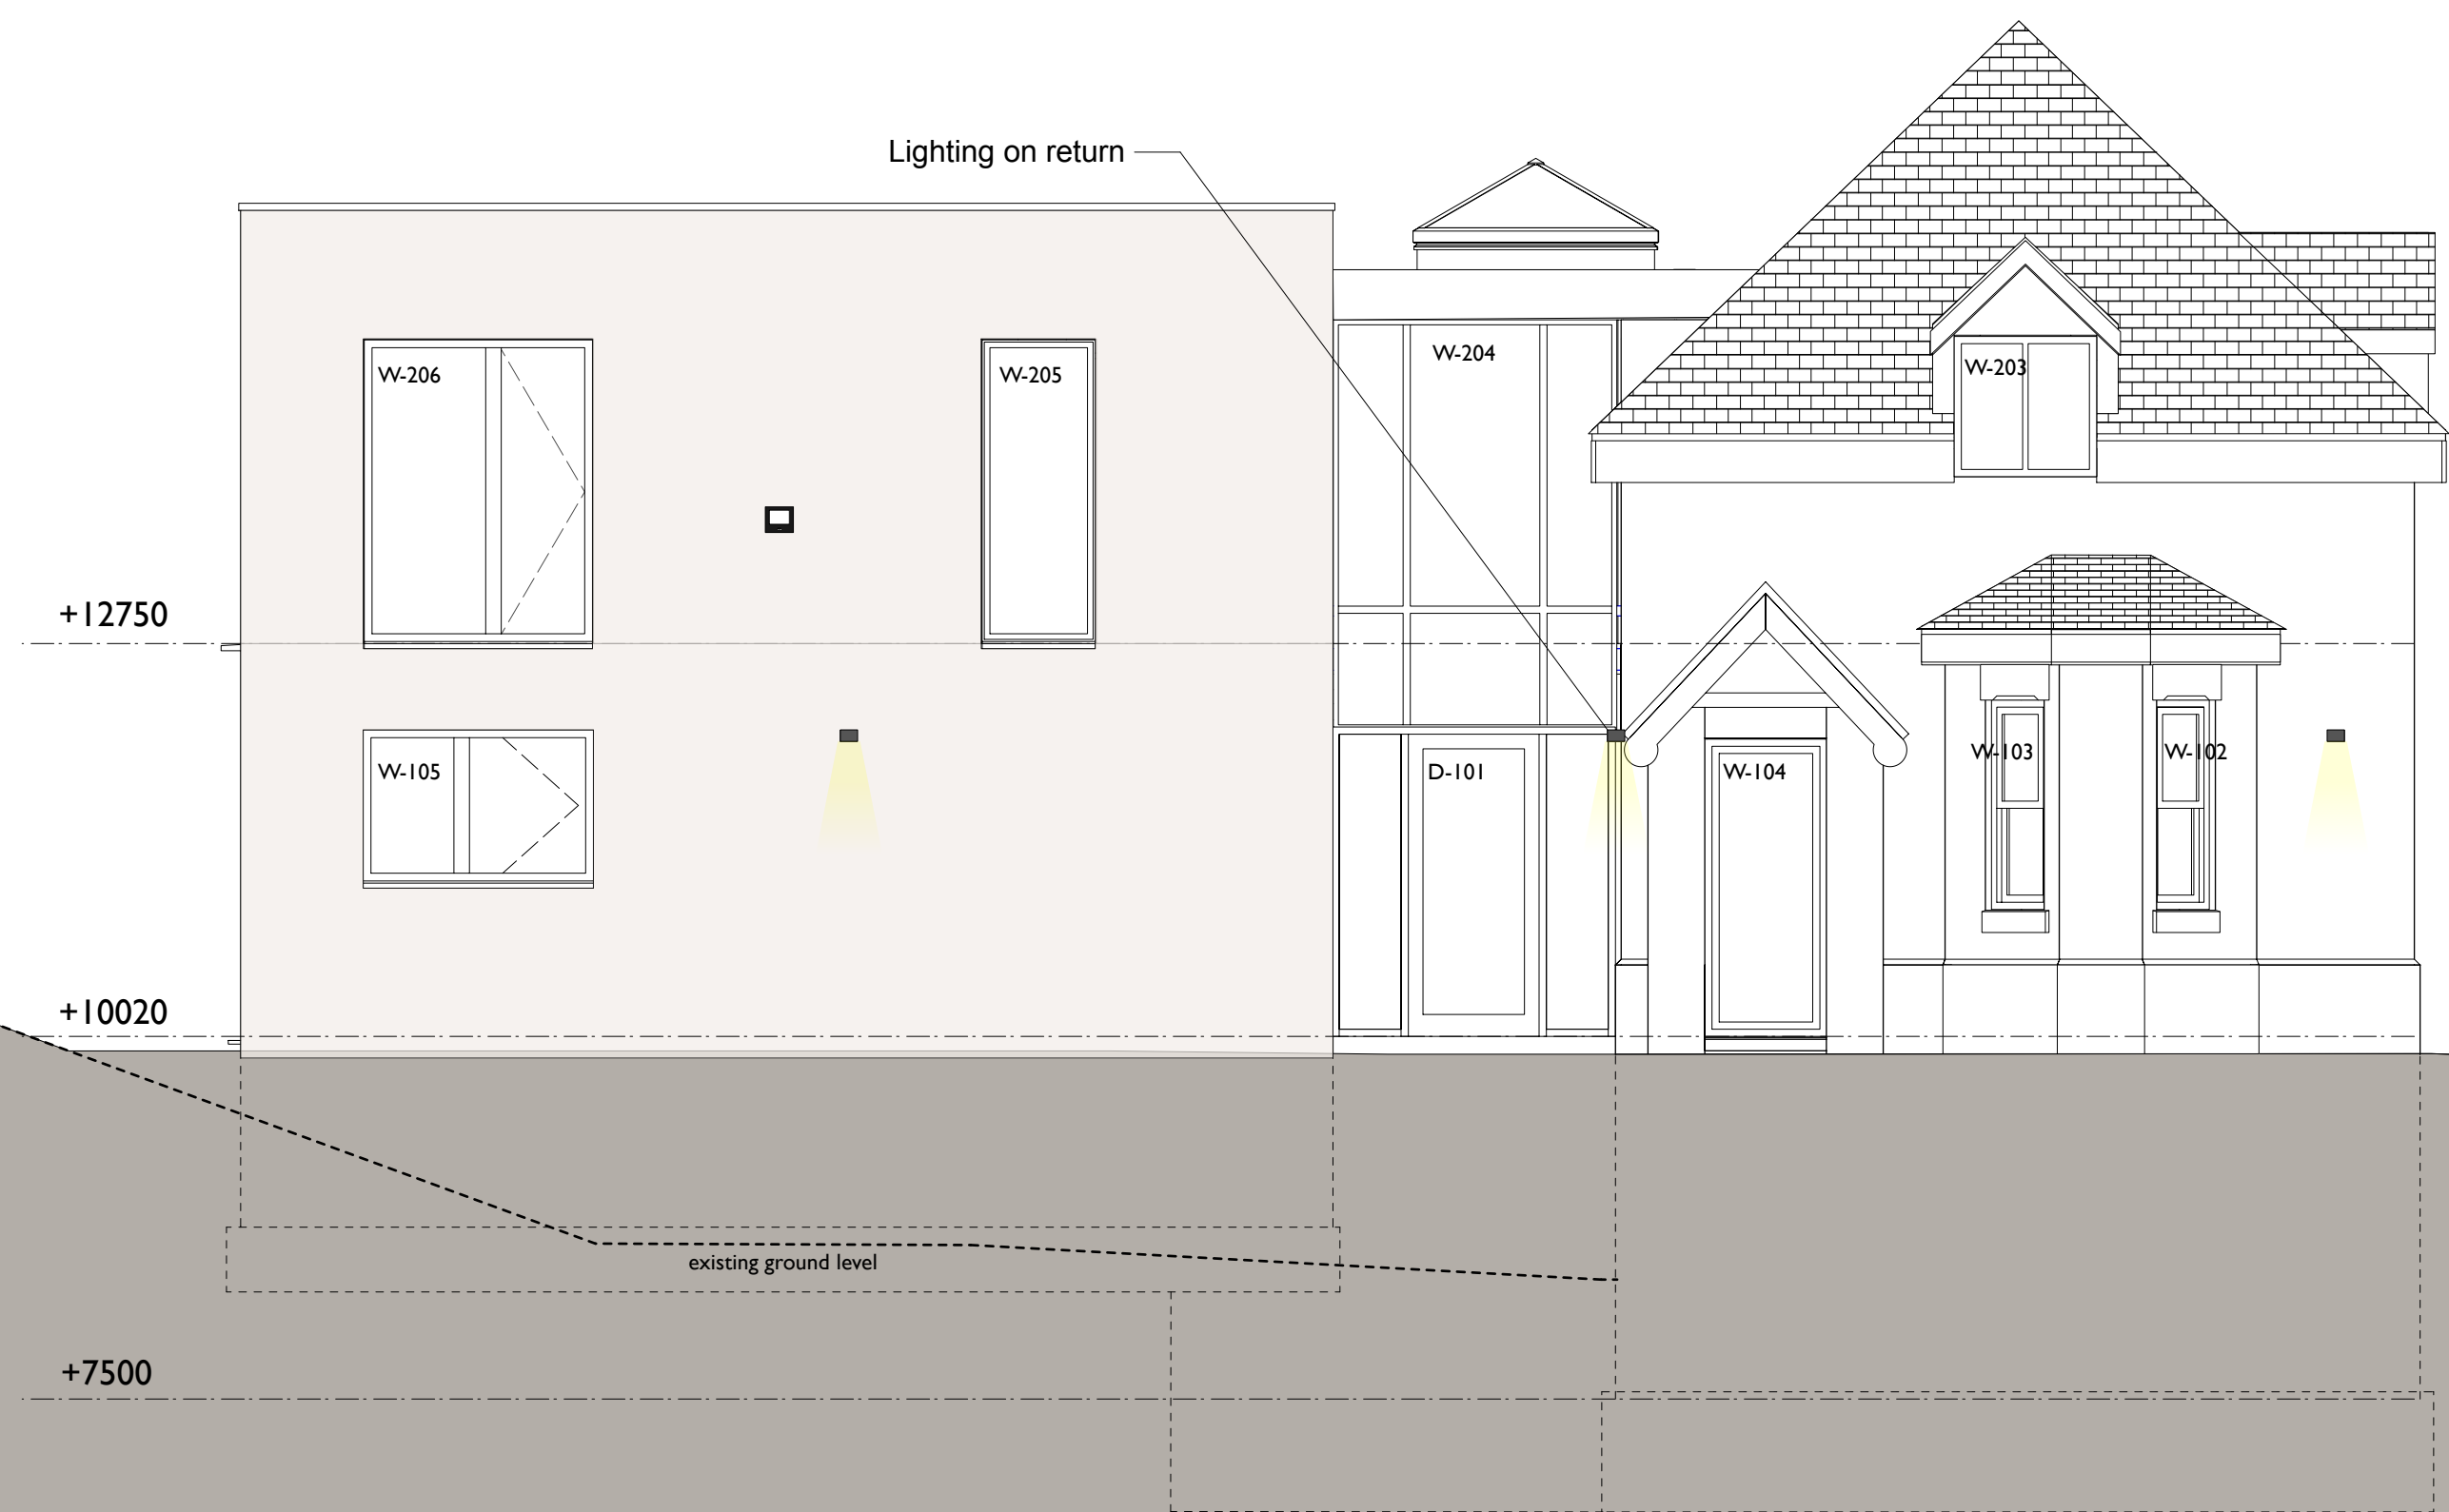

A External lighting added GS	
10/09/2025	
Rev	Note
	DRN CHK

Kingston Lodge
Didsbury, Manchester

North Elevation

scheme	1476
drwg no.	T(210)
revision	A

scale	1:50 @ A3
date first drawn	Nov 19
drawn	PL

SK sketch E existing P proposed T tender C construction F final issue

www.ateliermb.co.uk
t 0161 236 0051
e architect@ateliermb.co.uk



Product information
VT-1585-1 50W PIR SENSOR FLOODLIGHT WITH SAMSUNG CHIP & CABLE(1M)
COLORCODE:3000K BLACK BODY High-quality Slim series PIR Sensor Floodlight with 1 Meter cable. Designed with high efficiency LED Samsung Chips. Detects motion within a radius of 5 to 10 Meter. Installing Height 1.8 Meter to 2.5 Meter. PIR Sensor featuring Manual Override Function; can be switched between sensor mode & constant lighting mode. Built strong and durable with Die Cast Aluminium - Corrosion resistant design. Perfectly built for outdoor with ingress protection of IP65. Application - Facade lighting, lobby, garage, passage, parking lot and many more.

• Guarantee - 1 year

Specifications	
IEC protection class	No class
IP rating	IP65 & IP67
Product depth	0.1mm
Product code	3800107661N78



- High quality CREE LED
- 6 Watt total LED power
- Total 600 lumen light output
- 3000k warm white LED colour
- Finished in black or white
- Measures 120mm wide ~ 80mm high and projects from the wall 40mm
- IP65 rated
- Aluminium construction
- 3 Year guarantee
- LED driver supplied and fitted inside the body case
- Connects to a 240 volt mains supply