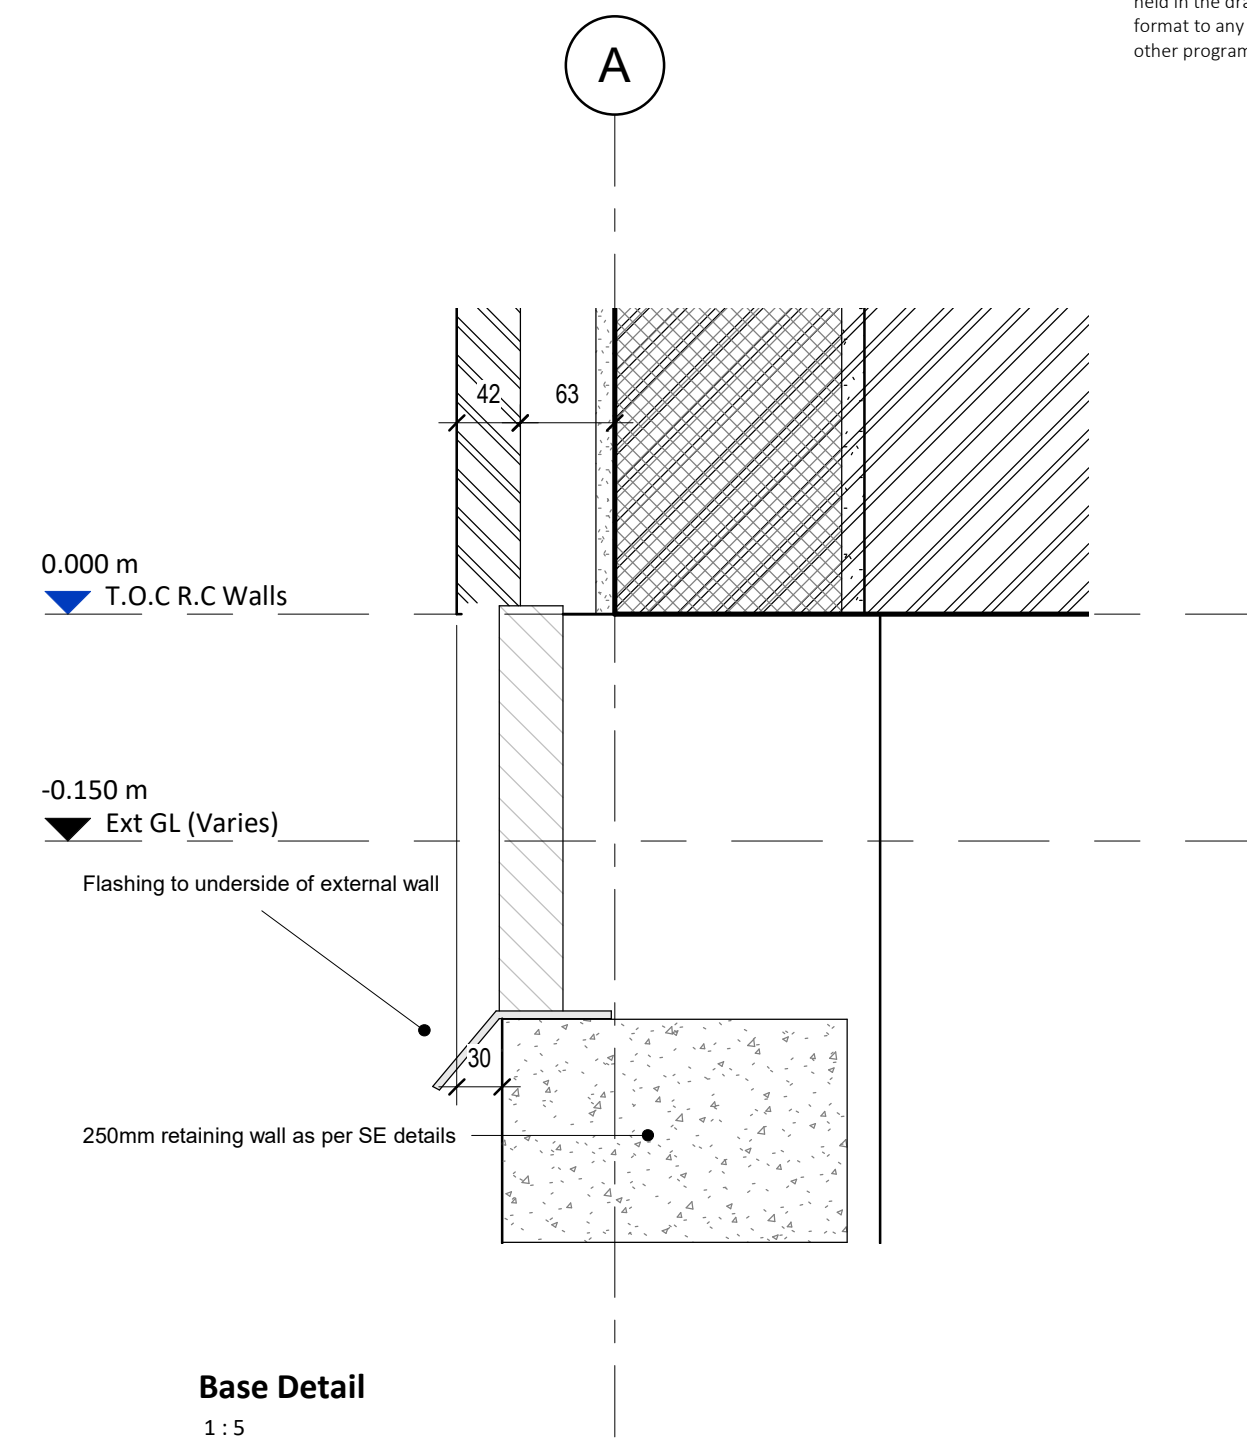
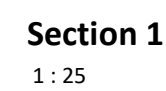


P 4	12.08.25	AZS	Substation location updated.
P 3	27.09.24	PW	General Update. 50mm Cavity added to External Walls.
P 2	10.04.24	PW	Substation size increased +1000mm.
P 1	30.11.23	PW	First Issue

rev no.	rev date	rev by	description
------------	-------------	--------	-------------

Nelson Street Sub Station

location

Manchester Royal Infirmary

Employer

EQUANS

client

AC Electrical (North) Ltd

AFL Architects


1st Floor
St Georges House
56 Peter Street
Manchester UK
M2 3NQ

t: +44(0)161 236 6263
f: +44(0)161 236 6484

w: www.afl-architects.com
e: mail@afl-uk.com

twitter.com/AFLArchitects

key plan

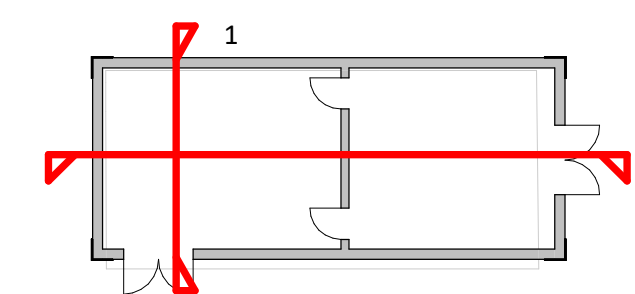

drawing title

Proposed Detail Sections

AFL job number	scale @ A1	drawn PW	checked M
233145		rev date 12.08.25	

dwg purpose		status		rev	
Information		S2		P	
bim project	origin	zone	level	type	role
5-digit no.					
NSS-AFL-XX-00-DR-A-20103					