




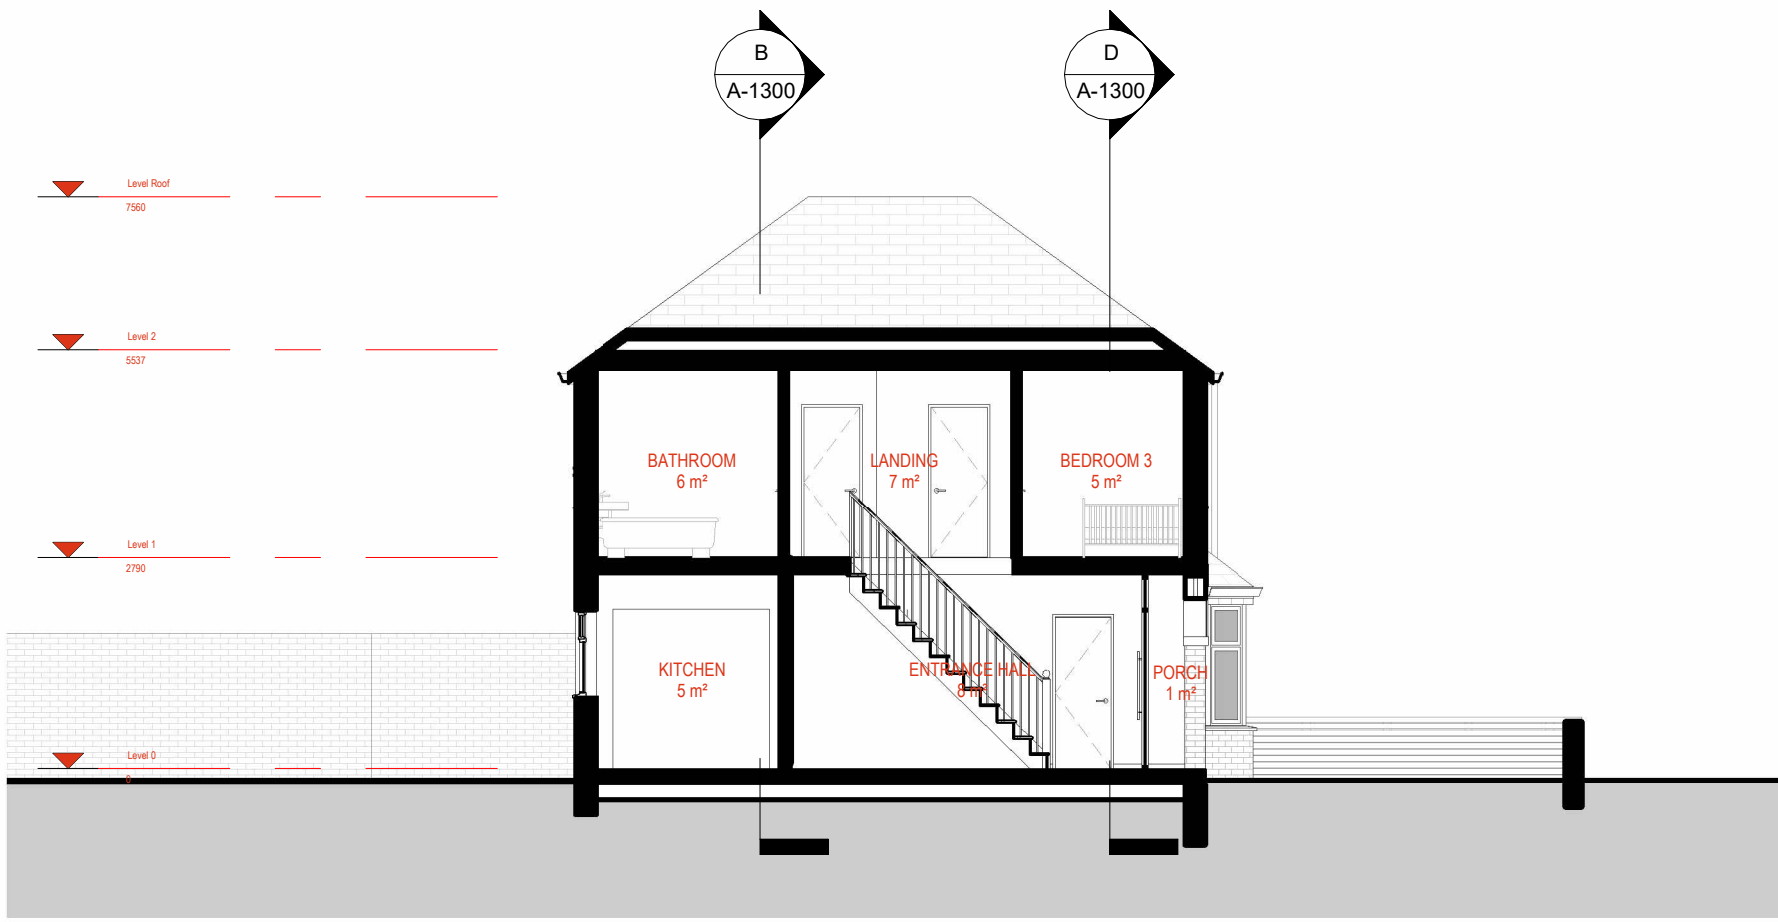


A EXISTING GA SECTION A - A
1 : 100

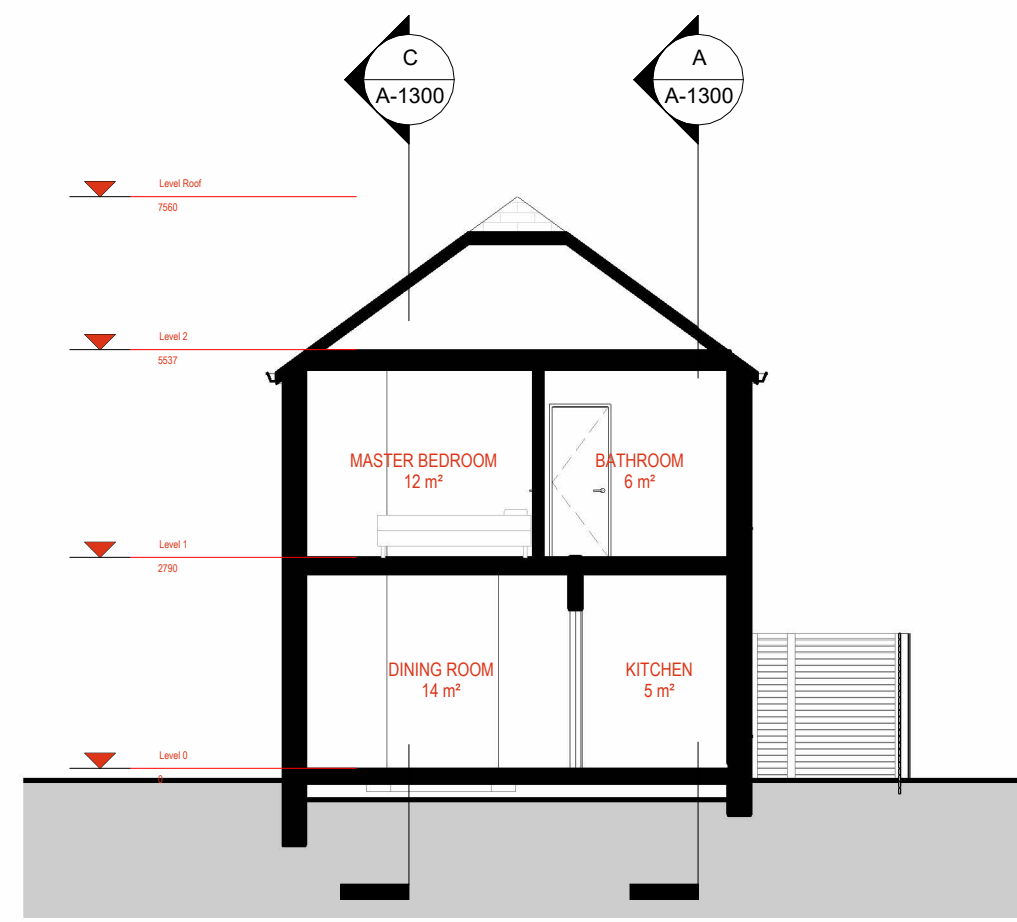

B EXISTING GA SECTION B - B
1 : 100

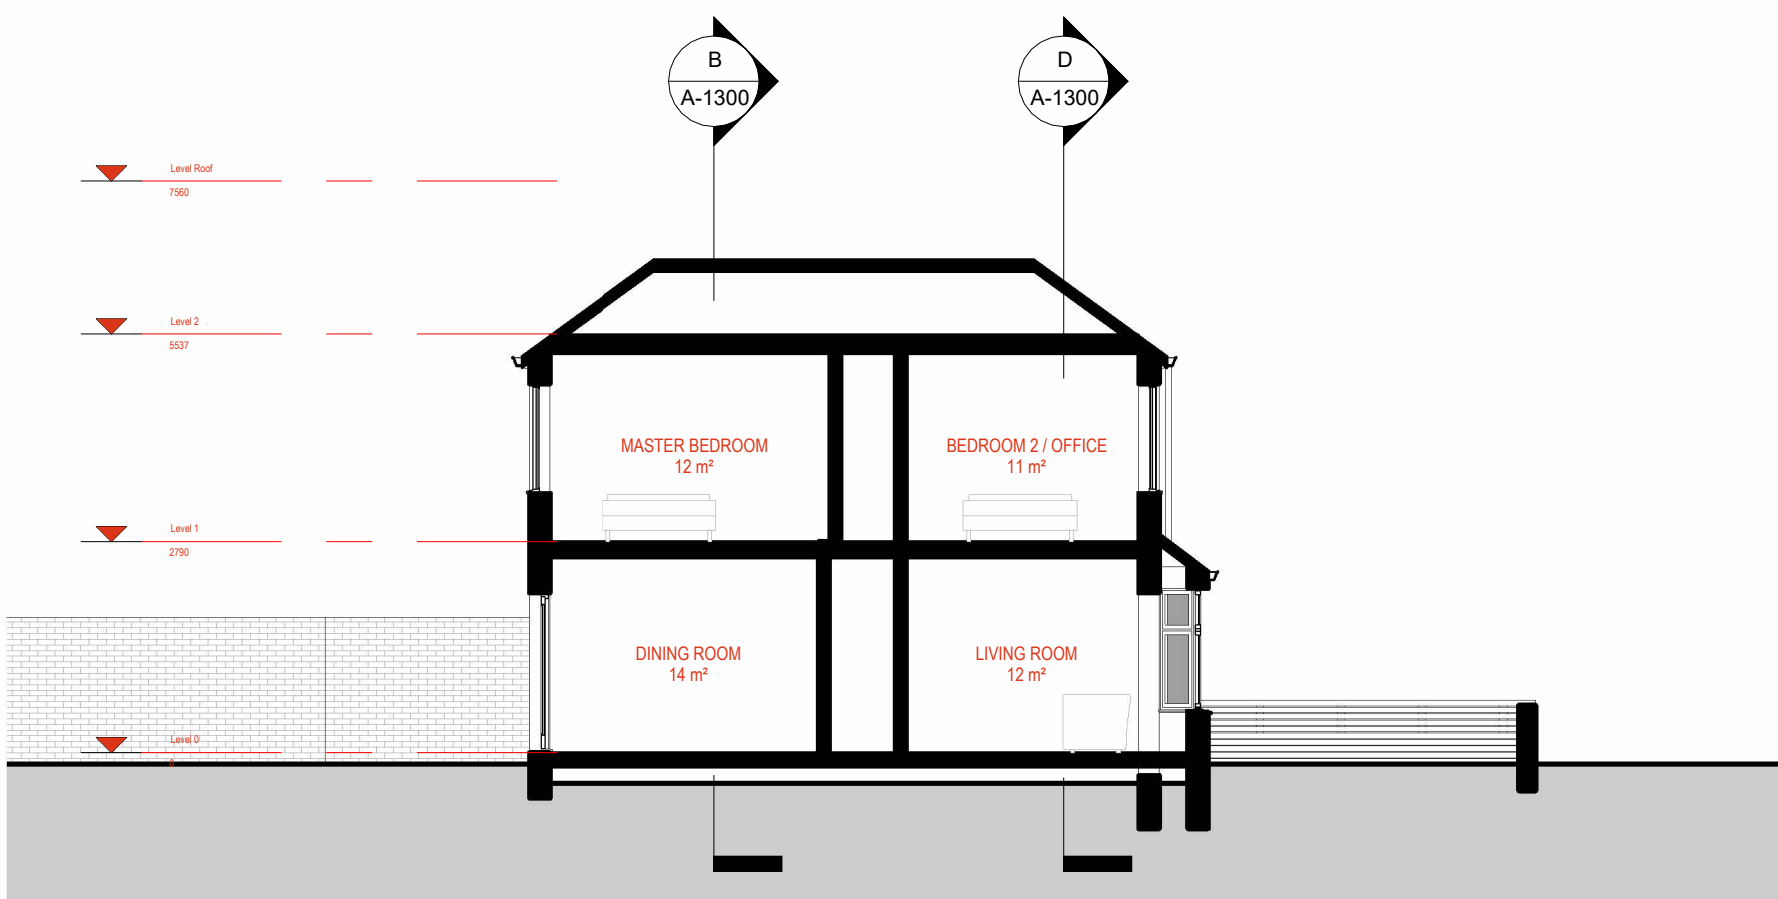

C EXISTING GA SECTION C - C
1 : 100

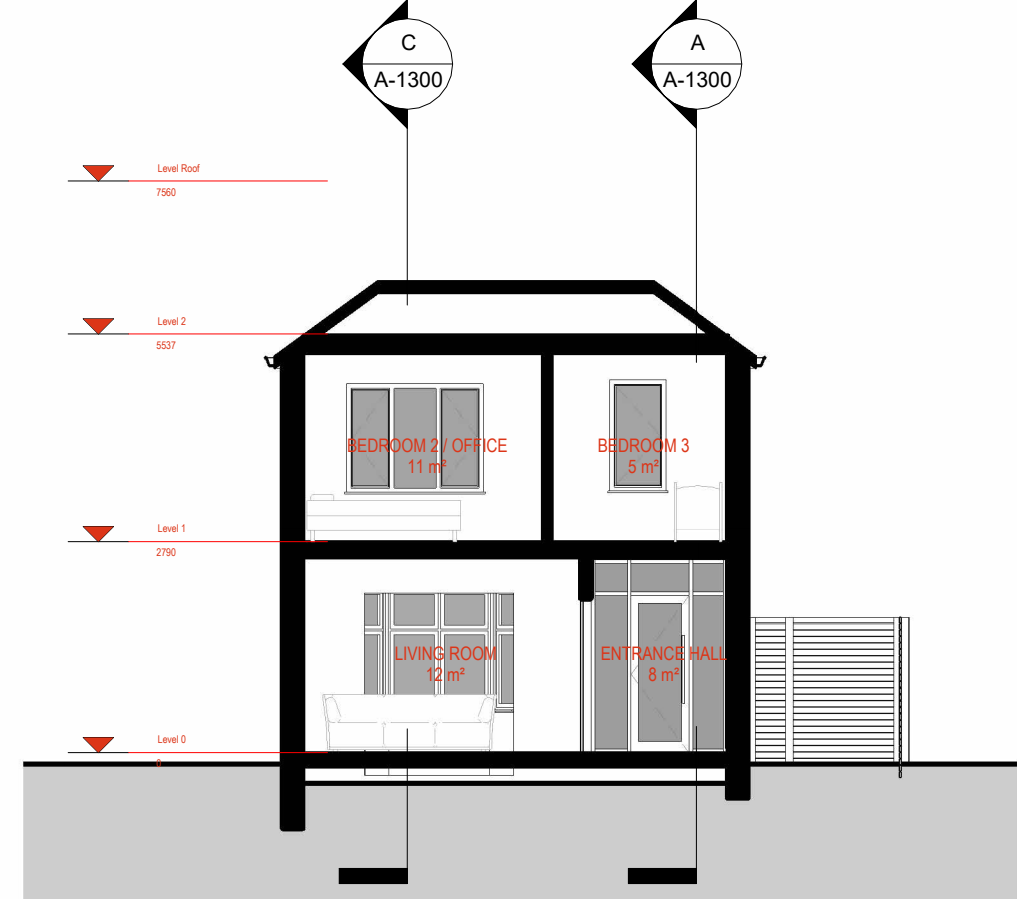

D EXISTING GA SECTION D - D
1 : 100

