Visibility Splay
2.4m x 43m

Existing crossover to be stopped up

New crossover into development

Pedestrian access

Existing crossover to be stopped up

Visibility Splay
2.4m x 43m


N

egg TRANSPORT PLANNING

Notes.

Sherborne Street is subject to a 30mph speed limit. Visibility splays of 2.4m x 43m are in accordance with Manual for Streets.


Proposed Self-storage Facility
Sherborne Street in Manchester
Access Arrangements
Drawing 2555-SK1
Scale 1:250@A3
Issued 2/10/2025

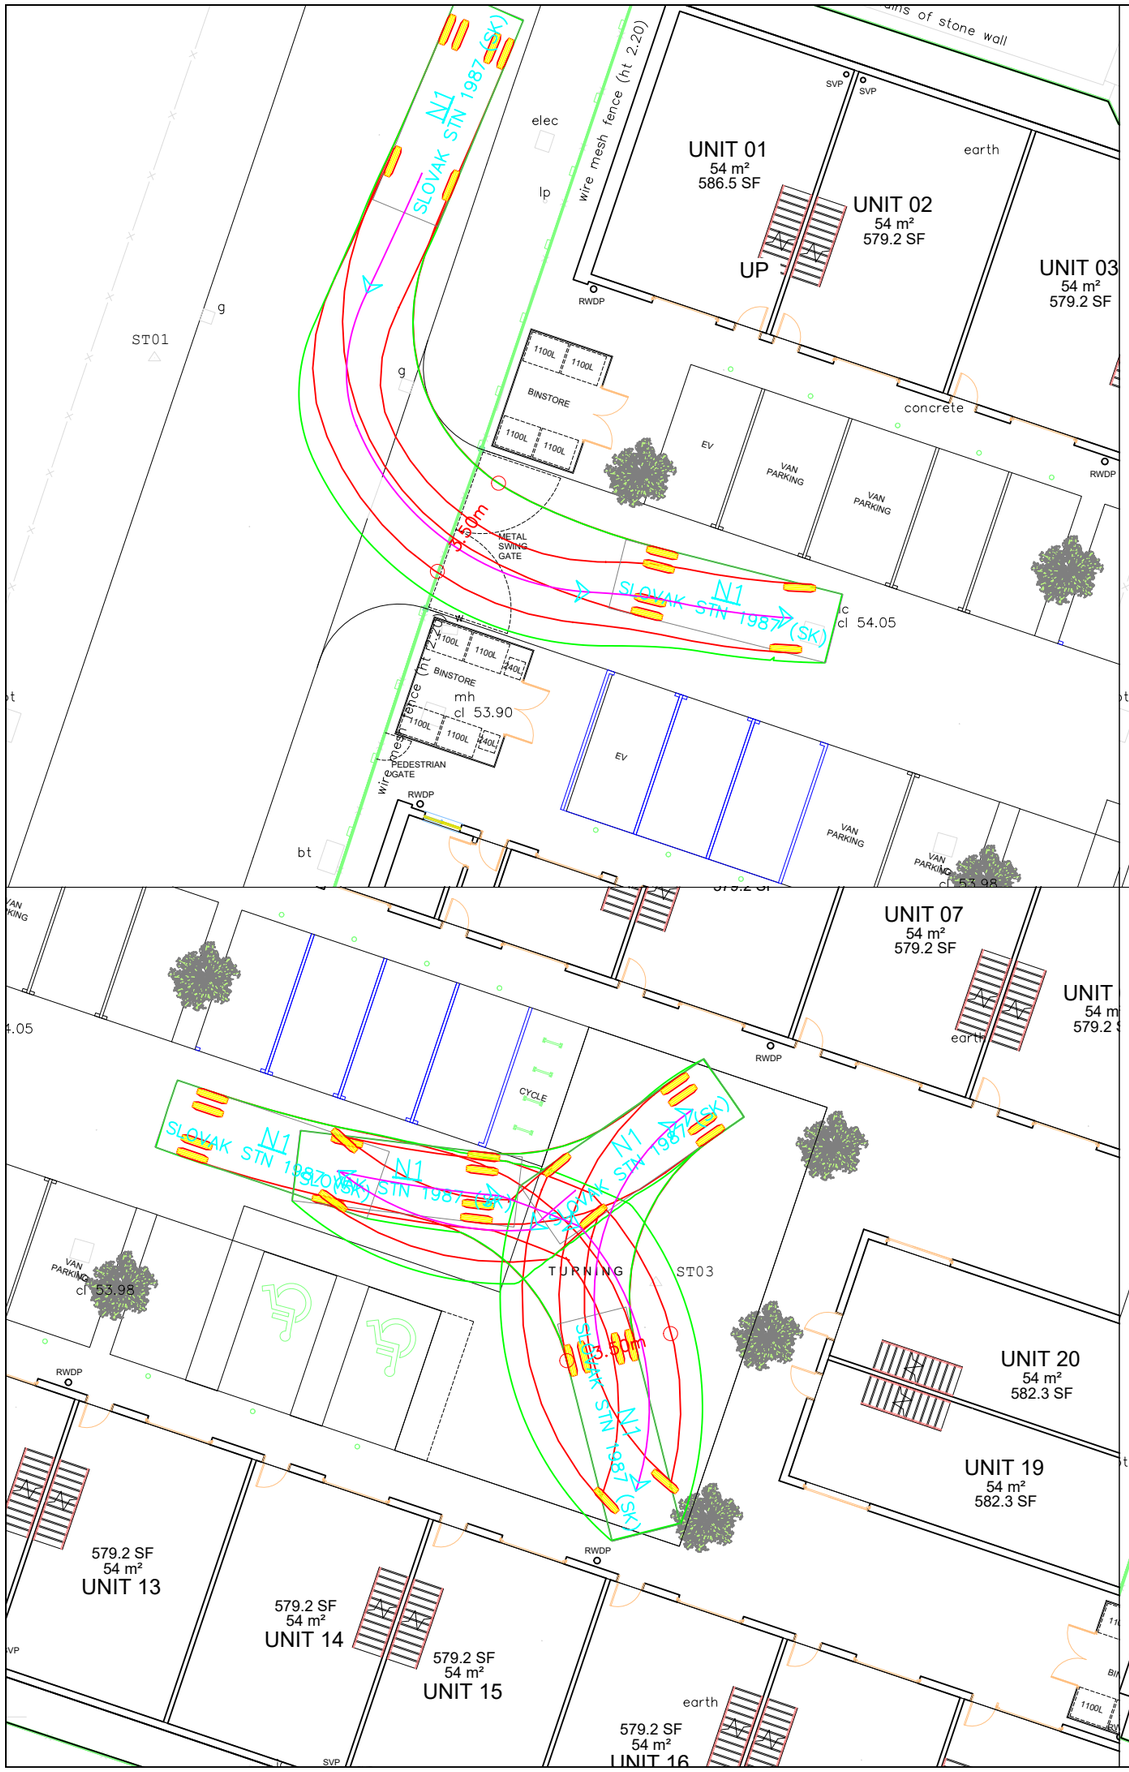



N


egg TRANSPORT PLANNING

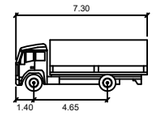



N1

	meters
Width	: 2.30
Track	: 2.30
Lock to Lock Time	: 6.0
Steering Angle	: 32.0

Proposed Self-storage Facility
Sherborne Street in Manchester
Swept Paths of Large Truck
and Transit Van Accessing Site
Drawing 2555-SK2
Scale 1:200@A3
Issued 2/10/2025

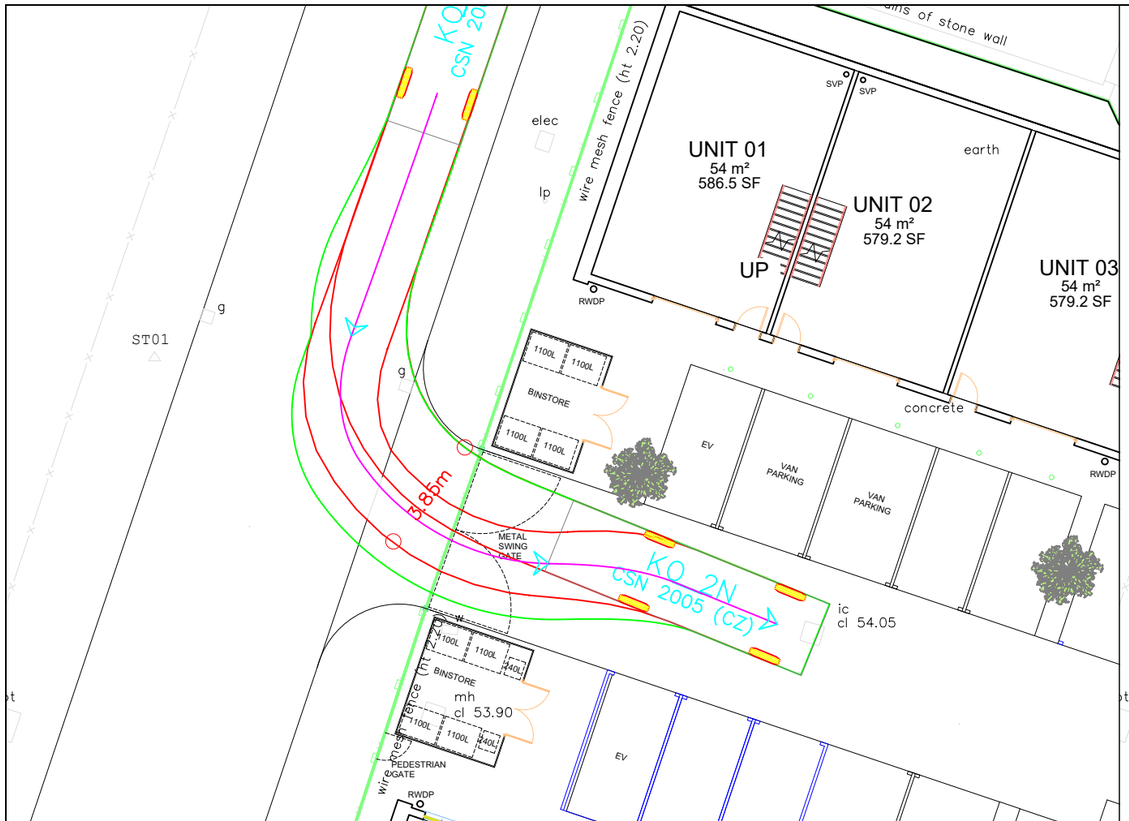


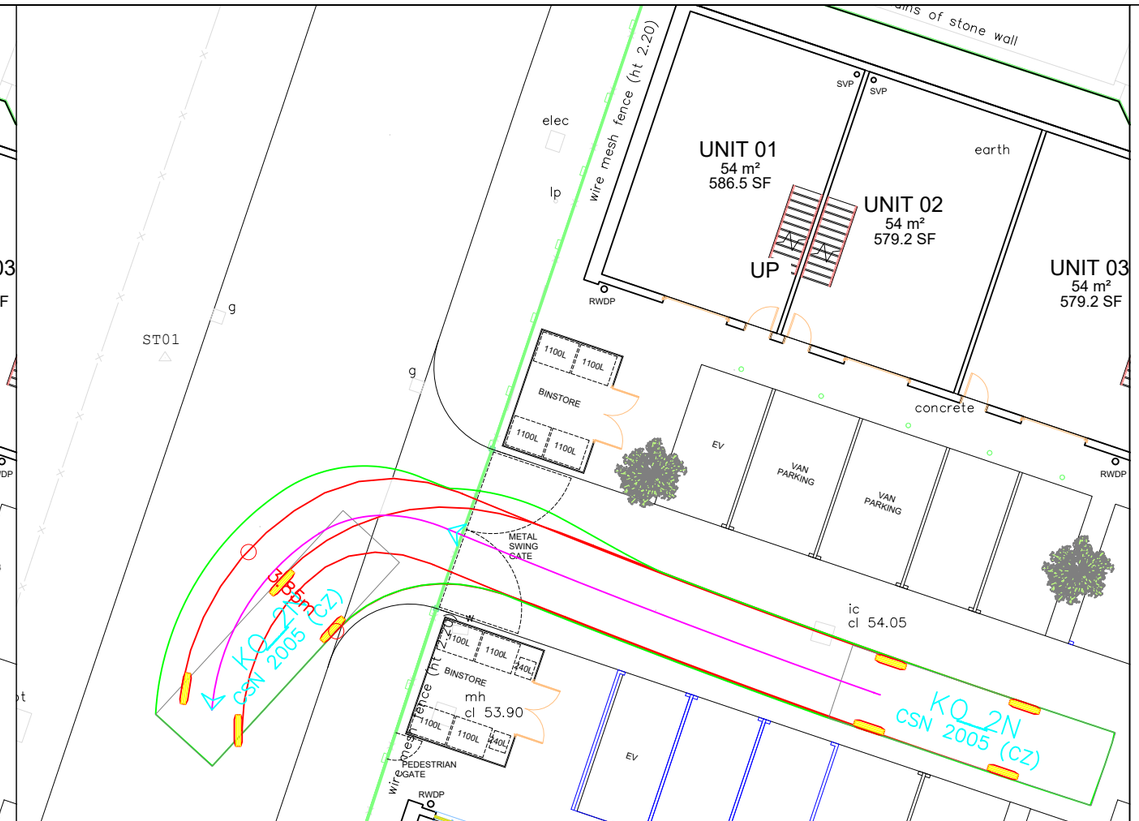

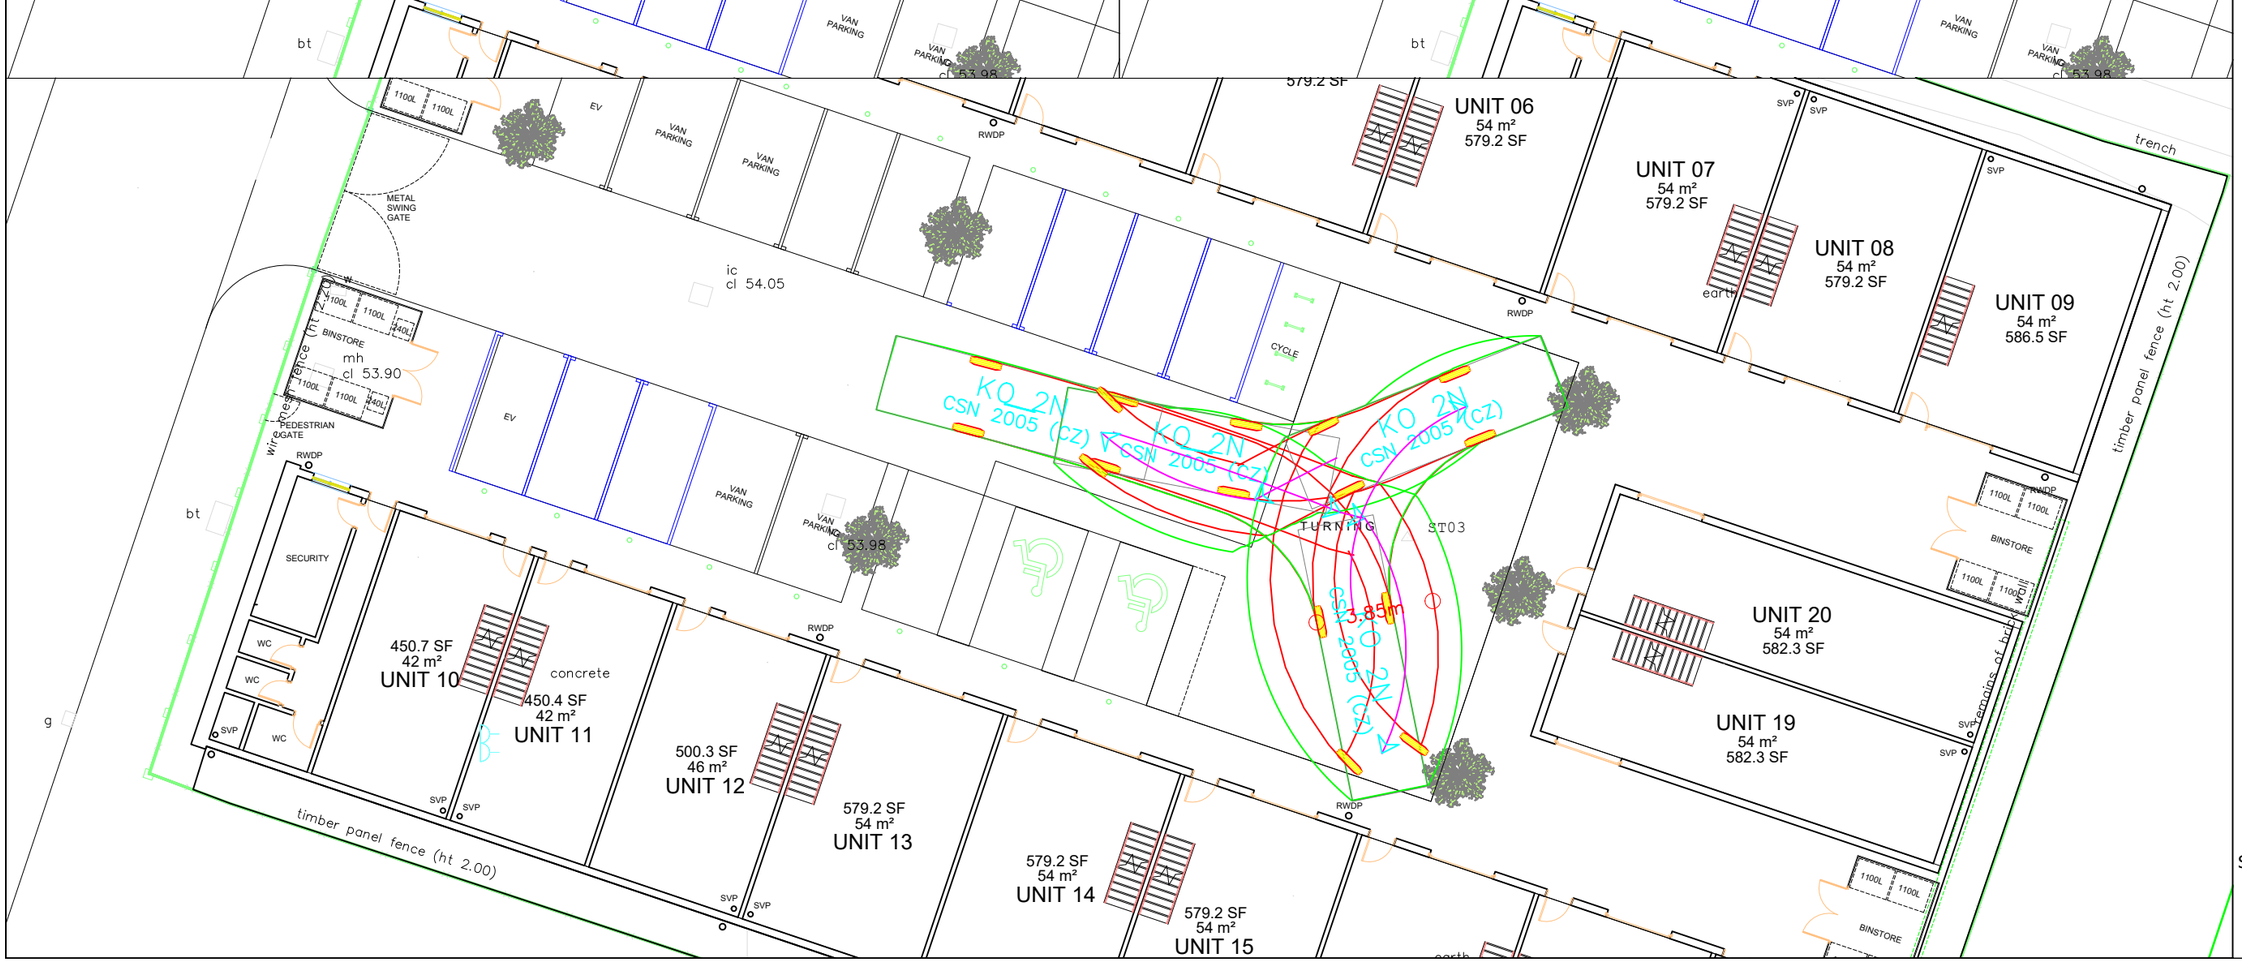

N

egg TRANSPORT PLANNING

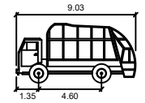

KO 2N

	meters
Width	: 2.50
Track	: 2.50
Lock to Lock Time	: 6.0
Steering Angle	: 37.3

Proposed Self-storage Facility
Sherborne Street in Manchester
Swept Paths of Refuse Collection Vehicle
Accessing Site
Drawing 2555-SK3
Scale 1:200@A3
Issued 2/10/2025