



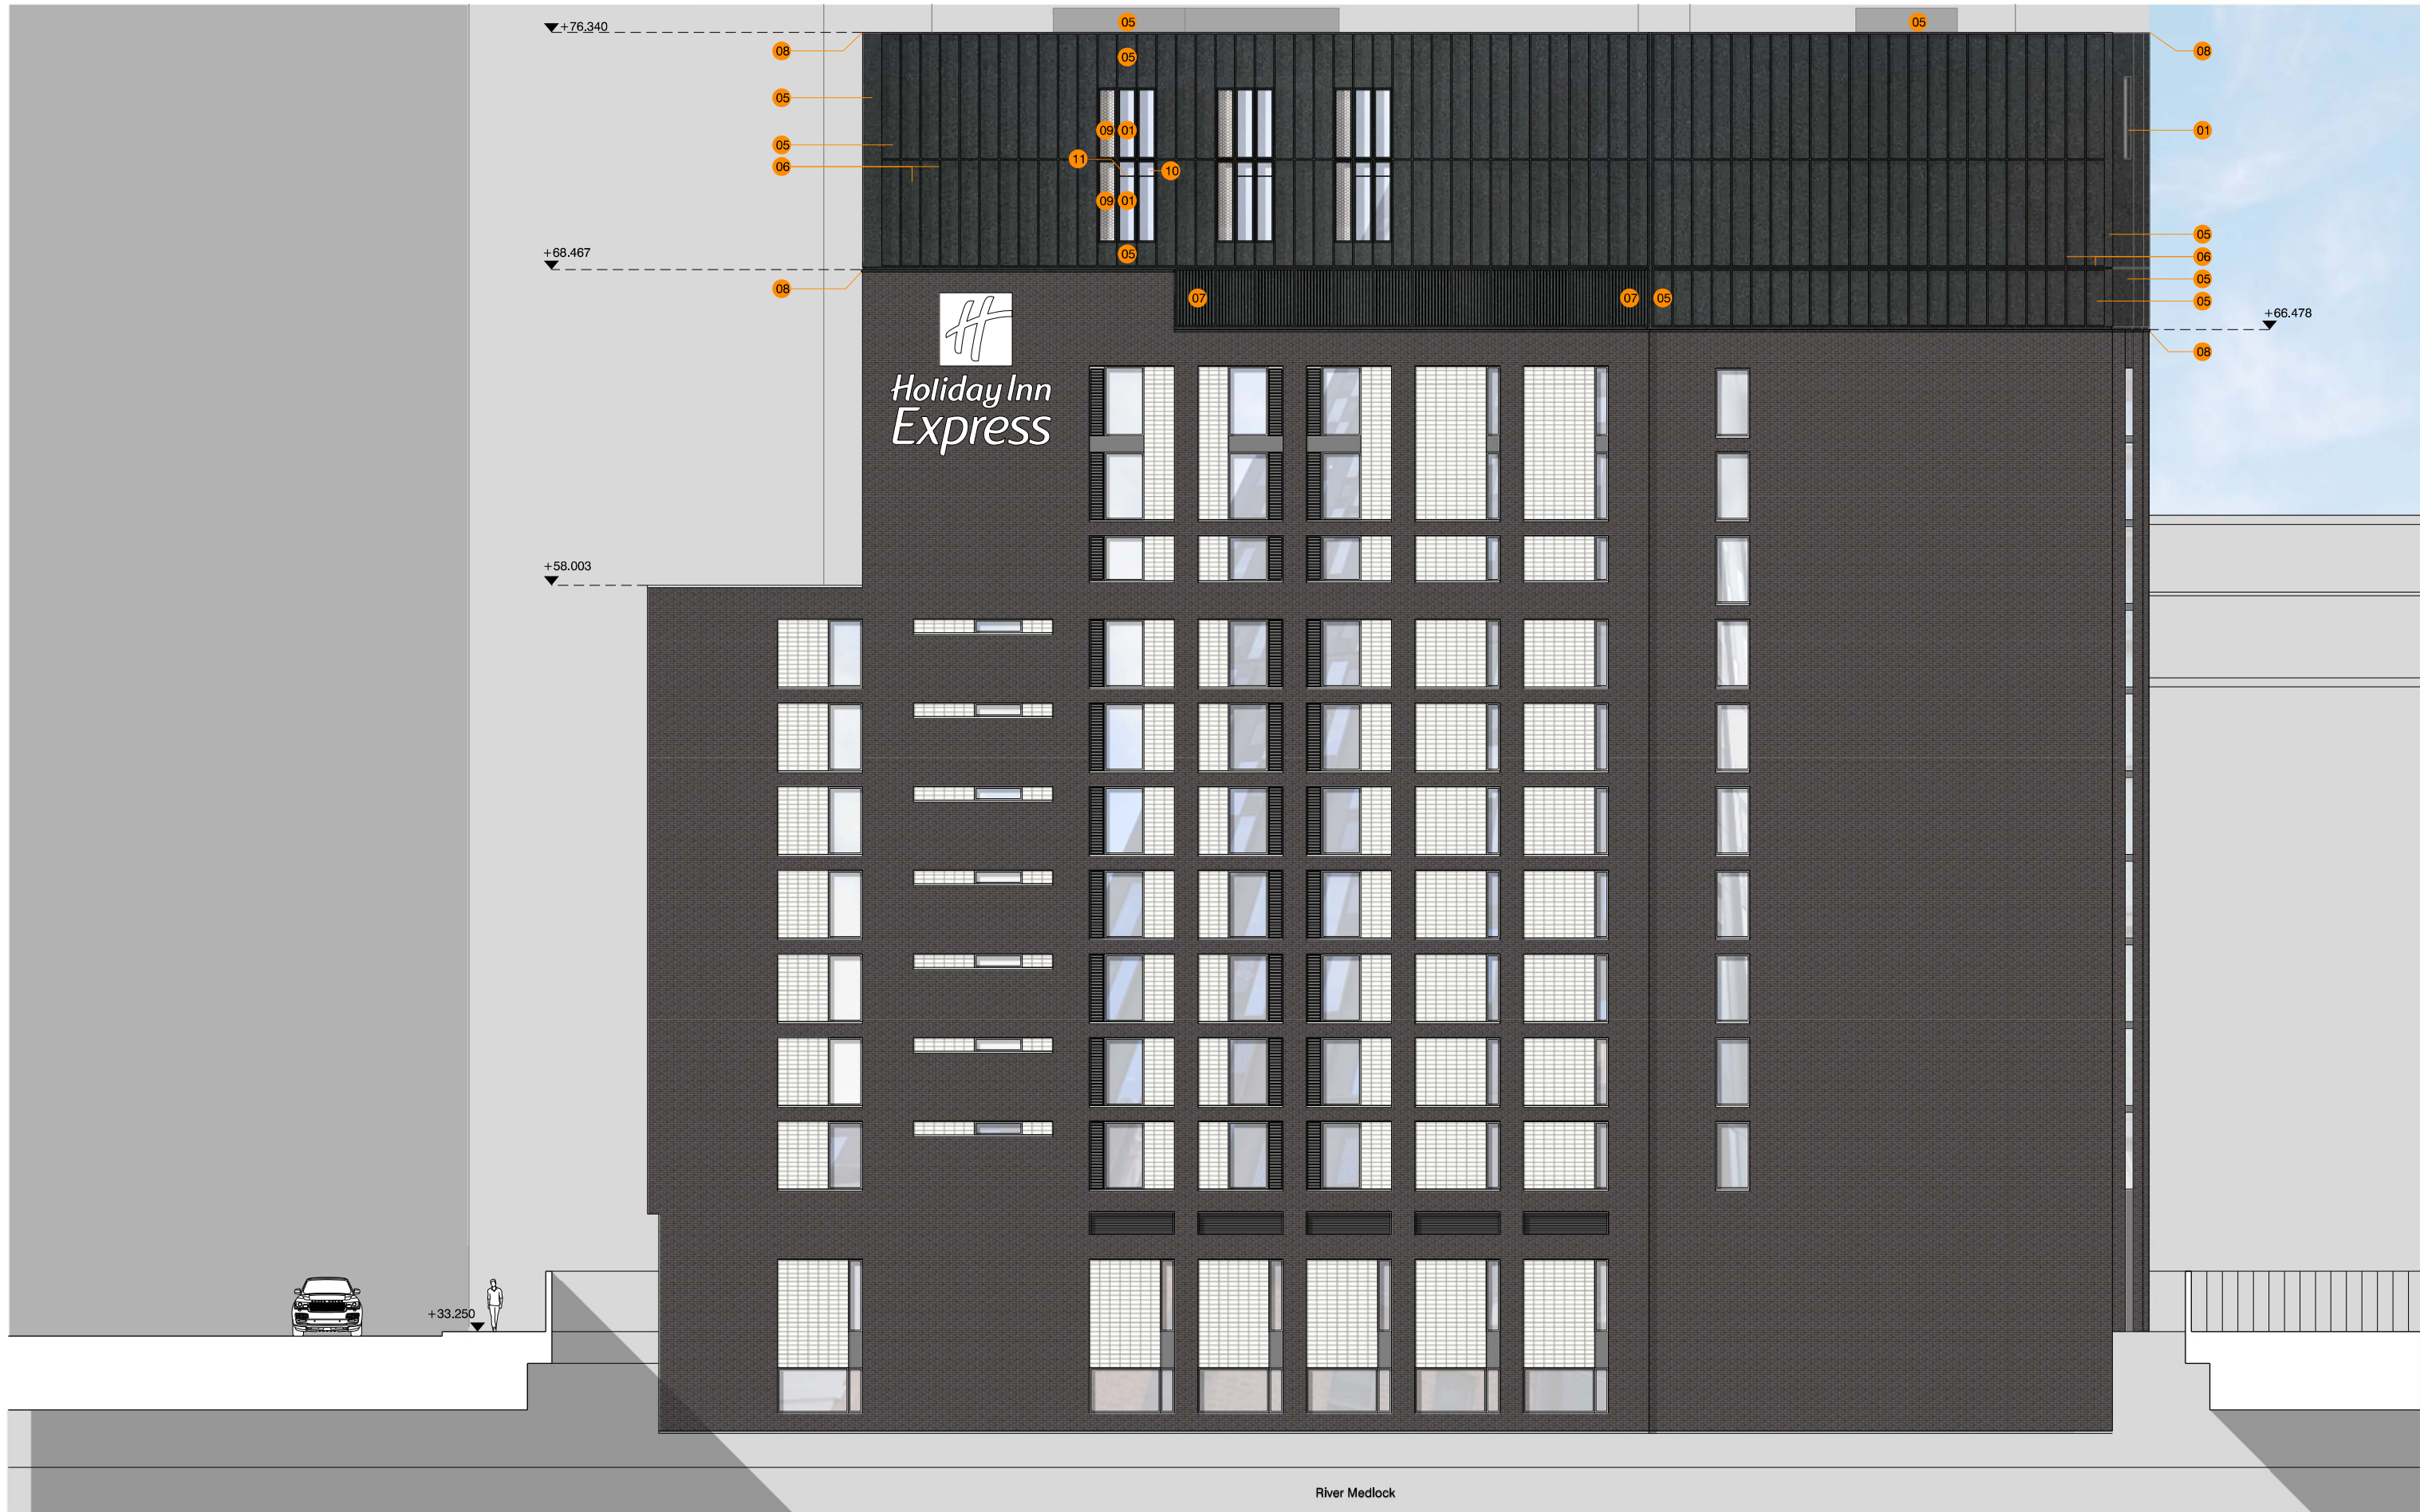

revision: date: note:
P01 2024.02.26 preliminary first issue
P02 2025.09.24 updated to reflect planning comments

- | | | | |
|----|--|----|---|
| 01 | double glazed aluminium window | 09 | perforated anodised aluminium panel for bedroom ventilation (secret fix) |
| 02 | double glazed aluminium window (opaque) | 10 | double glazed aluminium window with back painted dark grey glazing (opaque) |
| 03 | capless double glazed curtain walling | 11 | frameless glass transom |
| 04 | capless double glazed curtain walling (opaque) | | |
| 05 | anodised aluminium panel (secret fix) | | |
| 06 | anodised aluminium fin (secret fix) | | |
| 07 | anodised aluminium micro fin (secret fix) | | |
| 08 | anodised aluminium coping | | |

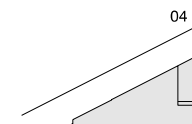

project
Holiday Inn Express
job no.
7612
title
proposed elevation 04 - river medlock
scale
1:200 @ A3
drawing no.
al(04)1054