


This drawing is protected by copyright and the information contained therein is the property of William McCall.
The drawing must not be copied and the information contained therein may not be used or disclosed without written permission of and in the manner permitted by William McCall.

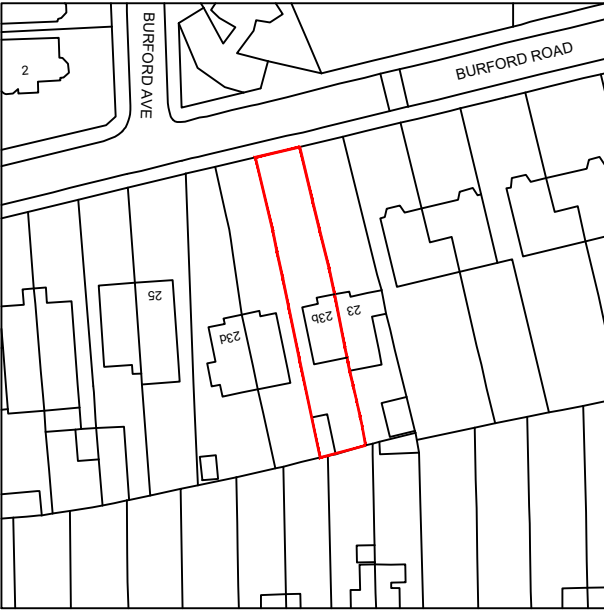


Location Plan (1:1250)



Scale 1:200@ A3

N

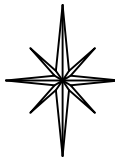

Stage :- **Householder Planning**

Project Title :- Proposed single-storey rear extension and open side porch following demolition of existing single-storey outrigger and conservatory.

Drawing Title :- Site & Location Plans

Client :- Mr Harris

Drwg No :- 05/25/48	2 of 2	Date :- May '25	Rev :- *
------------------------	--------	--------------------	-------------

Scale :- 1:200 & 1:1250@A3	Drawn:- SCM	Checked :-
-------------------------------	----------------	------------

Site Address :- 23b Burford Road,
Whalley Range,
Manchester,
M16 8EW

The Old Post Room
34 Chew Valley Road
Greenfield
Saddleworth
OL3 7DA
Tel: 01457 871202
www.william-mccall.com | enquiries@william-mccall.com

