




02 SITE BLOCK PLAN (EXISTING)
SCALE 1:500

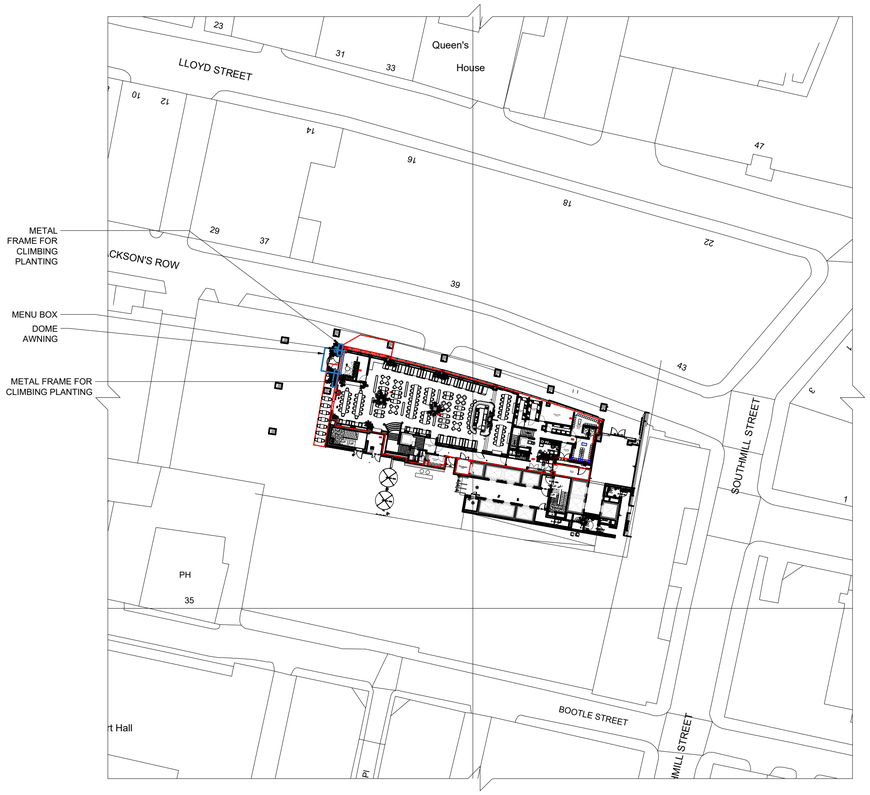


03 SITE BLOCK PLAN (PROPOSED)
SCALE 1:500

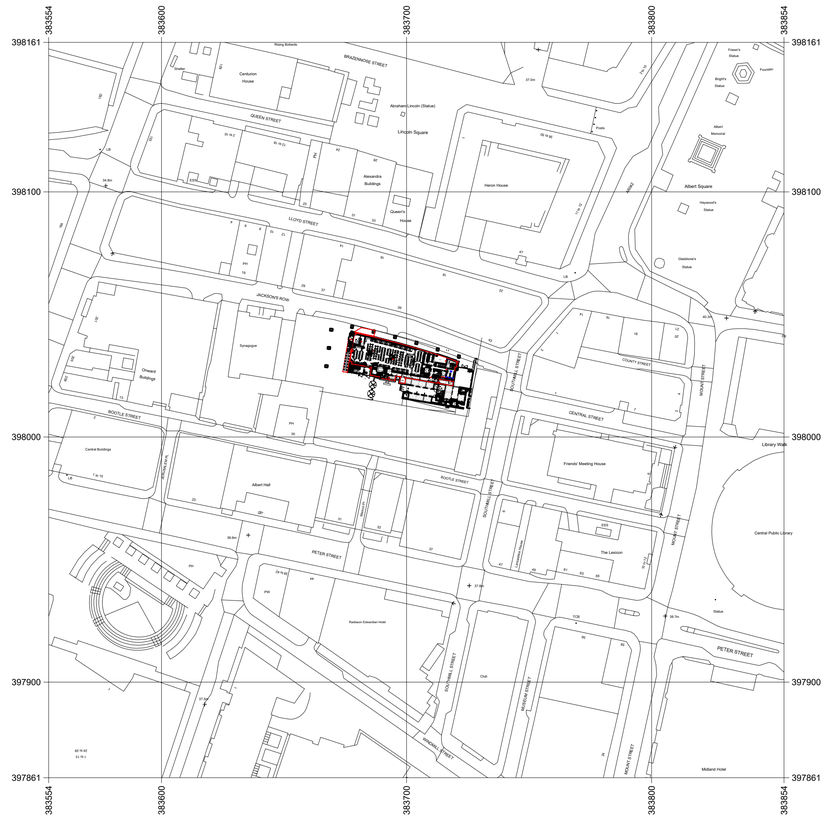


01 SITE LOCATION PLAN
SCALE 1:1250

| REV | DATE | COMMENT |
|---|---|---|
| A | 15/11/2024 | FIRST ISSUE |
| B | 14/05/2025 | INTERNAL SIGNAGE REMOVED FROM PLAN |

SCALE: 1:500
0 5M 25M

SCALE: 1:1250
0 15M 50M

## DESIGN DEVELOPMENT

NOTES

DO NOT SCALE FROM THIS DRAWING. ALL DIMENSIONS ARE TO BE CHECKED ON SITE PRIOR TO MANUFACTURE/CONSTRUCTION. ANY DISCREPENCIES ARE TO BE RELAYED TO STUDIO KIKI IMMEDIATELY.

© BIG MAMMA GROUP 2022

BIG MAMMA STUDIO
BIG MAMMA, HUCKLETREE, INGESTRE COURT, LONDON, W1F 0J

PROJECT
2306 - MANCHESTER

DRAWING TITLE
SHOPFRONT & FACADE
- SHEET 1 OF 6

| FIRST ISSUE | SCALE | SHEET SIZE |
|---|---|---|
| 15/11/2024 | AS STATED | A1 |

| DRAWING NUMBER | REV |
|---|---|
| 2306-200.0 | B |