
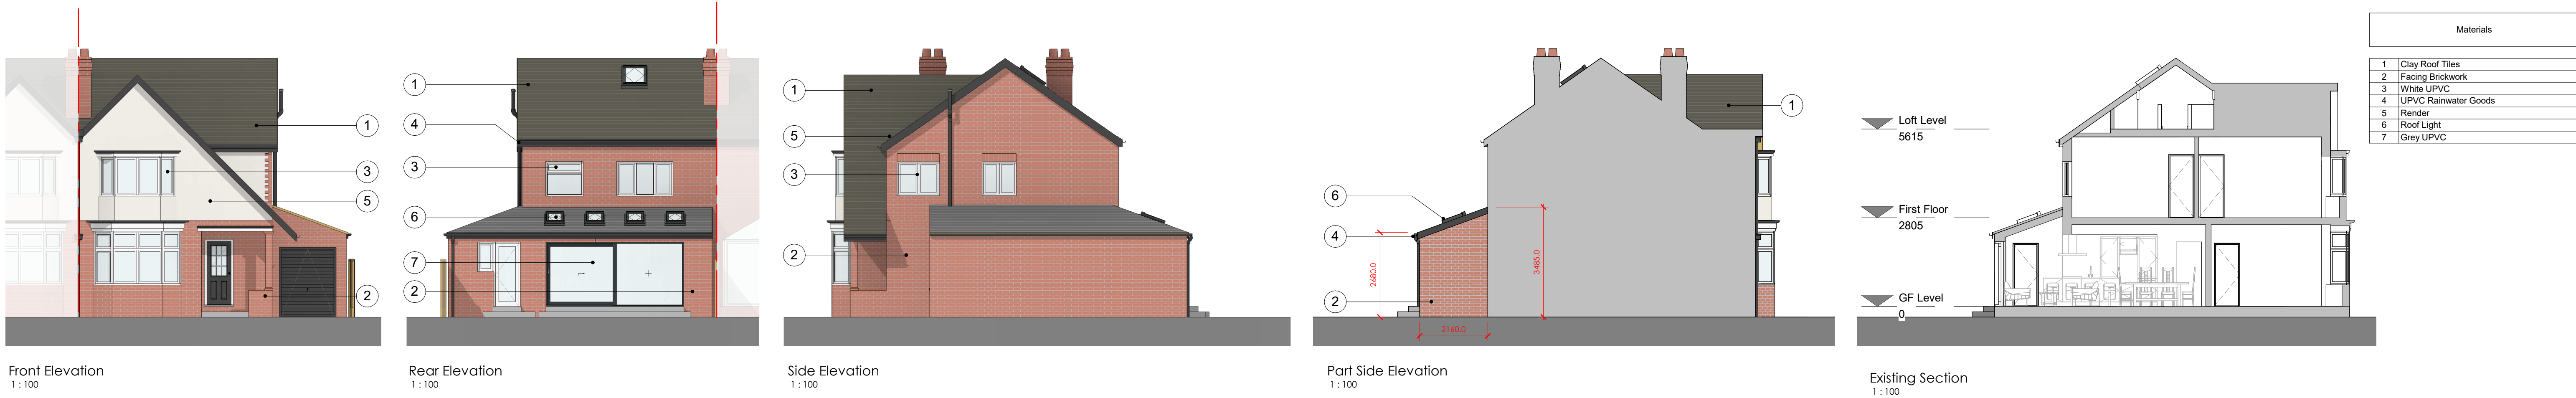
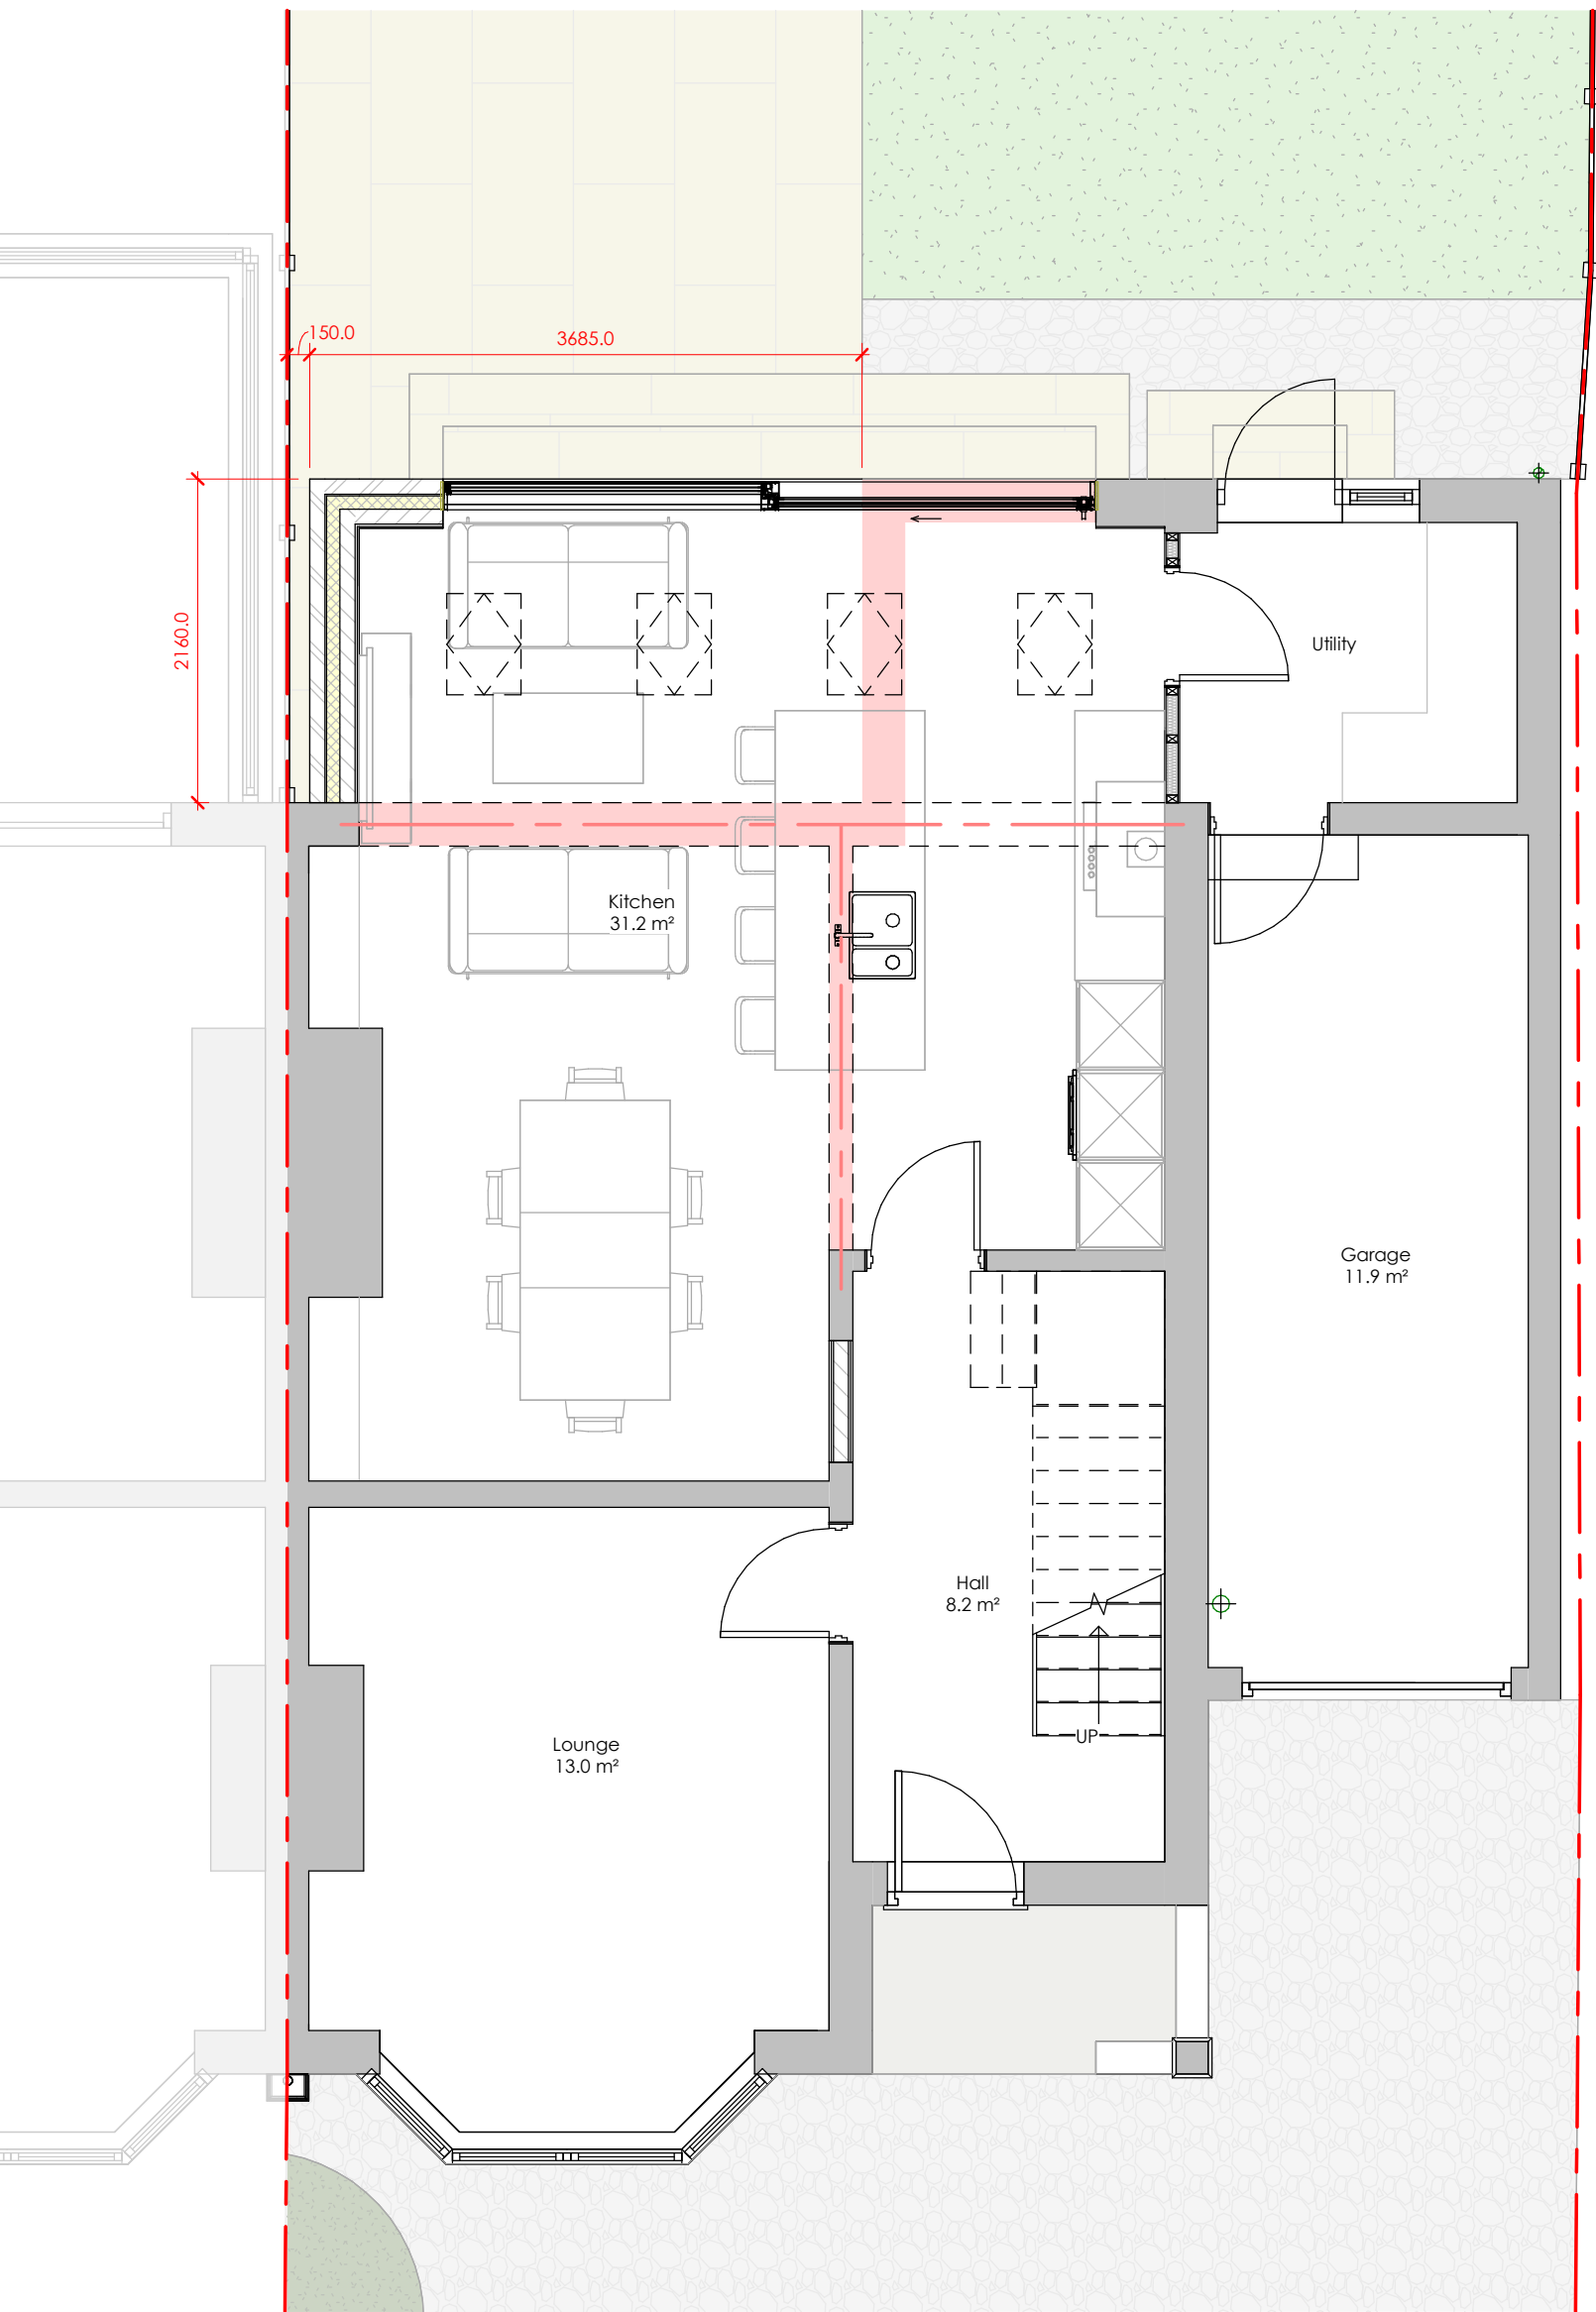
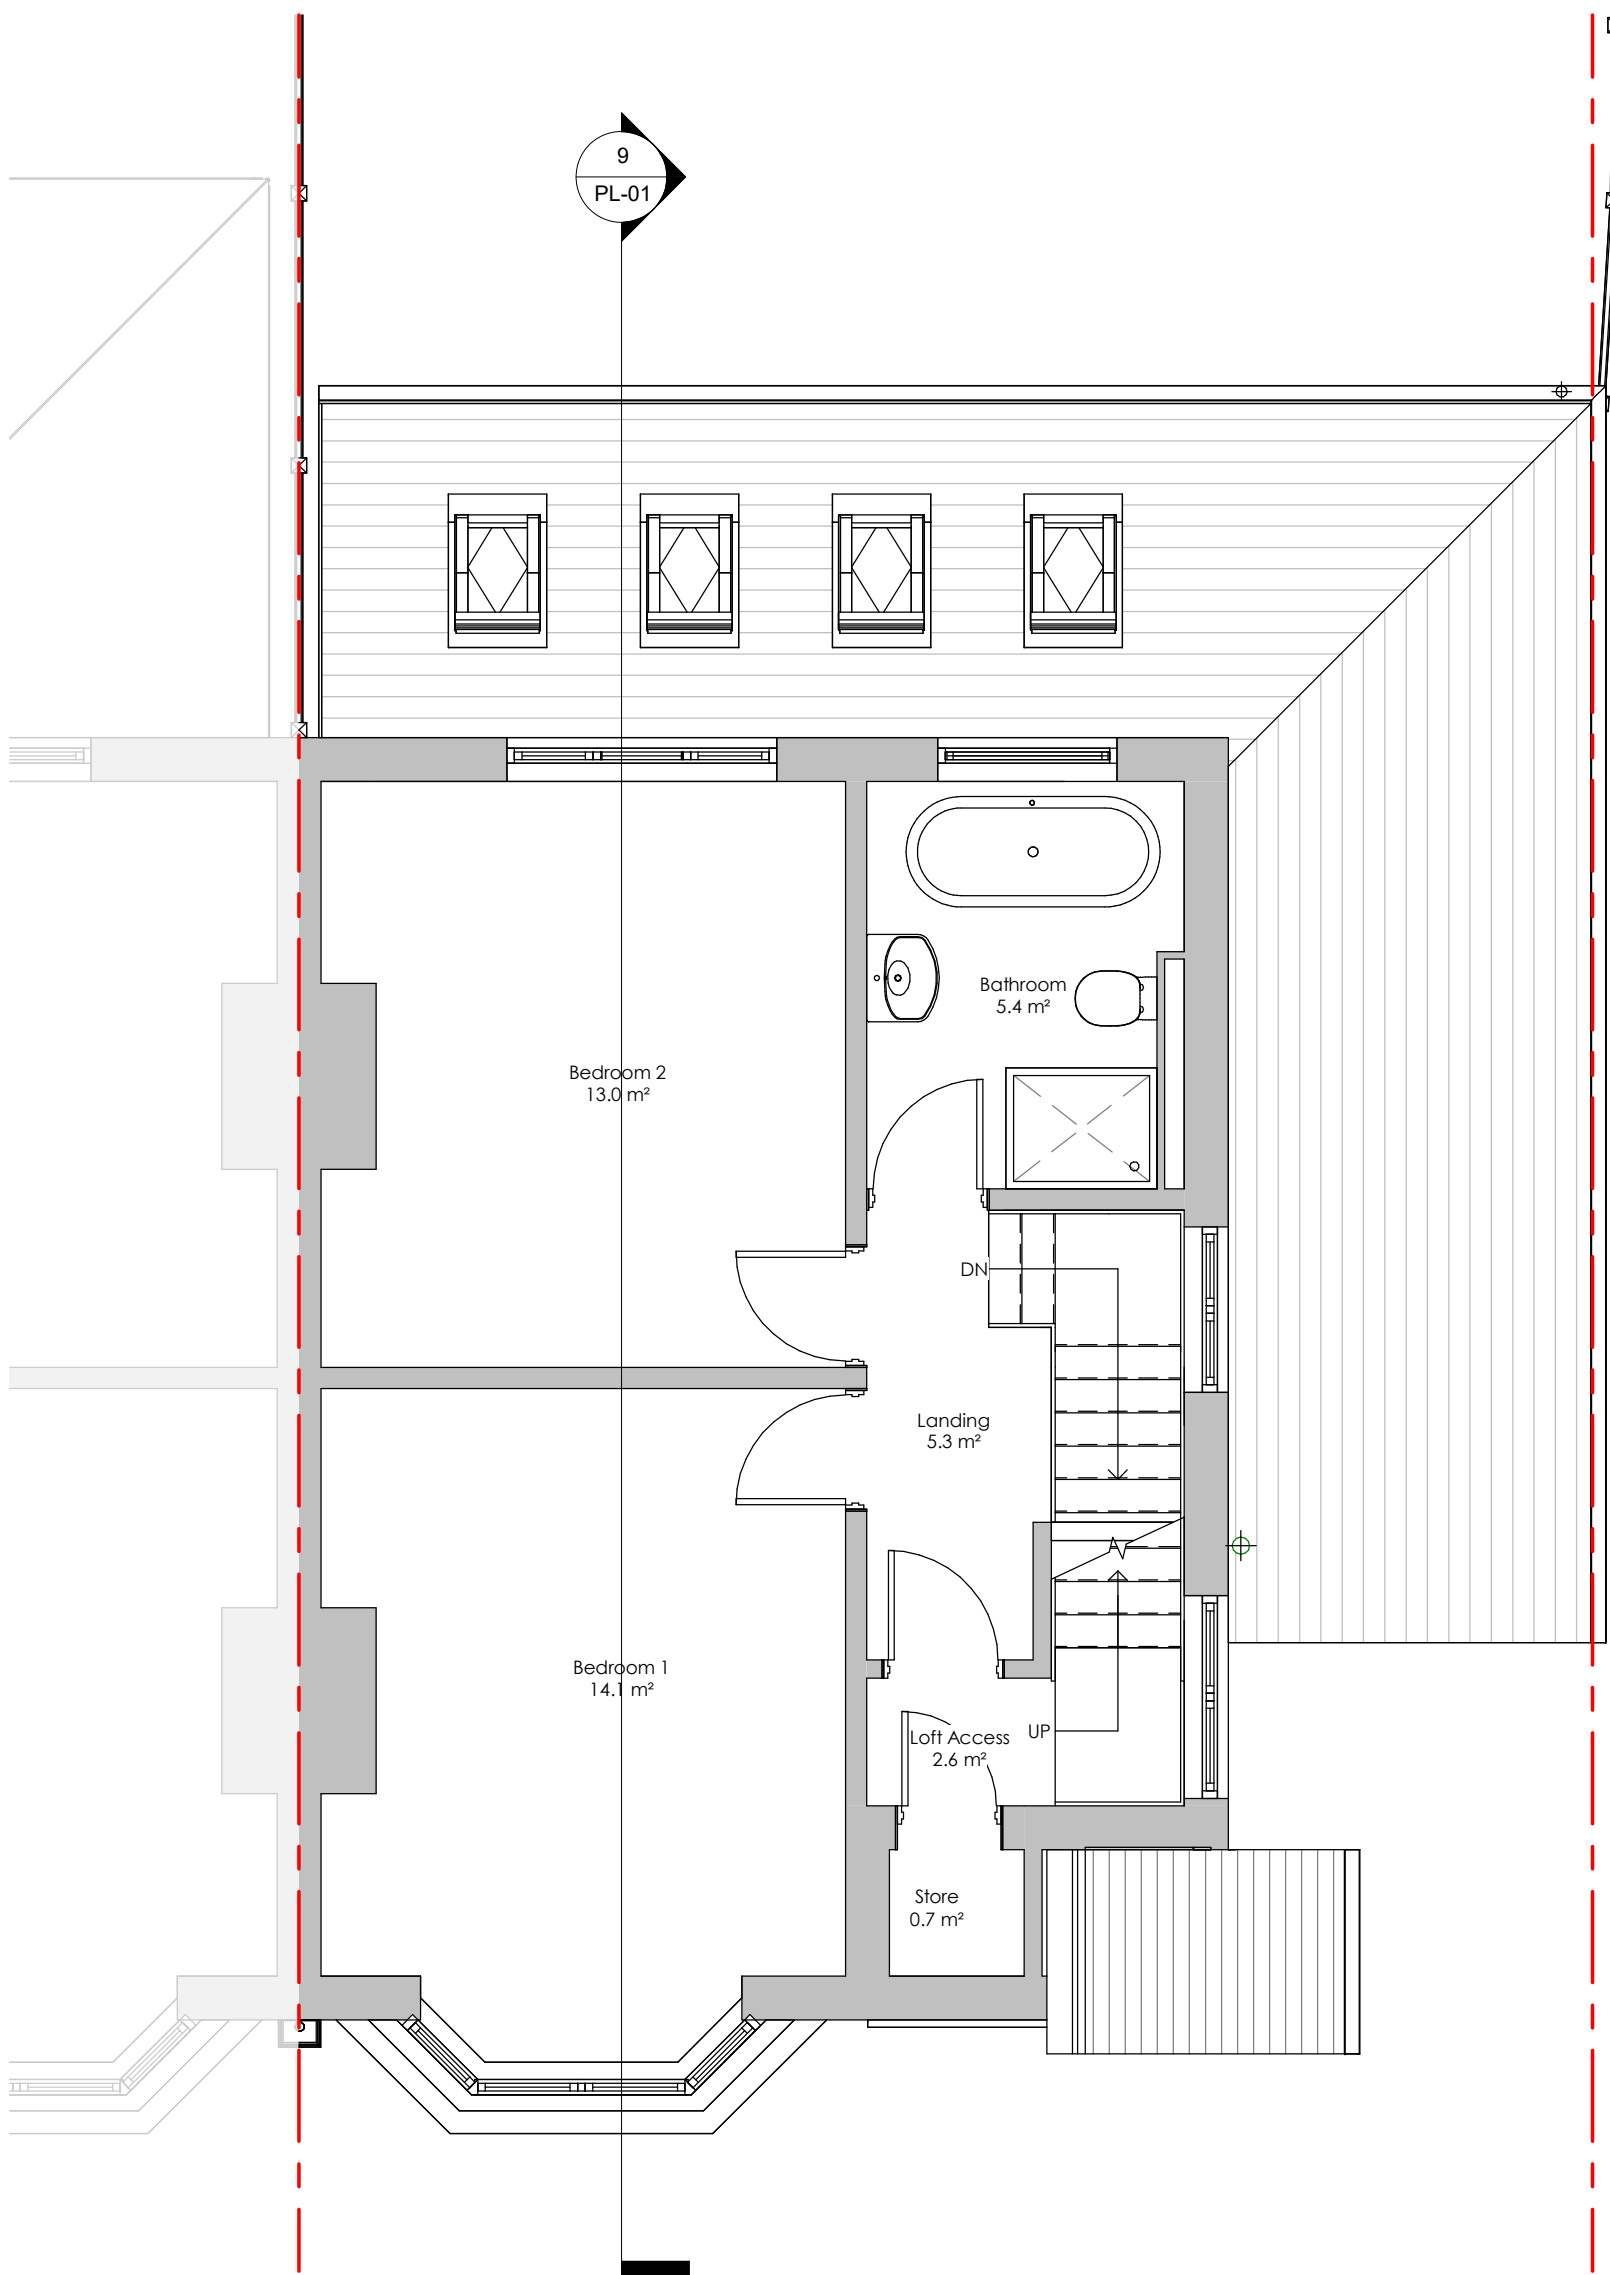


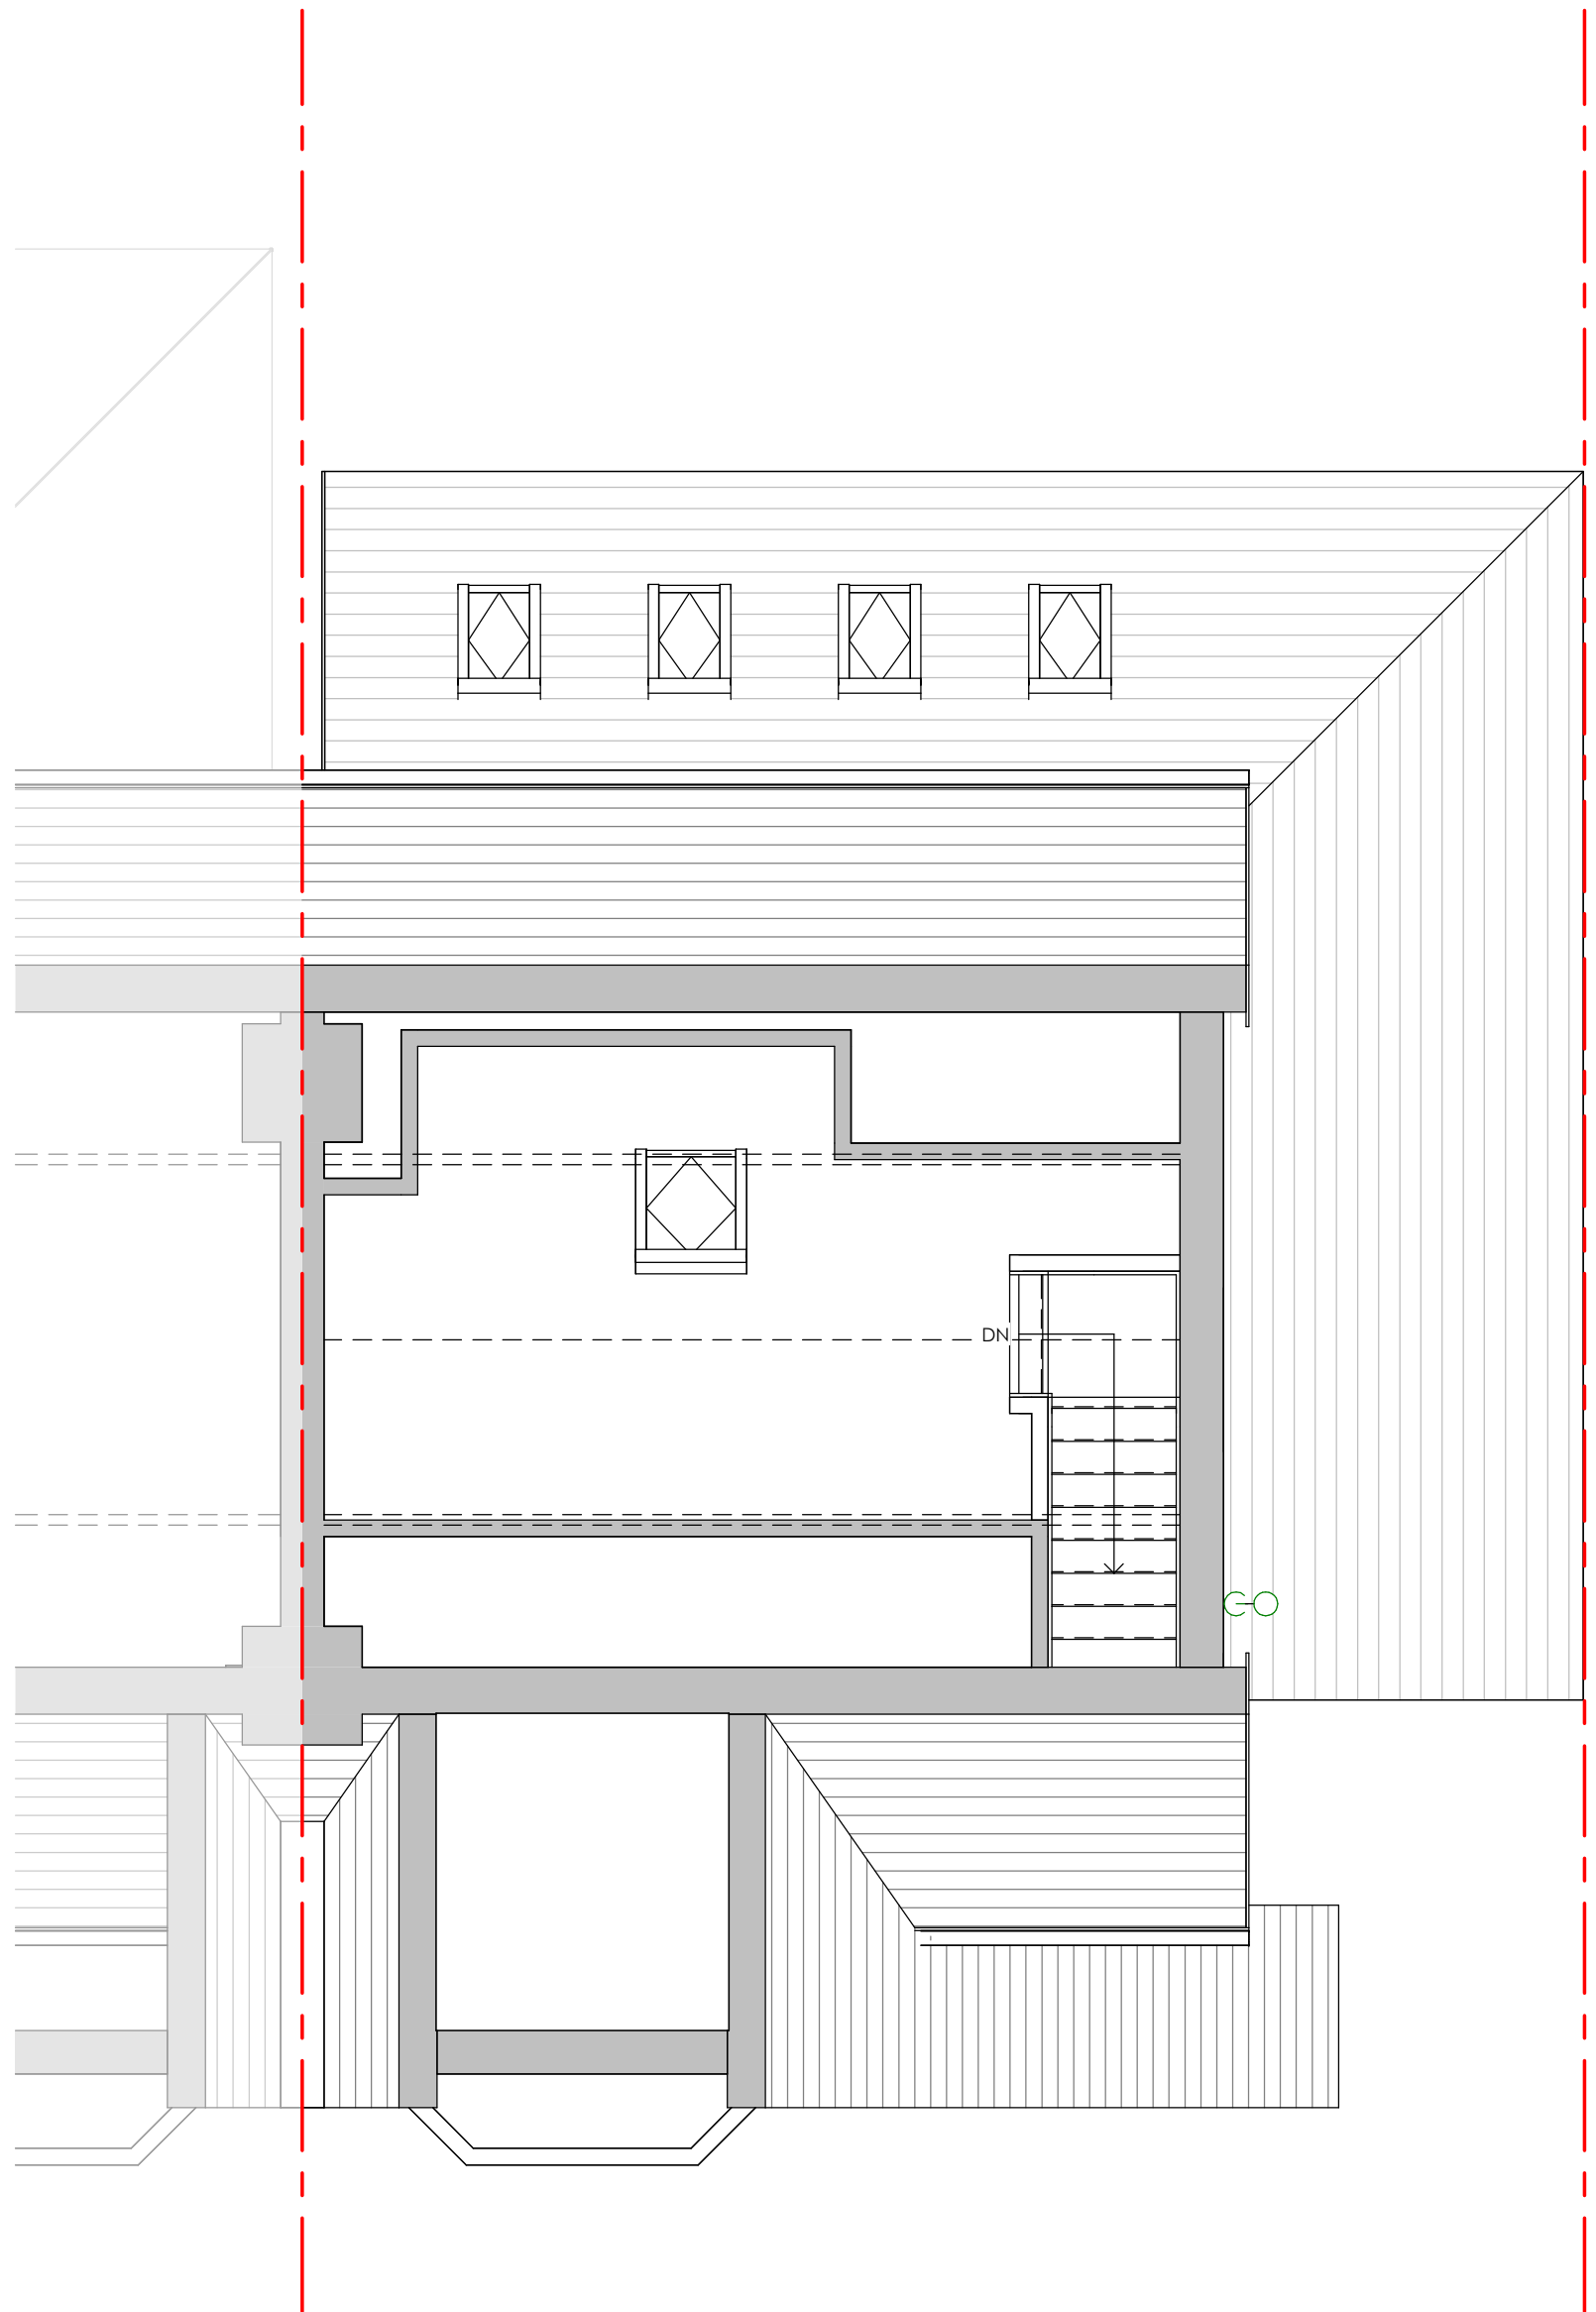

No.	Description	Date

PROJECT

SHEET

3 Mayville Drive, Manchester, M20 3RB

Proposed Layout

CLIENT

Mr & Mrs Murray

Date

April 2025

Project number

RD-307

Scale (@ A1)

As indicated

DRAWING NUMBER

PL-01

REV