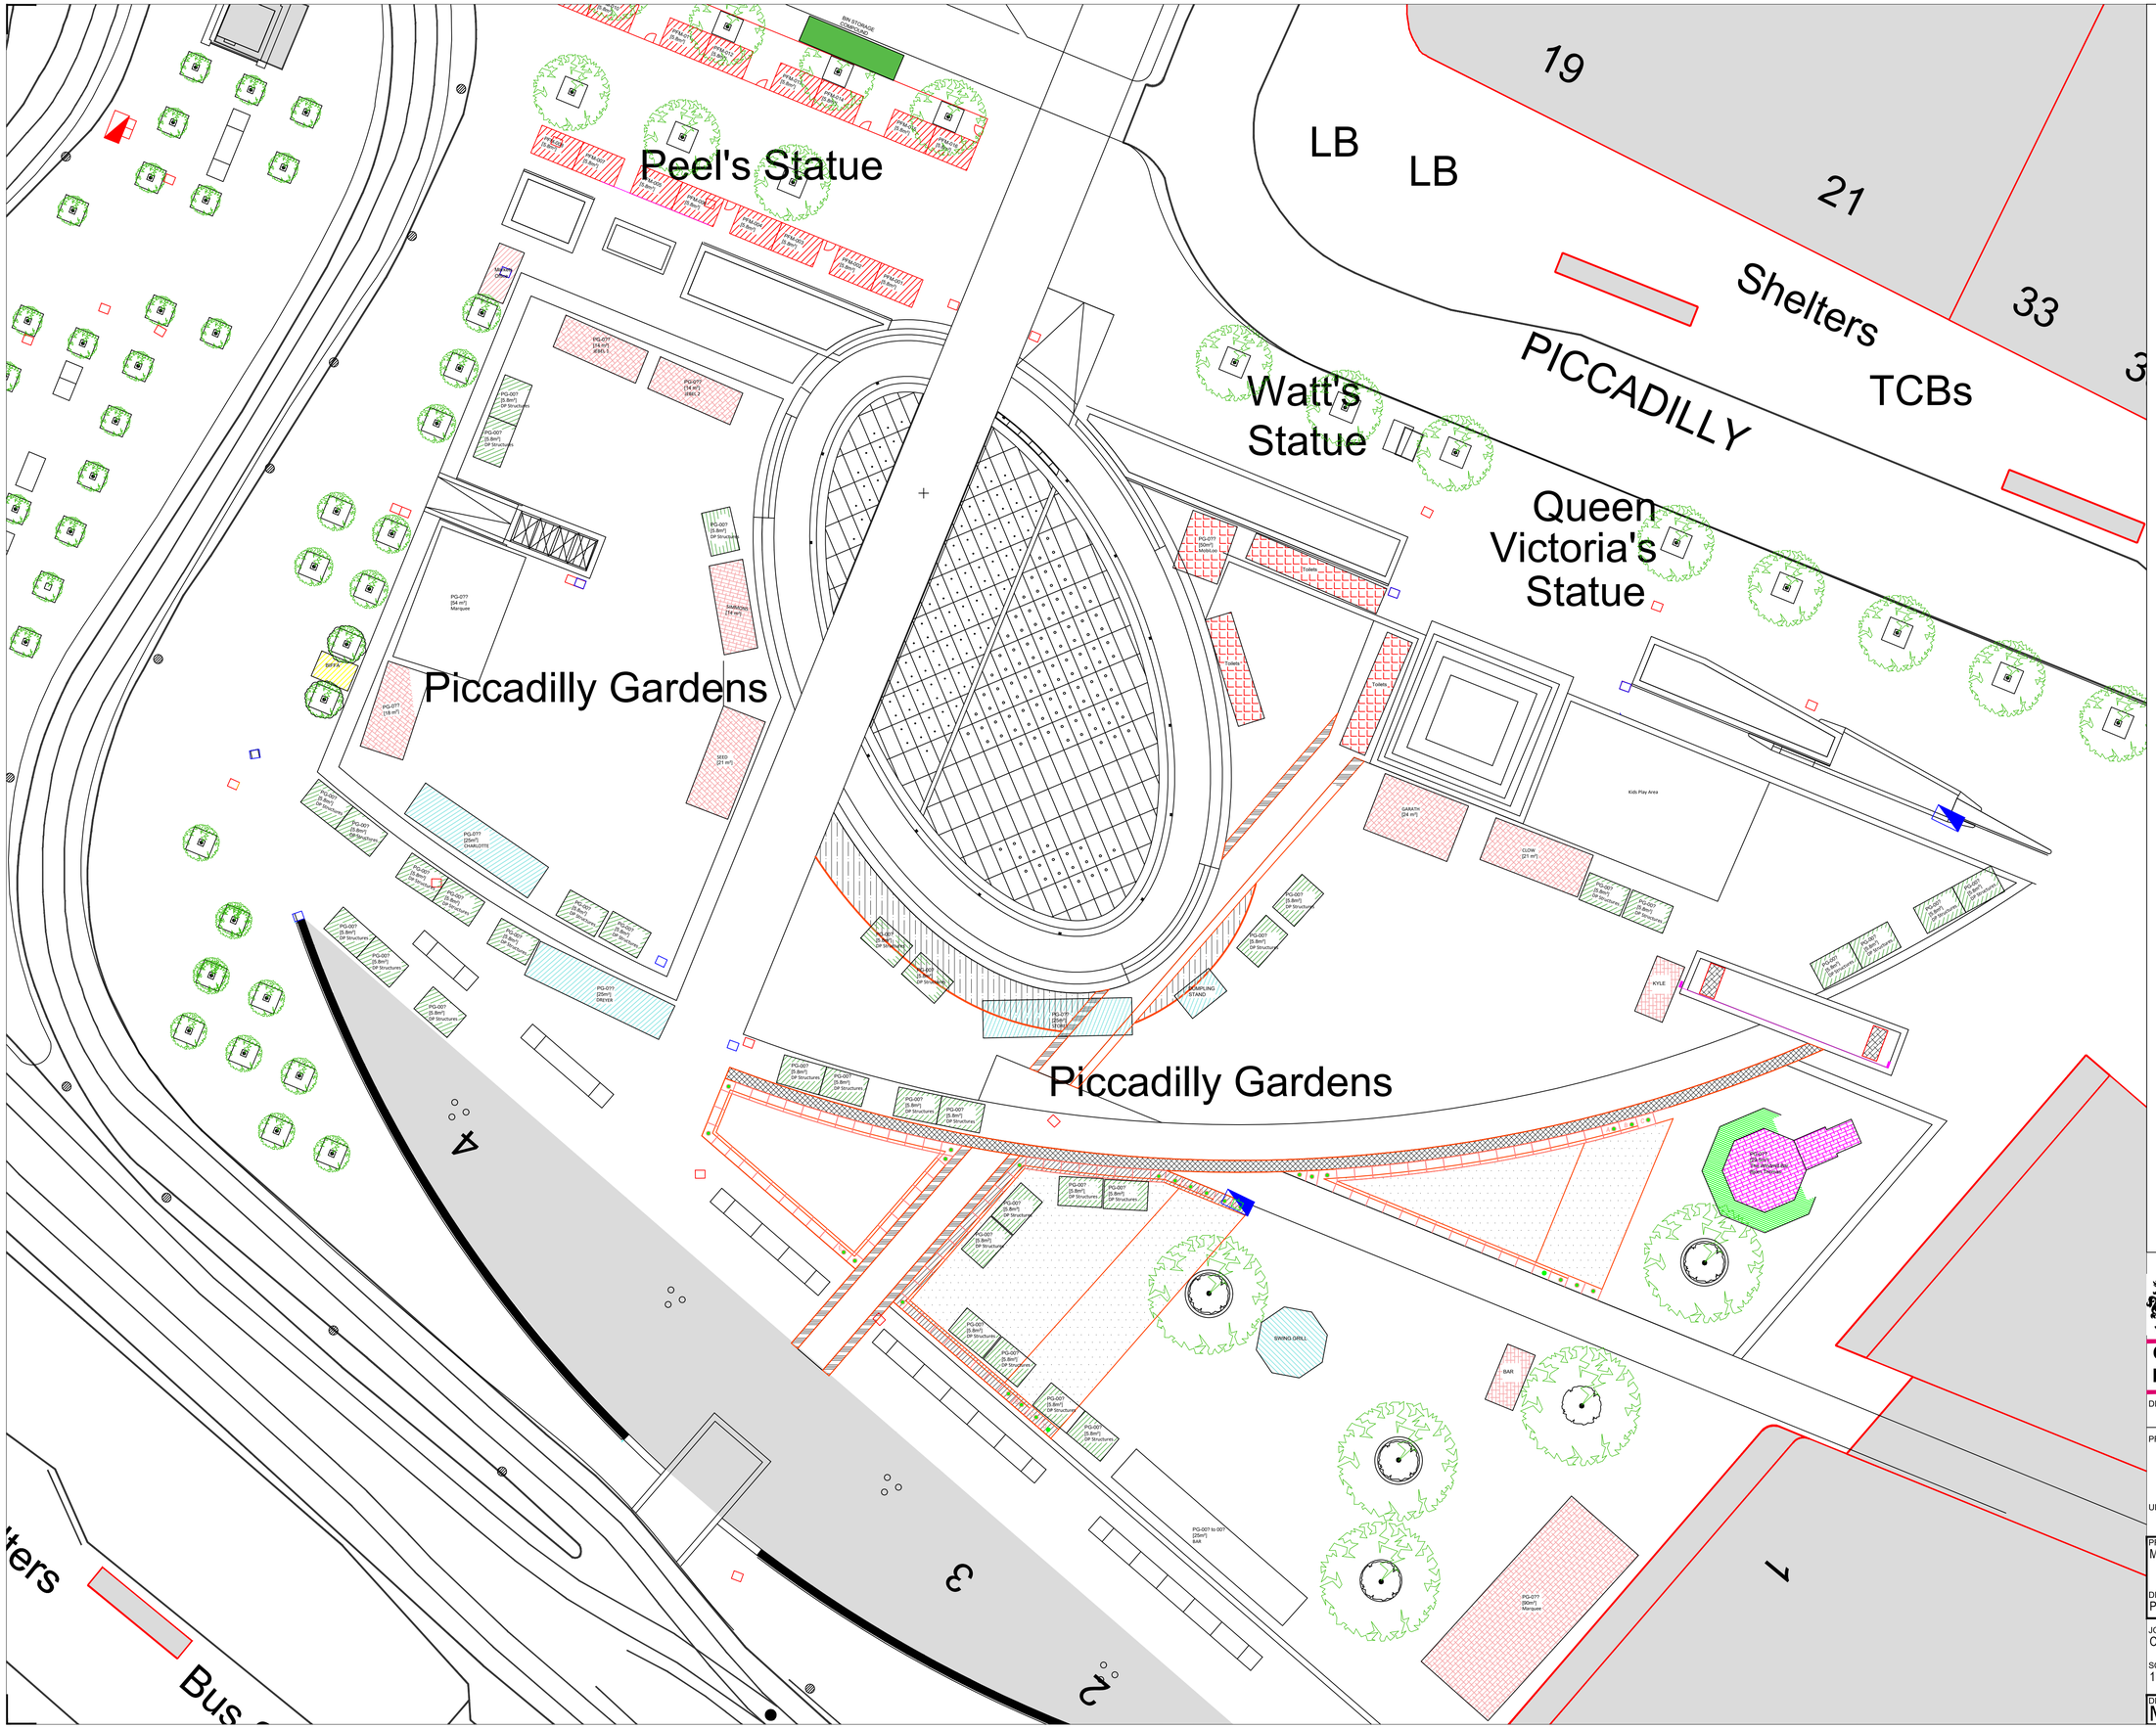


MANCHESTER CITY COUNCIL

**Capital Programmes Division**

Manchester City Council
PO Box 532, Town Hall
Manchester
M60 2LA

DRAWING STATUS: CONSTRUCTION ISSUE

PROPERTY TITLE

UPRN

DFE NO.
-

PROJECT TITLE
MANCHESTER CHRISTMAS MARKETS 2025

DRAWING TITLE
PICCADILLY GARDENS PROPOSED LAYOUT PLAN

| JOB NO. | DATE | REV |
|---|---|---|
| OT46045 | SEPTEMBER 2025 | |

| SCALE | AUTHOR | CHECKED BY | APPROVED BY |
|---|---|---|---|
| 1:200@A1 | RH | TJ | |

DRAWING NO.
MCC-XX-DR-B-016