COPYRIGHT OF ATELIER MB LTD
DO NOT SCALE FROM THIS DRAWING
DIMENSIONS TO BE CHECKED ON SITE

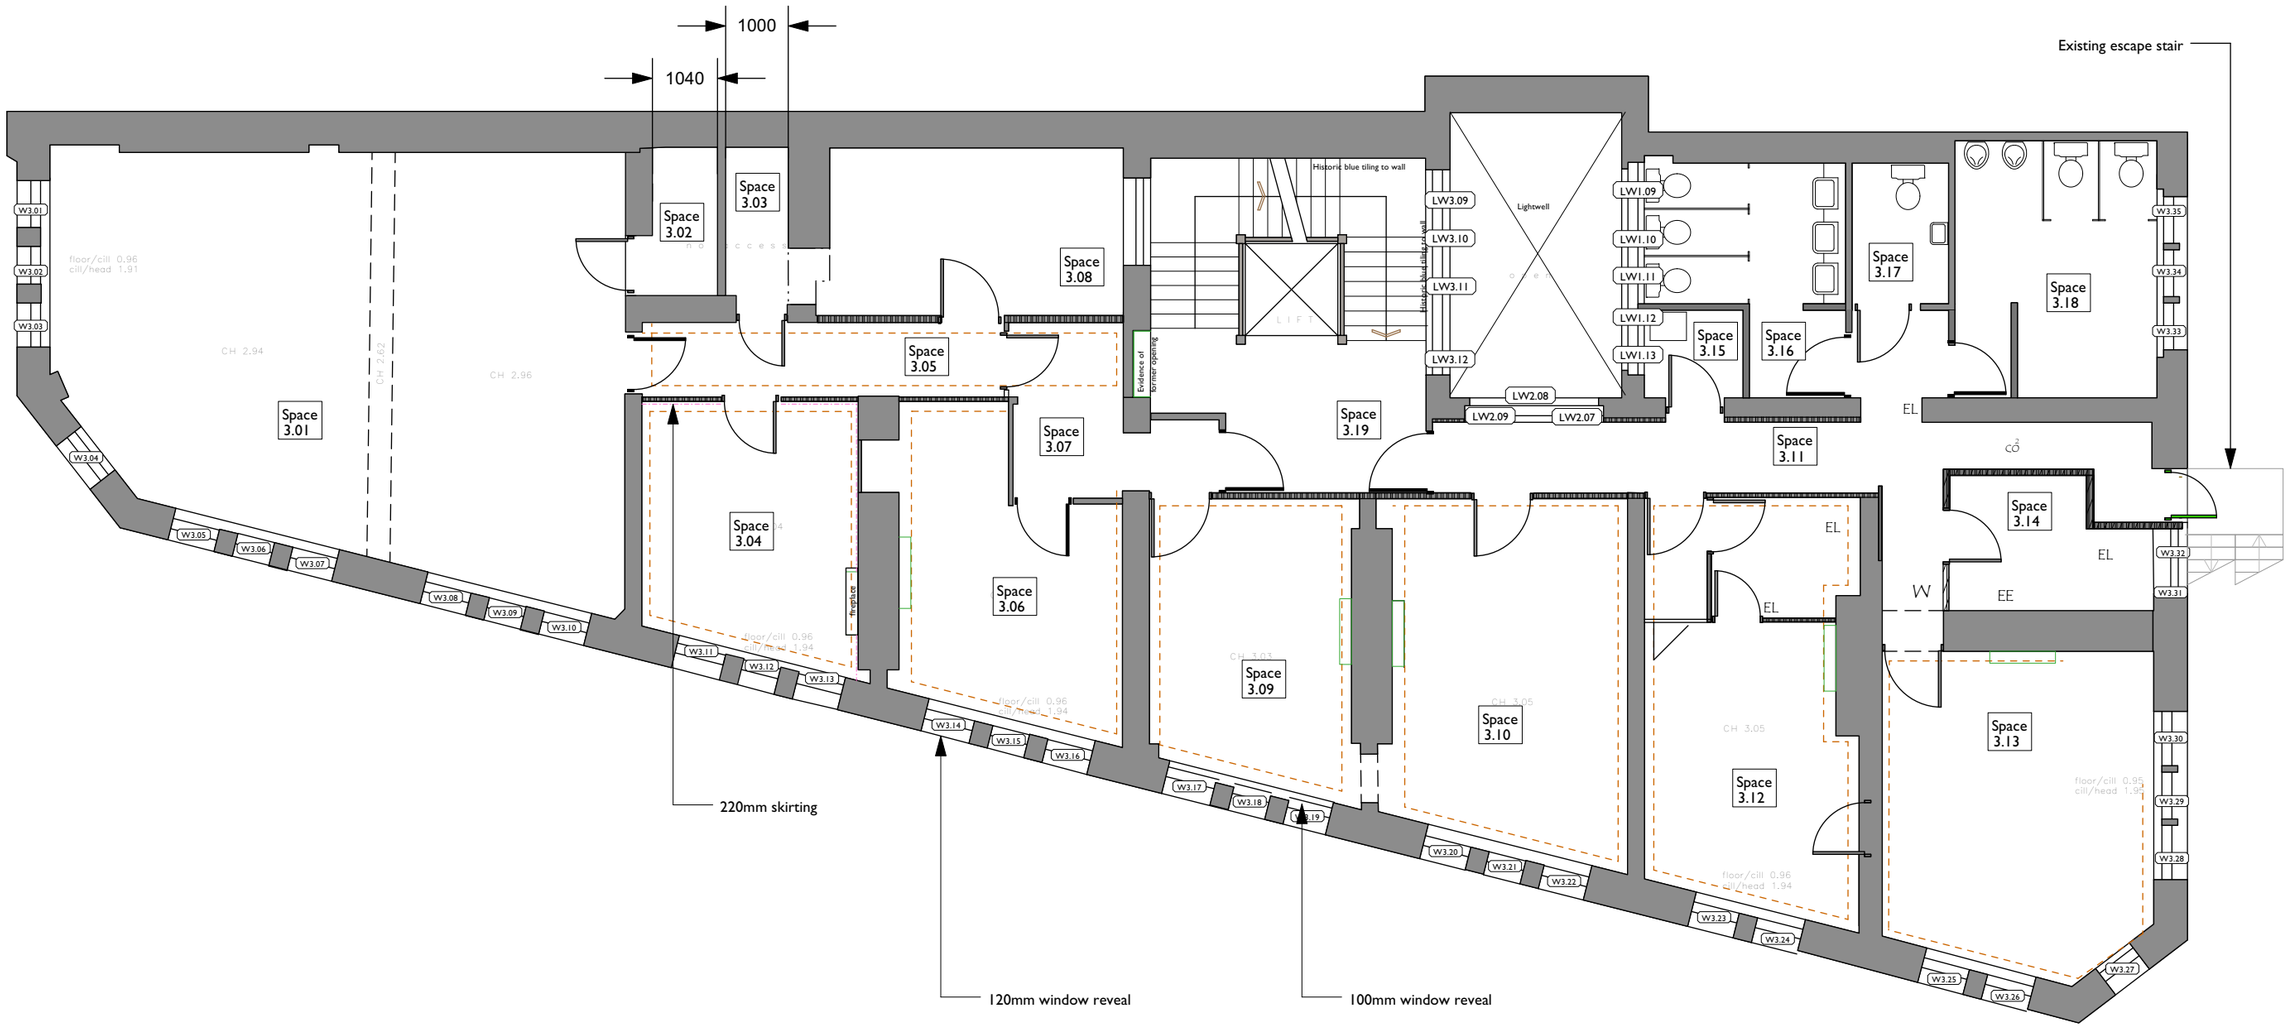

Existing

Proposed

Existing to be Removed (contemporary)

Existing to be Removed (circa 1930s)

Existing to be Removed (pre 1930s)

Historic panelled wall - circa C19th

Historic panelled wall - circa 1930s

Historic coving shown indicatively

Existing door (historic)

Existing door (non historic)

Existing door (type tbc)

NB additional features not picked up by survey - positions not measured.

NB: All cornice positions shown indicatively only

All windows - replacement steel frame, some louvred

Modern Skirting

Rev	Note	DRN	CHK
A NYI	Drawing updated following additional survey	RG	

St Margarets, Manchester

For Eastern Green Ltd

3rd Floor Plan

scheme	1907
drwg no.	**E(140)**
revision	A
scale	1:100 @ A3
date first drawn	Sept 2020
drawn	HKW

SK sketch E existing P proposed T tender C construction FI final issue

www.ateliermb.co.uk
t 0161 236 0051
e architect@ateliermb.co.uk

Atelier MB
Urban Architects