



VISUAL SCALE 1:100 @ A3




01_P-Elevation
1 : 100

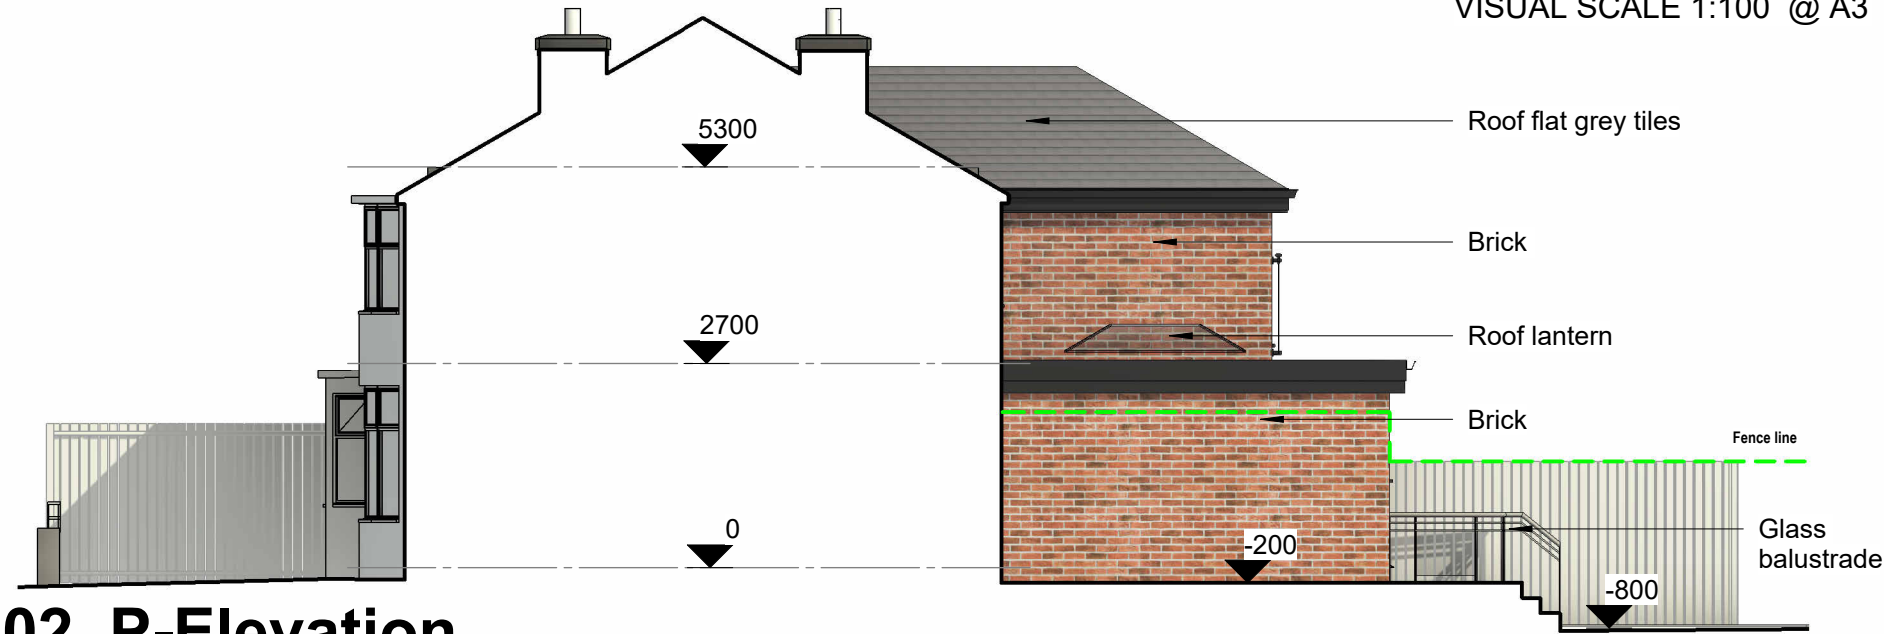

02_P-Elevation
1 : 100

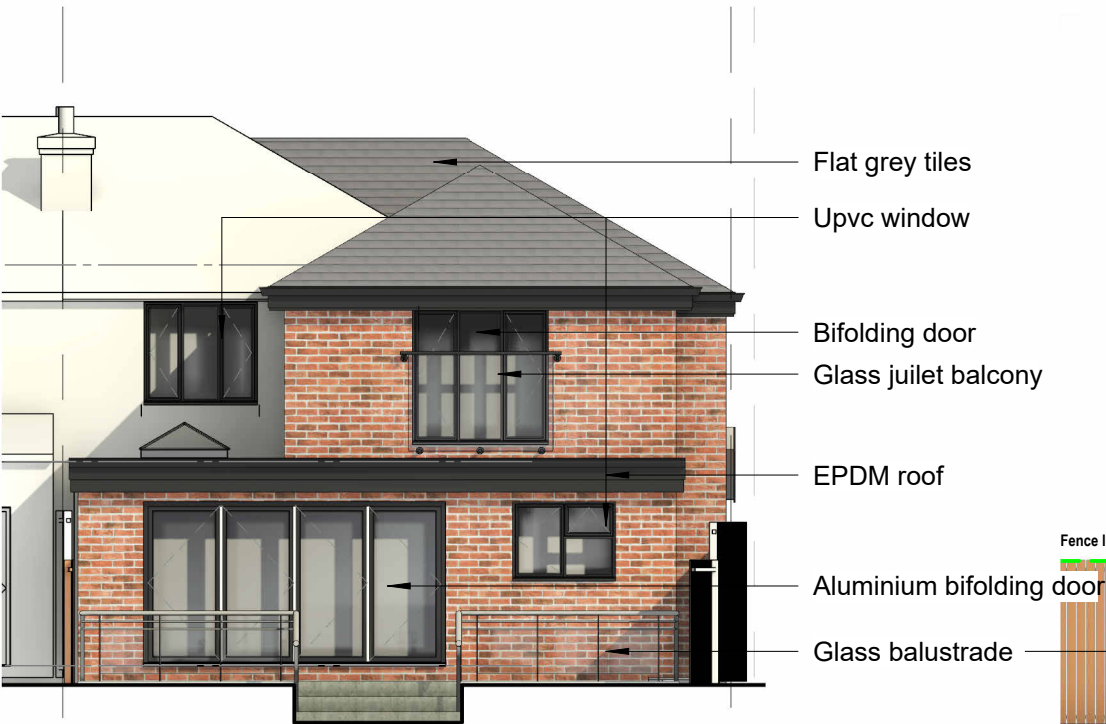

03_P-Elevation
1 : 100

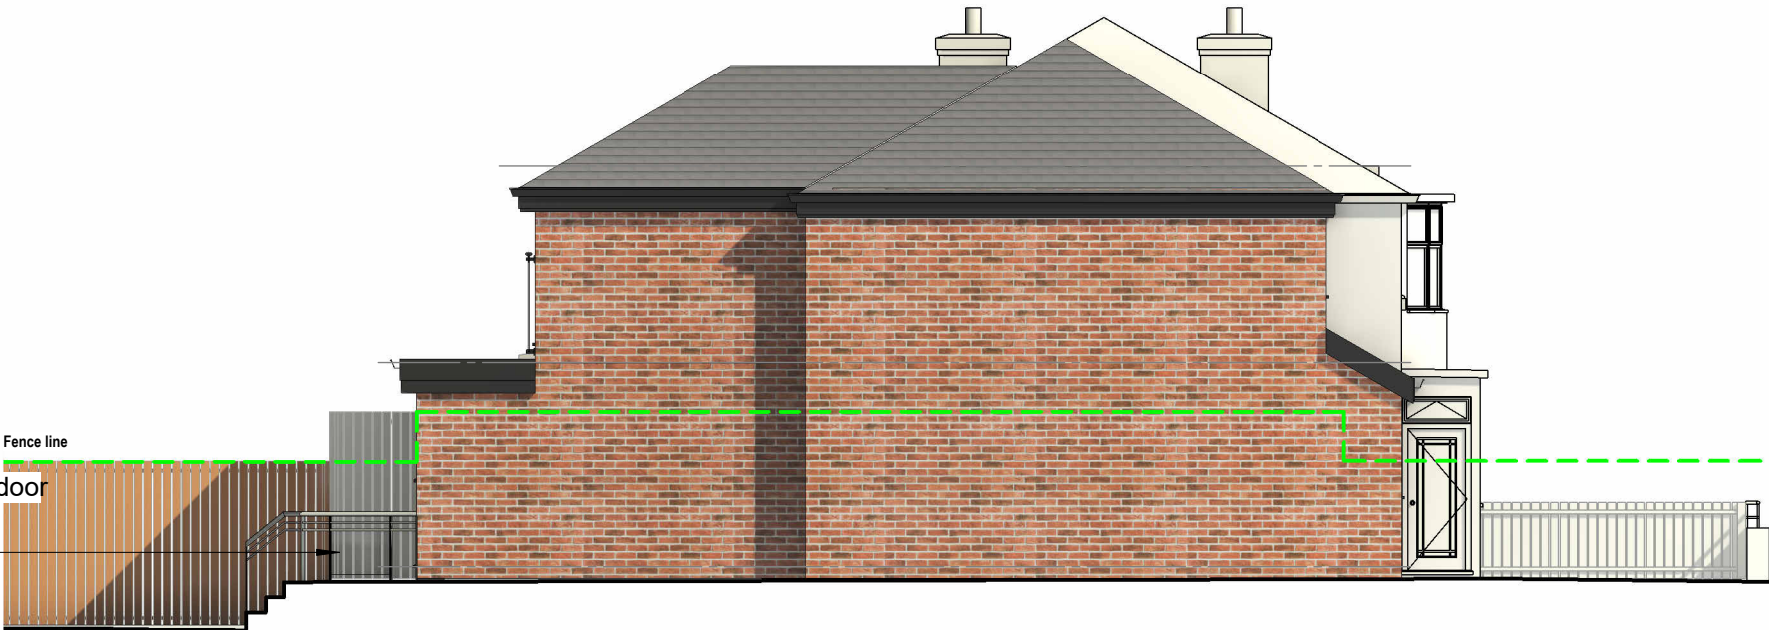

04_P-Elevation
1 : 100

COPYRIGHT © ALL RIGHTS RESERVED BY VIKAS ALYAS LTD. DO NOT SCALE FROM DRAWING. DRAWING INDICATES DESIGN INTENT ONLY. REPORT ANY DISCREPANCIES TO CLIENT / VA LTD. NOT TO BE USED FOR CONSTRUCTION UNLESS STATED SO. TO BE READ IN CONJUNCTION WITH OTHER DRAWINGS OR SPECIFICATION WHERE PROVIDED.

ARCHITEK

BUILDING DESIGN CONSULTANCY

0161 511 8479

vikas@architek.uk

916 Stockport Road, Levenshulme, Manchester, M19 3AB

No.	Description	Date
P1	Issue to Planning	12.06.2025
P2	Amendments to side elevation windows removed	08.09.2025

PROJECT		ADDRESS	CLIENT Syed Islam & Aysha Choudhury			
Two storey side and Part two and single storey rear extension		48 Victoria Rd, Manchester M14 6BQ	Date 25.07.2024	Project number 1275	Scale (@ A3) 1 : 100	
Manchester City Council	PURPOSE OF ISSUE PLANNING	SHEET Proposed Elevations	Drawn by VA	DRAWING NUMBER		REV
			Checked by VA	A105		P2