
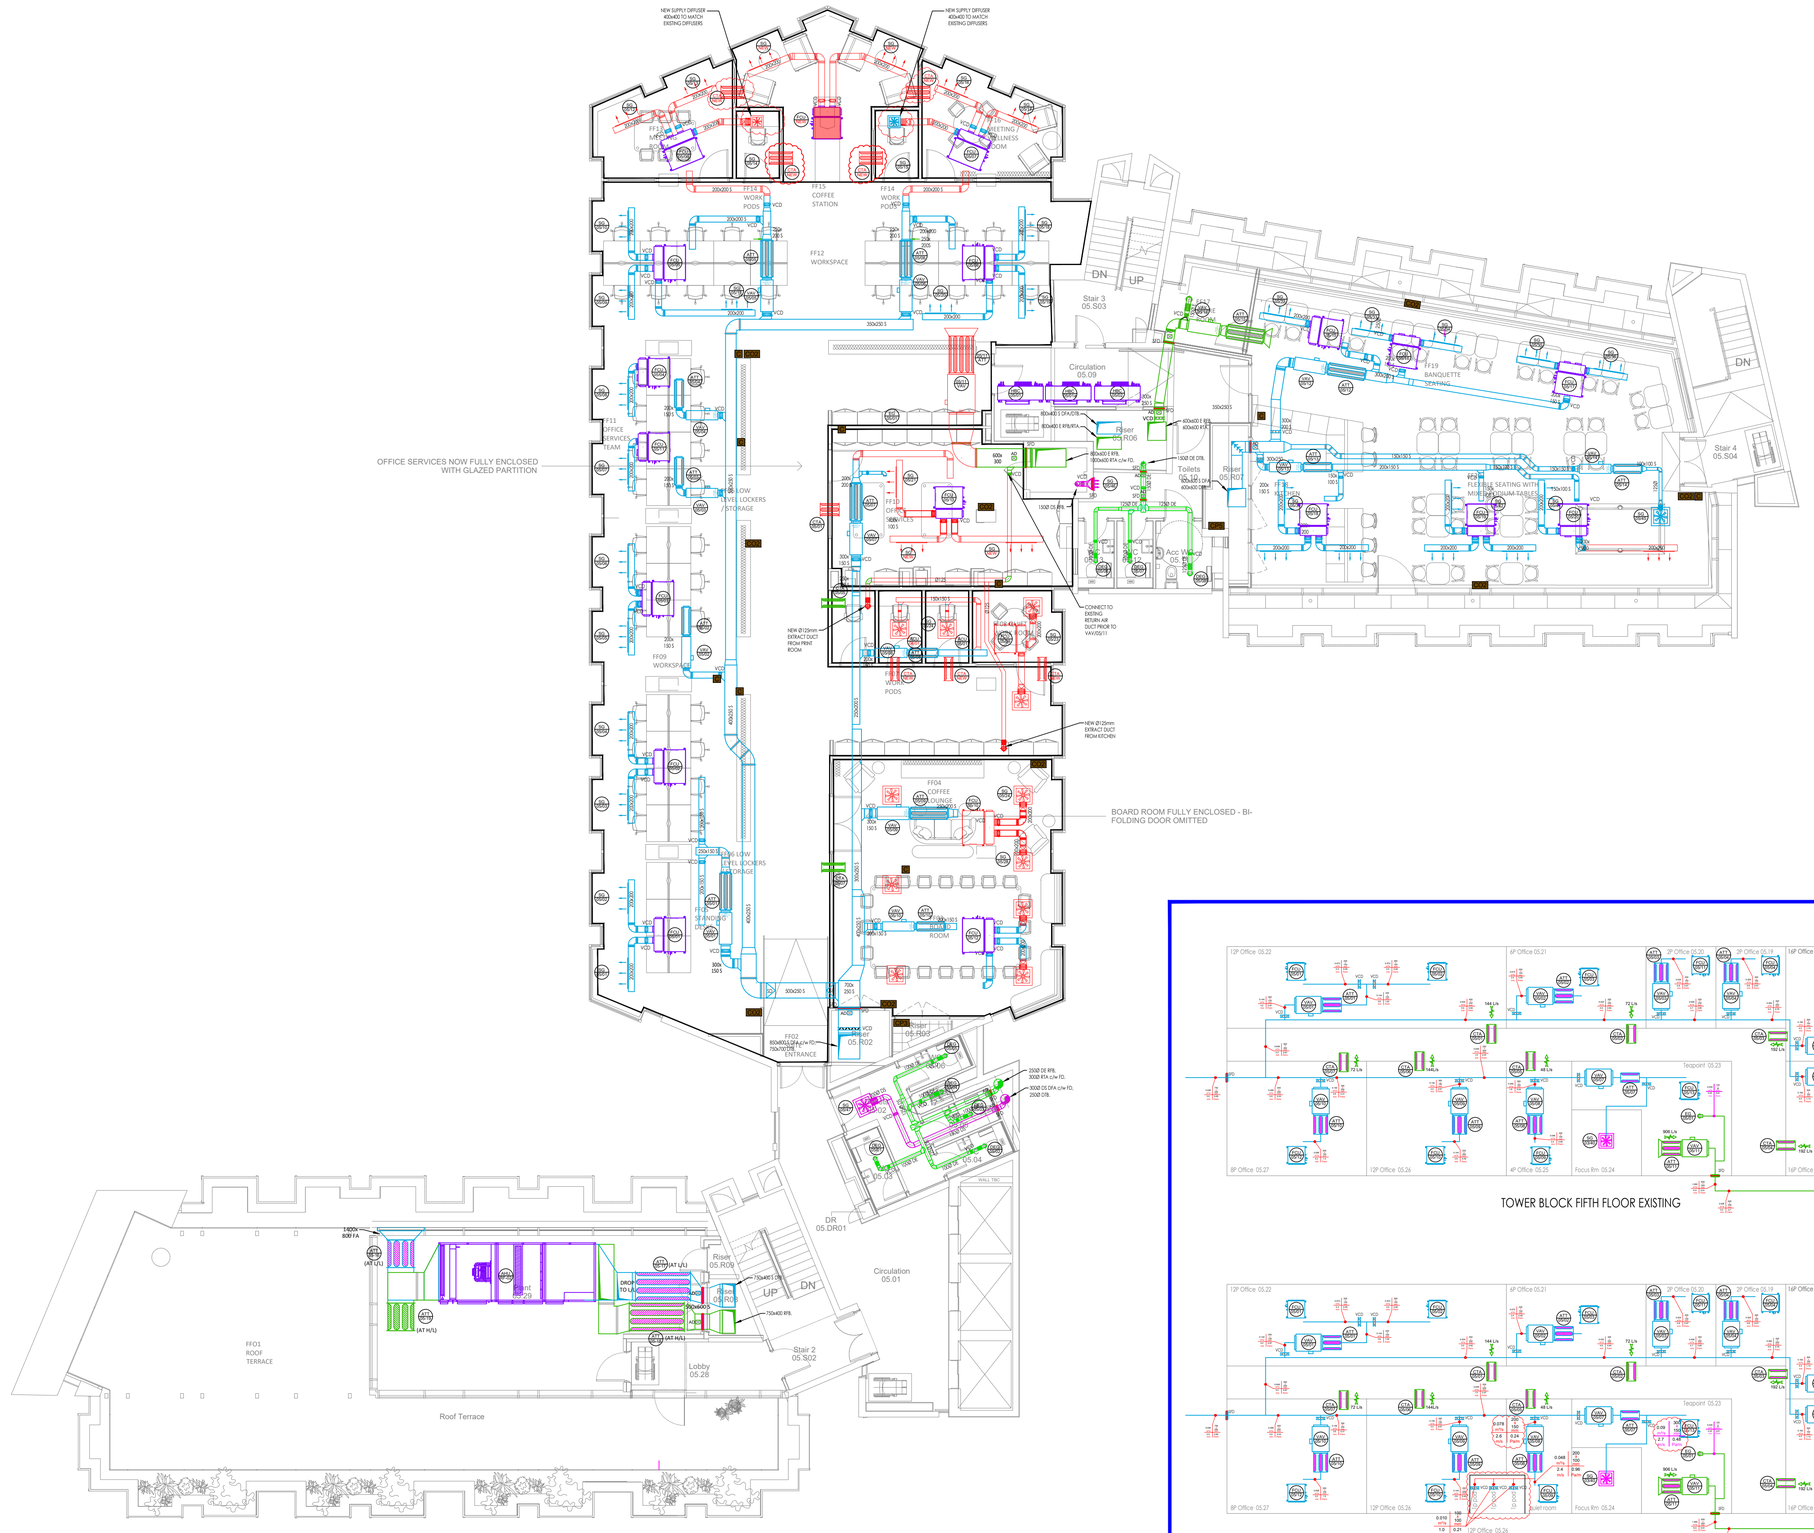


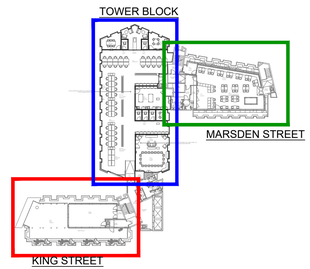

GENERAL NOTES

1. This drawing is subject to copyright and is not to be reproduced in part or whole without approval.
2. Do not scale this drawing - check all dimensions on site.
3. This drawing shall be read in conjunction with the project specification(s) and all other contract documentation.
4. All dimensions are in millimetres unless otherwise stated.

Issue	Date	Eng	Description
P4	21.05.25	A.L	LINEAR SLOTS CHANGED TO SWIRLS
P3	06.03.25	A.L	DUCTWORK MODIFIED TO AVOID CLASHES
P2	27.02.25	M.E	COMMENTS INCORPORATED
P1	31.01.25	M.E	PRELIMINARY

Status: **Preliminary**

Aura Technical Services
European House
93 Wellington Road
Leeds
LS12 1DZ

Tel : 07500 800 917

Scale	Date	Drawn	Checked
1:100@A1	26.01.2025	M.E	M.H

Client Name: GUNNERCOOKE

Project Title: 61 KING STREET, MANCHESTER, M2 4PD

Drawing Title: MECHANICAL SERVICES, 5TH FLOOR AC & VENTILATION SERVICES PROPOSED LAYOUT

Drg No	Rev
1199-HAR-XX-05-DR-M-5702	P4