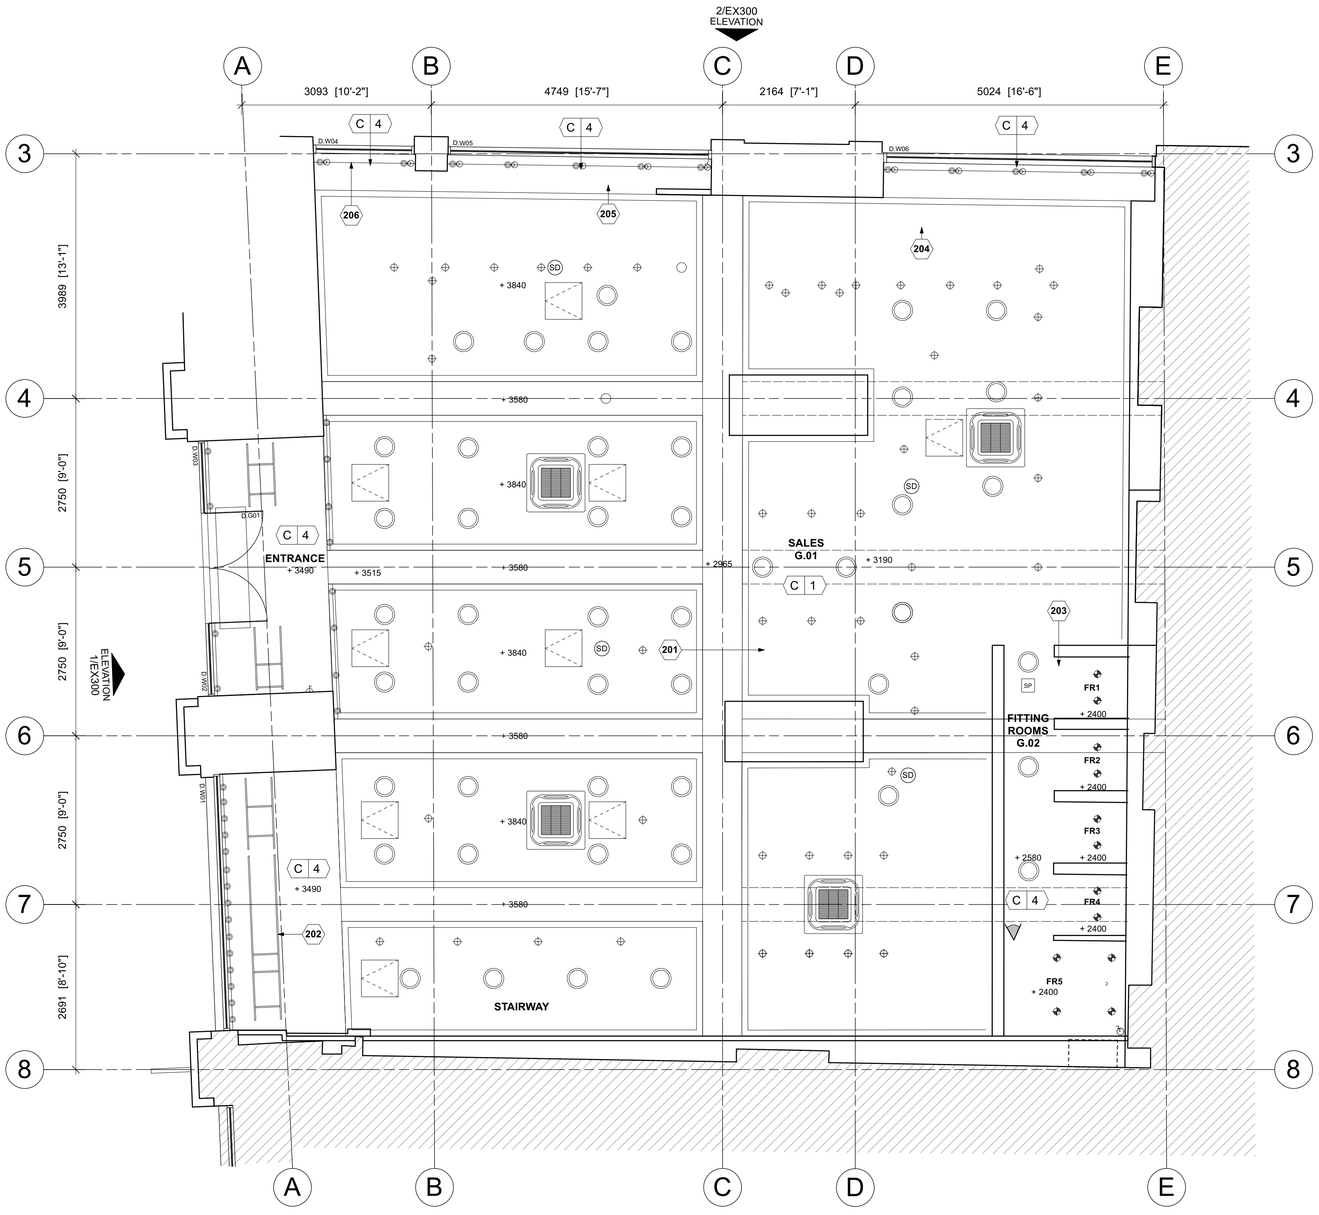


1 EXISTING GROUND FLOOR RCP

EX201 SCALE 1:50@ A1

KEY NOTES

KEY

201 UNDERSIDE OF BULKHEAD AS PLASTERBOARD, WHITE PAINTED FINISH.

202 SUSPENDED METAL TRACKS, COLOUR BLACK.

203 100mm HIGH CEILING PLASTERBOARDED SPACE INSET WITHIN STANDARD FITTING ROOM CEILING HEIGHT E, WHITE PAINTED FINISH.

204 PLASTERBOARD PATCH SQUARE WITH 4 FIXING MARKS AT CORNERS.

205 WINDOW HEAD TO TOP OF CEILING LEVEL, CEILING 335mm BULKHEAD FLUSH WITH INSIDE PLASTERBOARD WALL 250mm FROM WINDOW.

206 SMALL ADJUSTABLE LIGHTS ON TRACK LOWERED WITH DROP ROD SUPPORTS, DIFFERENT TO SHOPFRONT ADJUSTABLE TRACK LIGHTS THAT ARE LARGER.

CEILING FINISHES

C-1 PLASTERBOARDED CEILING WITH DENTAL COURSE CORNICE DETAILING AT PERIMETER OF WALLS AND BEAMS, PAINTED WHITE.

C-4 PLASTERBOARDED CEILING .

CORNICE CEILING DETAIL



LEGEND

- WALL MOUNTED PIR SENSOR
- EXIT ILLUMINATED FIRE EXIT SIGN (HIGH LEVEL)
- CCTV CCTV CAMERA
- CIRCULAR LIGHT LUMINAIRE
- WIFI WIFI ACCESS POINT
- SP AUDIO SPEAKER (SURFACE MOUNTED)
- SUSPENDED TRACK LIGHT
- SURFACE MOUNTED PIR SENSOR
- ADJUSTABLE SPOTLIGHT
- SMALL SPOTLIGHT
- FIRE ALARM SOUNDER
- AIR CONDITIONING UNIT
- SD SMOKE DETECTOR
- HATCH ACCESS PANEL
- PULL CHORD LIGHT SWITCH
- LIGHT SWITCH (HIGH LEVEL)

LEGEND

OUTSIDE OF DEMISE AREA.

0 1 2 3 4 5

Scale bar (metres) 1:50

apt.design

Studio 1
31 Main Street, Kilby
Leicestershire, UK, LE18 3TD

Studio 2
2nd Floor, 22 Conduit Street
London, UK, W1S 2XR

W www.apt-design.co.uk T +44 (0)1858 469420

For Office Use: A_12746

ANTHROPOLOGIE

1-5 ST. ANNS SQUARE
MANCHESTER
M2 7EF

CONSULTANT :

DRAWN BY:

CC

ISSUE / DATE:

LISTED BUILDING CONSENT	18.08.2025

REVISION :

SHEET TITLE :

EXISTING GROUND FLOOR RCP

SHEET NO. :

EX201

Figured dimensions shall be taken in preference to scaled dimensions and any discrepancies or errors are to be referred to the Designer. Contractors, sub-contractors and suppliers must verify all dimensions on site before commencing work or making any fabrication drawings. © Copyright Reserved