


Location Plan

Site Address: 7, Belgrave Road, Manchester, M40 3SR

Date Produced: 21-Aug-2025

Scale: 1:1250 @A4

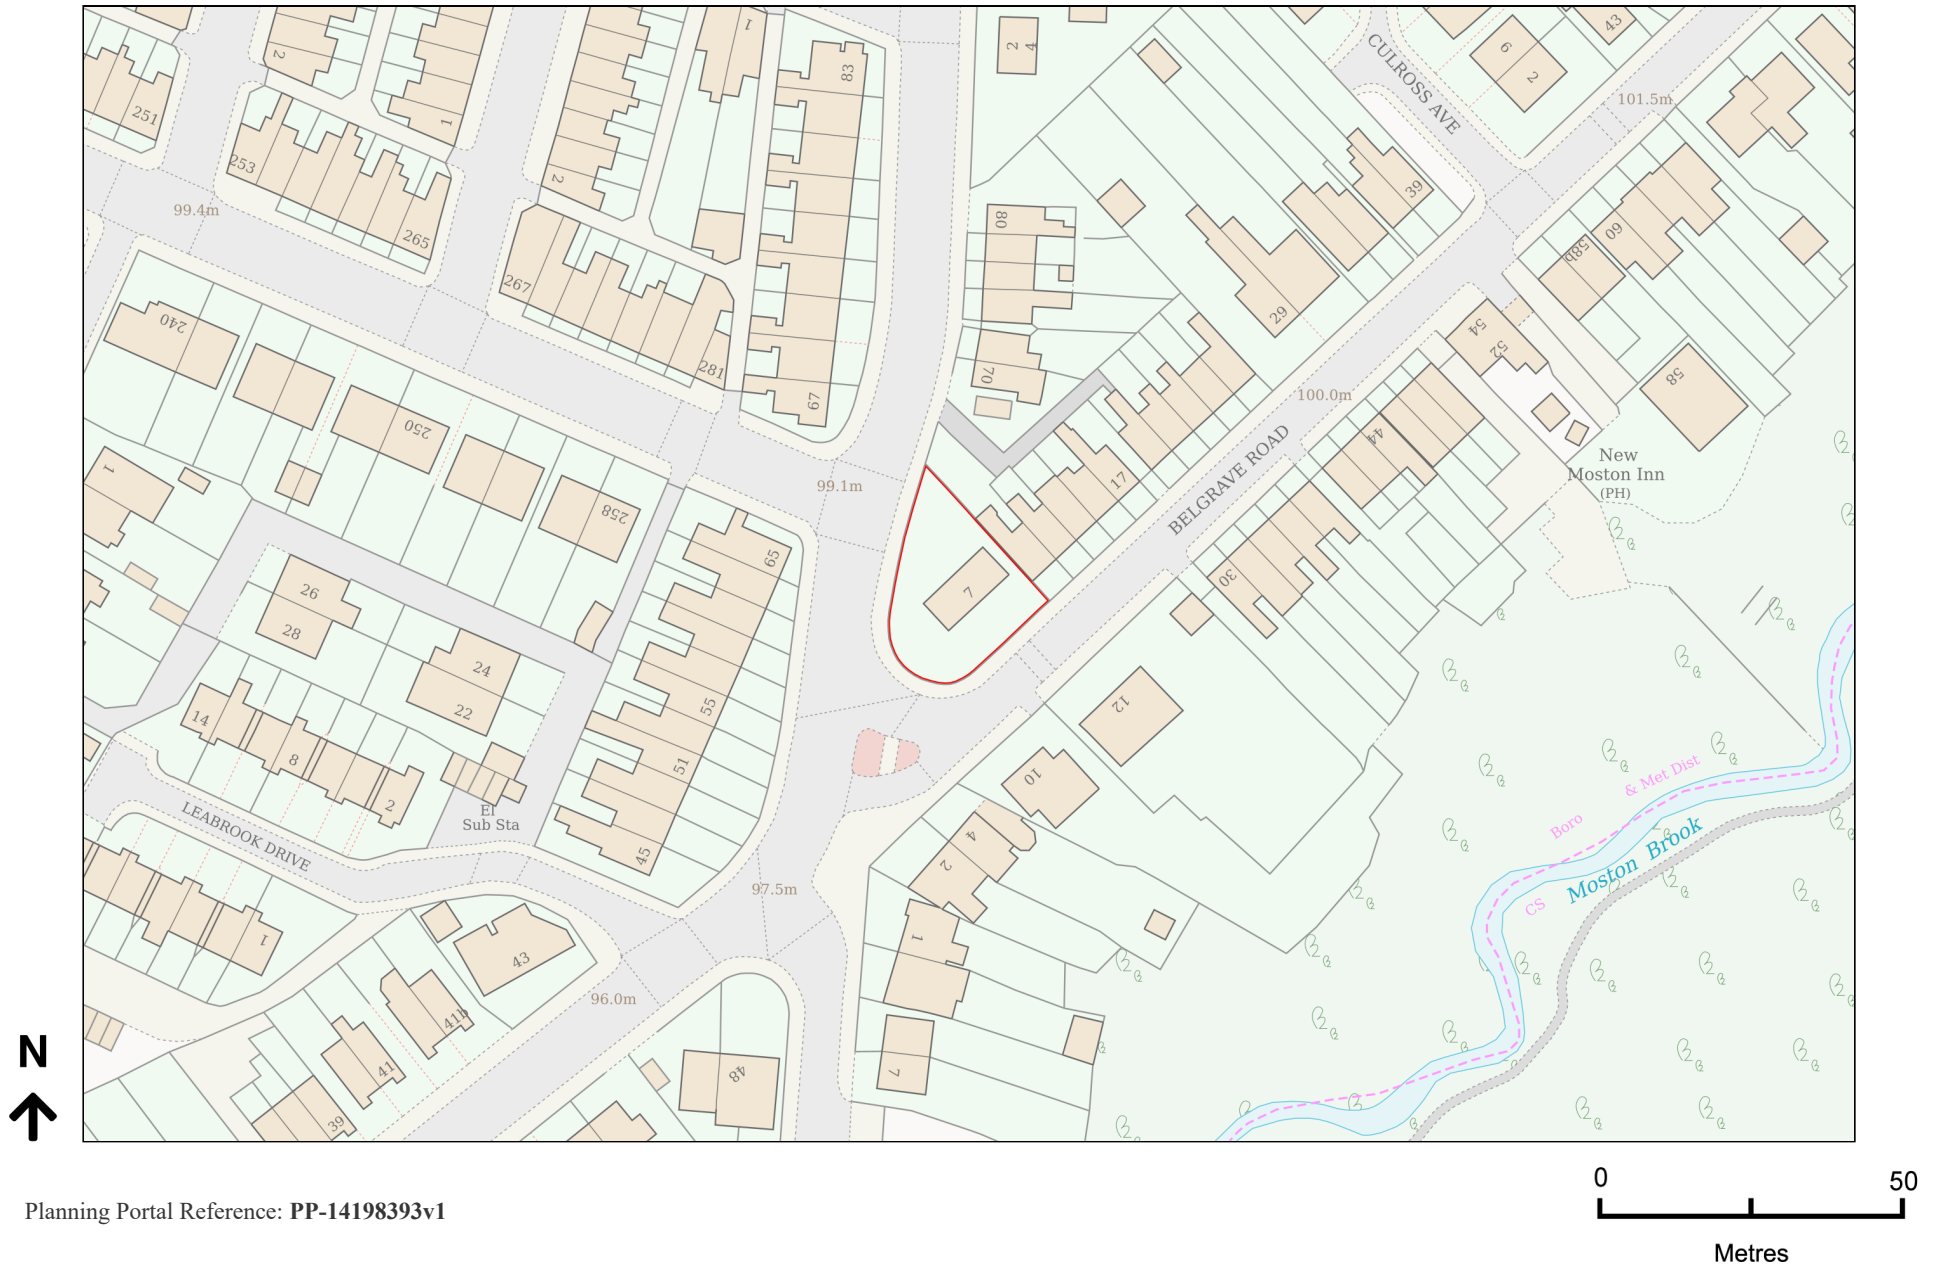

Planning Portal Reference: PP-14198393v1