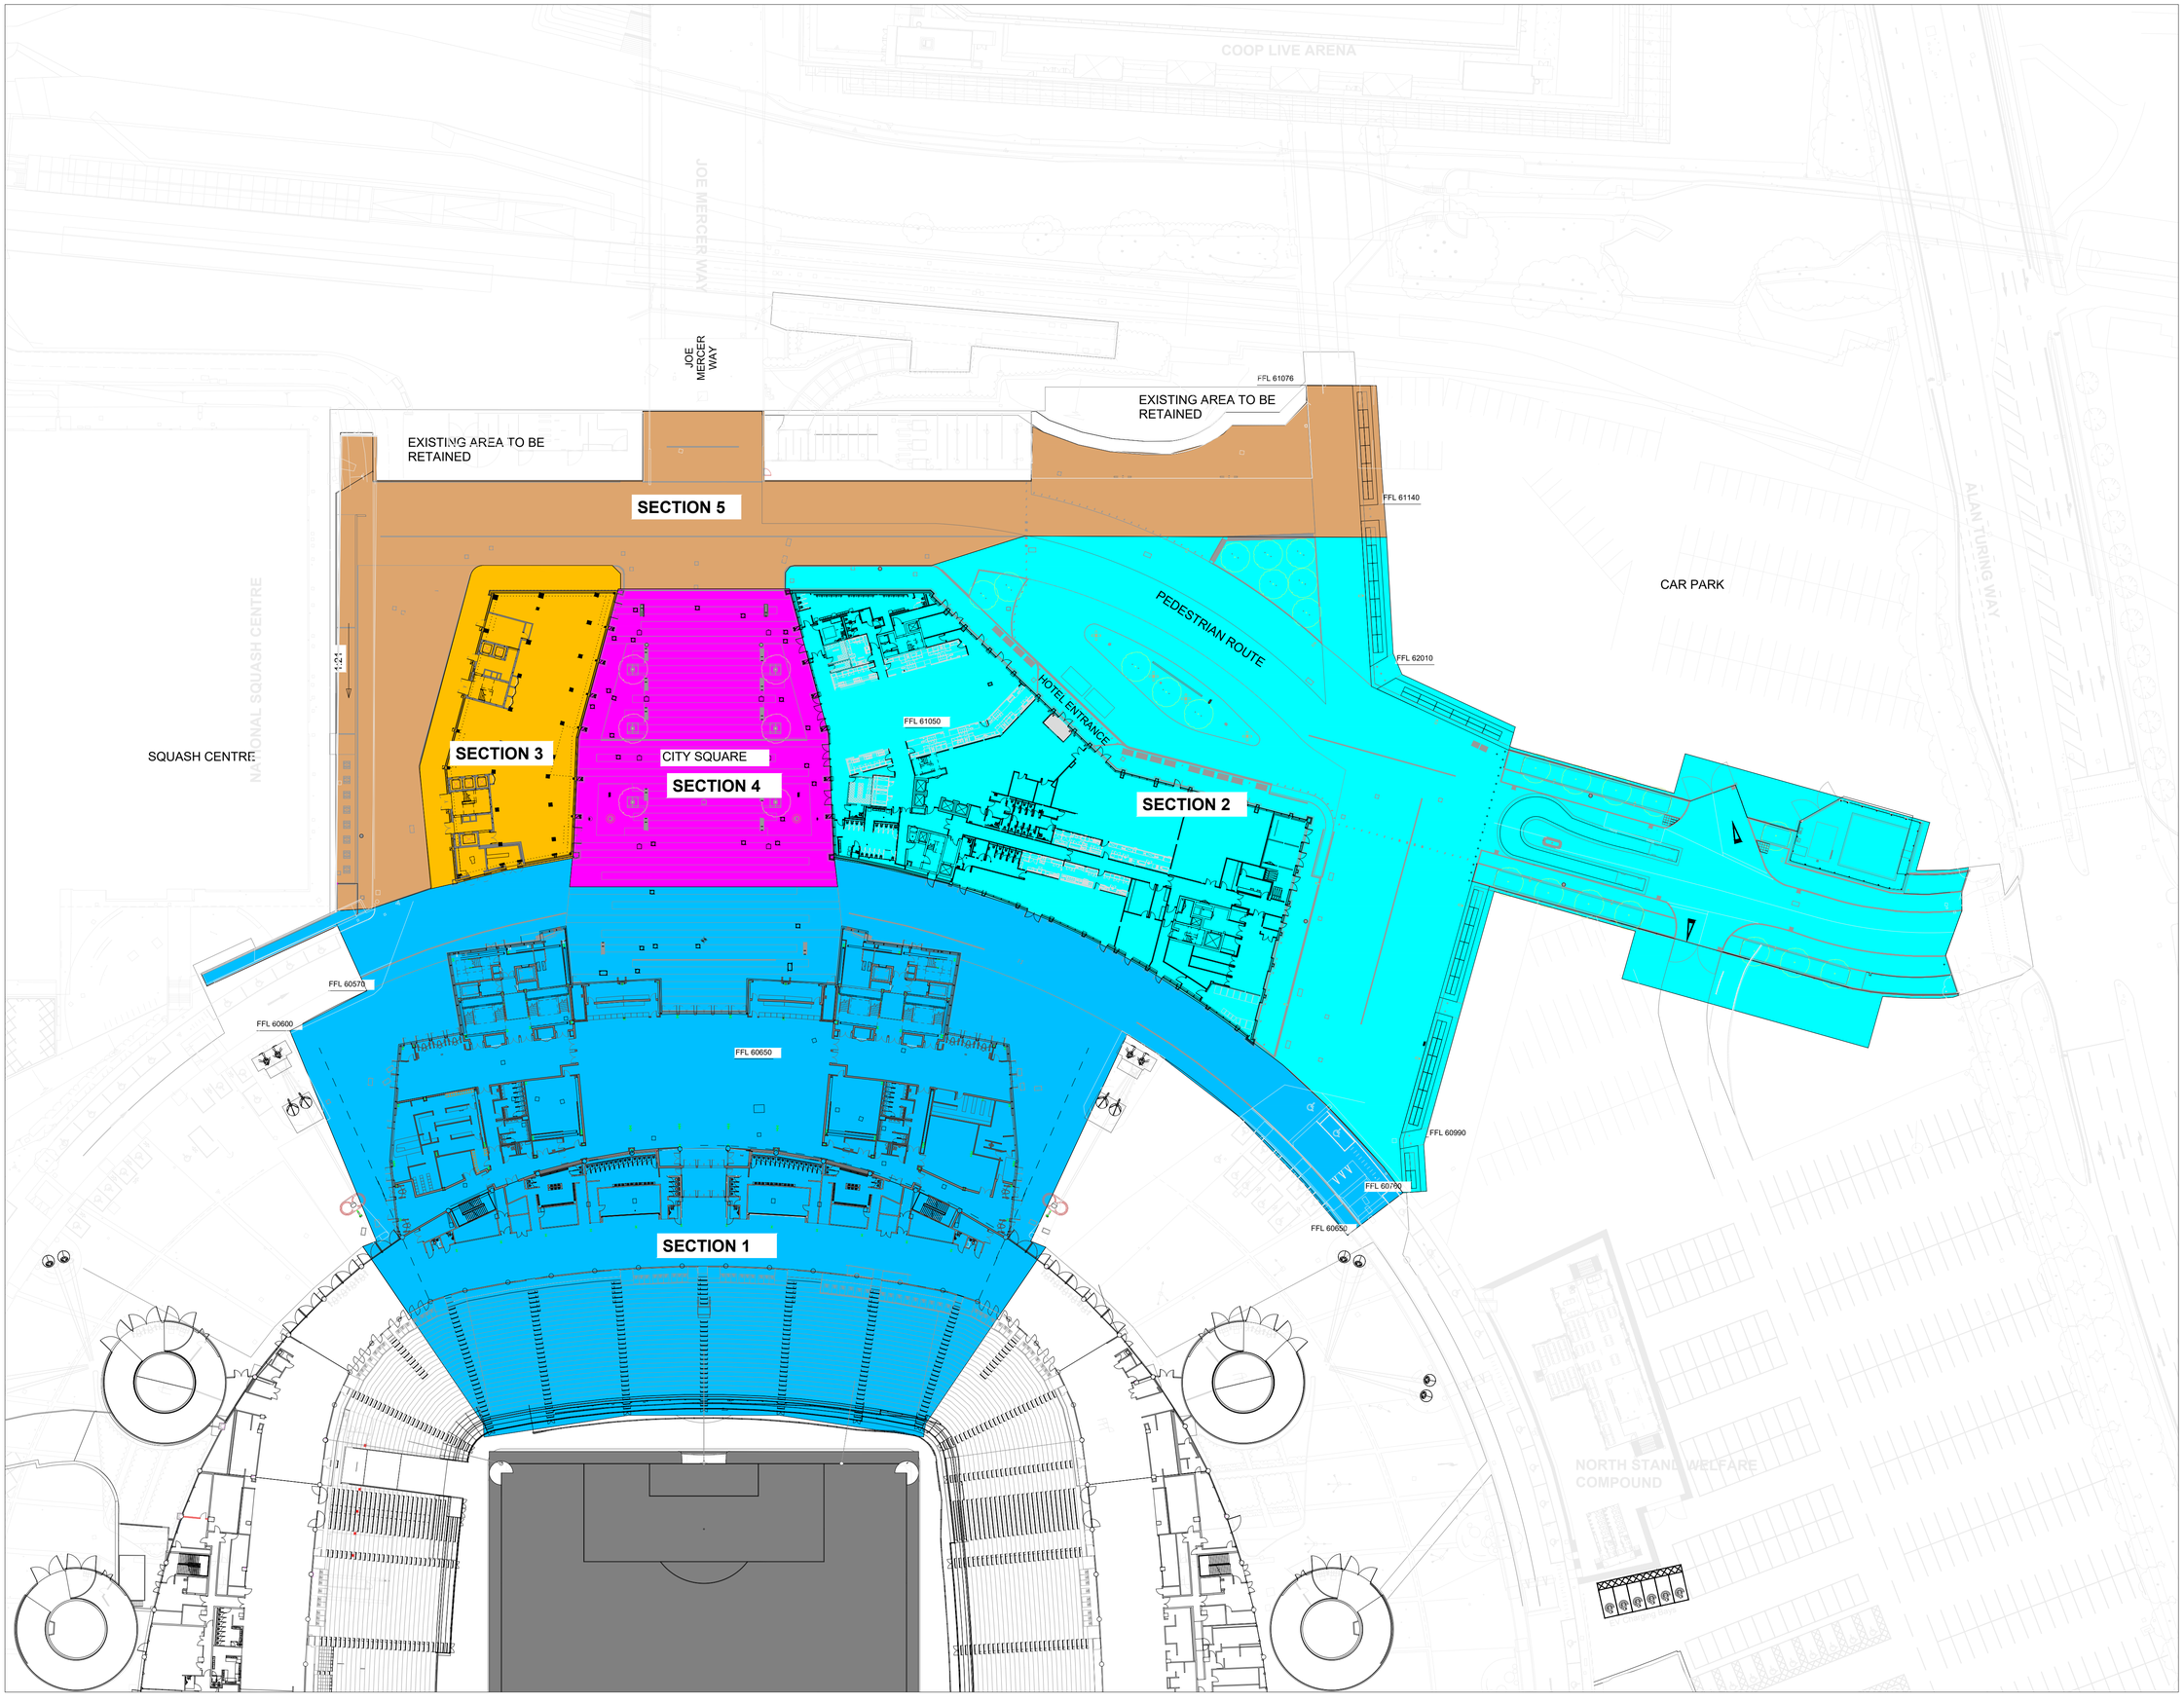


John Sisk & Son Ltd
2410 Regents Court
The Crescent
Birmingham Business Park
Birmingham
B37 7YE

GENERAL NOTES

1. SOME TURNSTILES ARE TO BE INSTALLED FOLLOWING HOARDING INSTALLATION/BRANDING AND WILL NEED TO BE CUT INTO EXISTING LINE

2. 1M ALLOWANCE EITHER SIDE OF EACH SET OF GATES FOR SISK HEALTH + SAFETY SIGNAGE

3. DATE OF EACH ARRANGEMENT SHOWN IN CORNER OF DRAWING SUBJECT TO CHANGE BASED ON ON-SITE CONDITIONS

REVISIONS

REV	DATE	DESCRIPTION
P00	04.10.24	ISSUED FOR INFORMATION
P01	13.05.25	ISSUED FOR INFORMATION

DRAWING LEGEND

- Section 1 North Stand
- Section 2 Hotel
- Section 3 Commercial
- Section 4 City Square
- Section 5 External Works Adj. Squash Centre and Metrolink

PROJECT TITLE
MCFC NSE

AUTHOR
John Sisk & Son Ltd

DRAWING TITLE
Phased Handover

STATUS/SUITABILITY
S2

PURPOSE OF ISSUE

SCALE 1 : 500	**DRAWING SIZE** A1
DRAWING NUMBER ZZ ZZ DR J 000083	**REVISION** REV P01
DRAWN BY JL	**CHECKED BY** NC
APPROVED BY	**REVISION DATE** 13/05/25