
Material Key

1. Board on board timber vertical cladding
2. Timber vertical cladding extended over glazing to provide rain screen and solar shading
3. Red brick
4. Recessed stacked red brick header course
5. Powder coated aluminium window and door frames or a similar alternative
6. Powder coated aluminium railing or a similar alternative
7. Zinc roof or a similar alternative
8. Bike stands

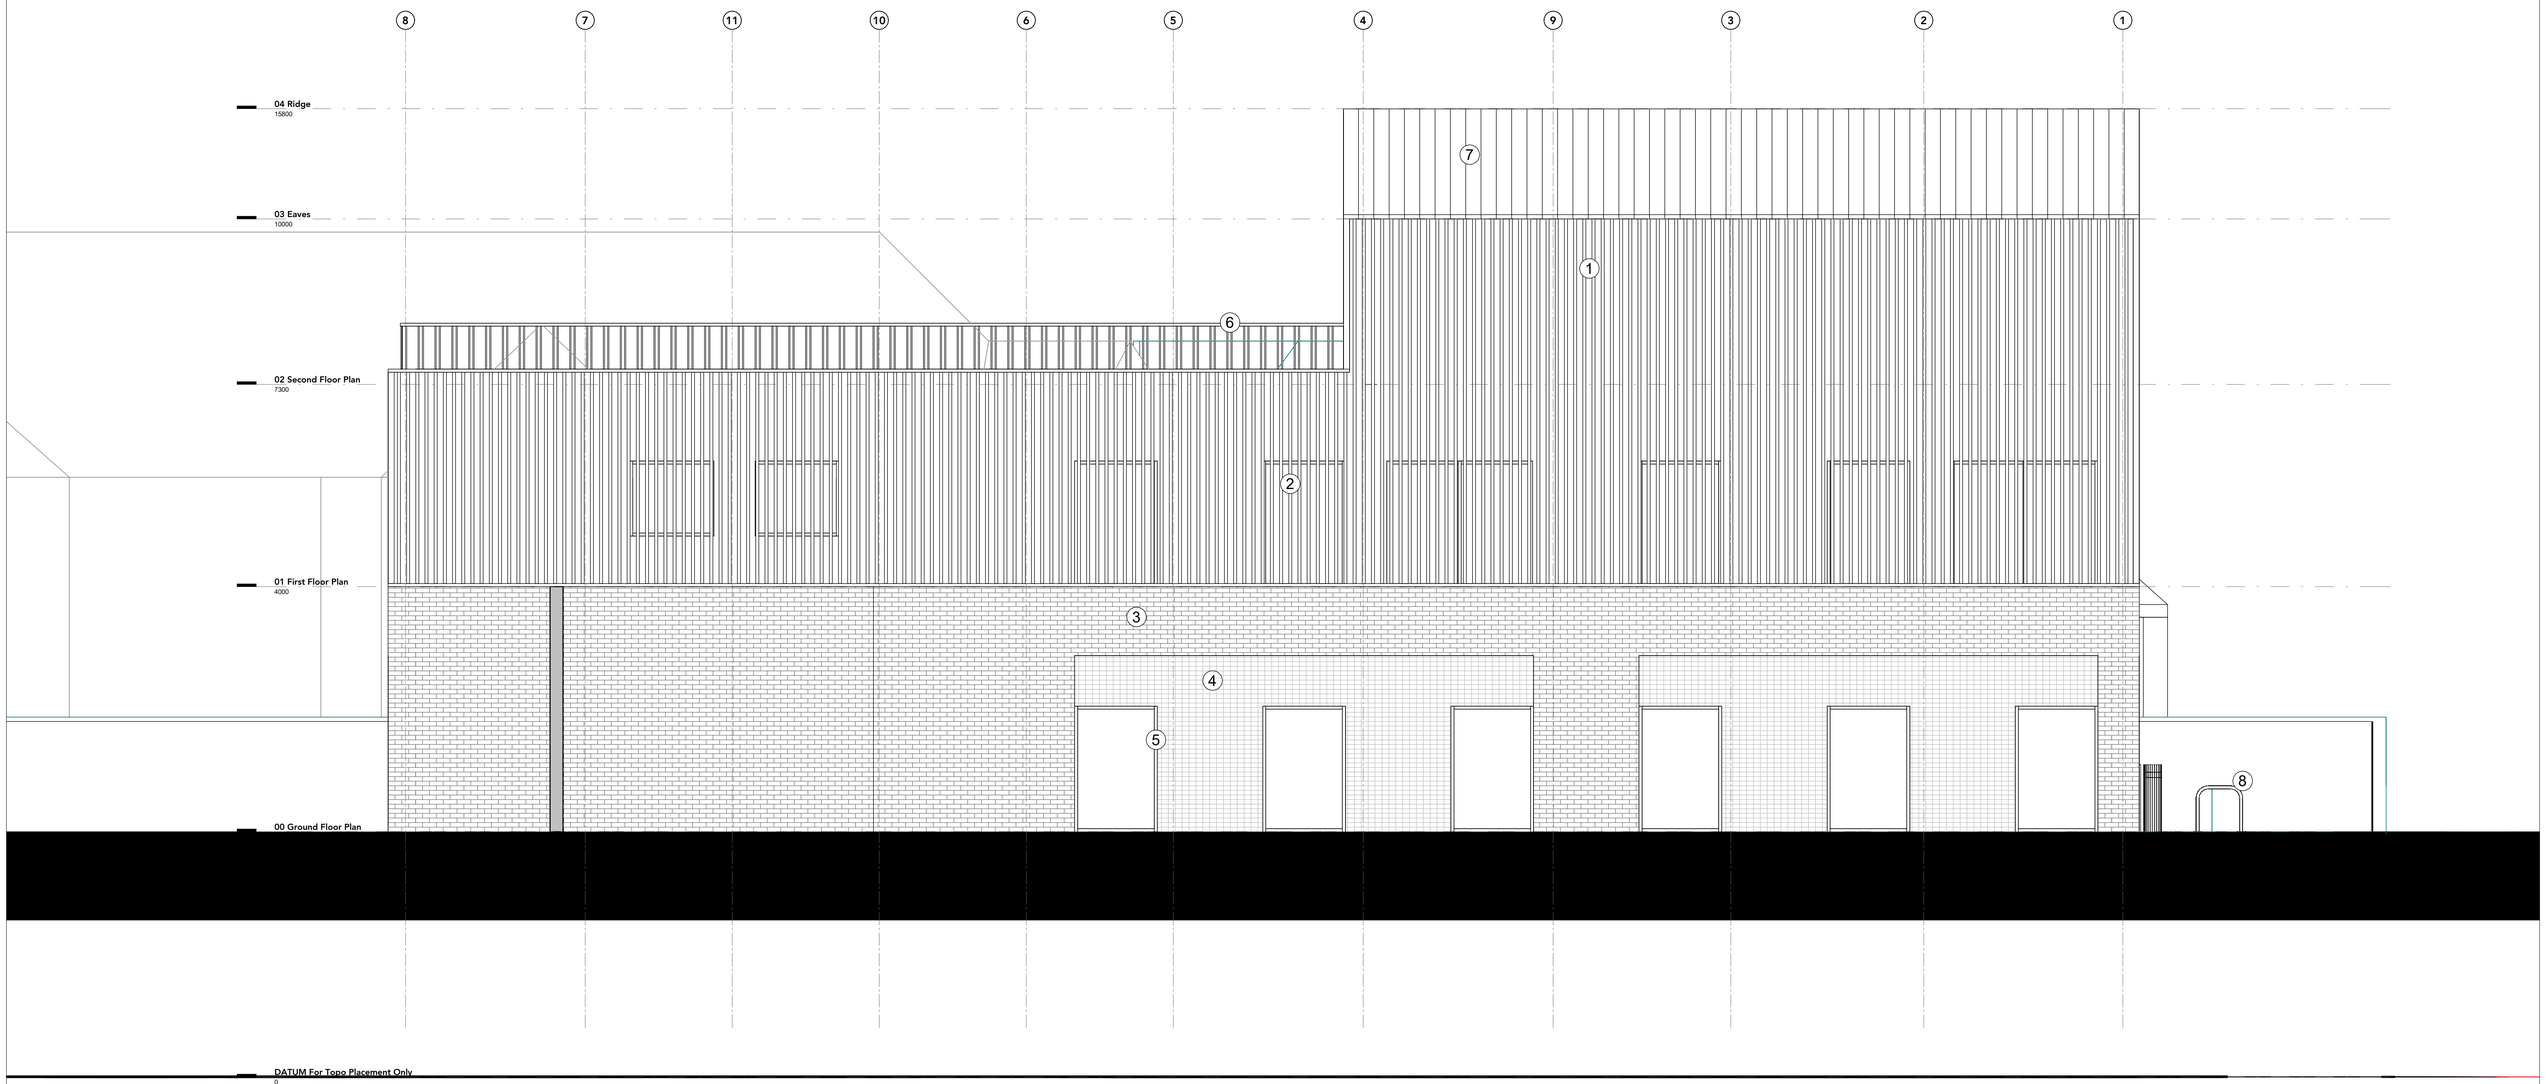

revision	date	drawn	description

Do not scale from drawings unless by agreement with architect. Use figured dimensions only. Check all dimensions on site prior to commencing the works. Drawing to be read in conjunction with other relevant consultant information.

This drawing is the copyright of BARCX and must not be copied or reproduced in part, or in whole, without the express permission of the architect. Drawing to be read in conjunction with specification.

BARCX

0m 1m 2m 3m 4m 5m

Proposed East Elevation

0256-(05) 006-Proposed East Elevation

revision

SEYMOUR ROAD

1:50 @ A1
scale

0256
job reference

Author
drawn