
General Notes

Al site dimensions shall be verified by the Contractor on site prior to commencing any works.

Do not scale from this drawing.

Only work to written dimensions.

This drawing is property of EBB Limited and copyright is reserved by them. The drawing is not to be copied or disclosed by or to any unauthorised persons without the prior written consent of EBB Limited.

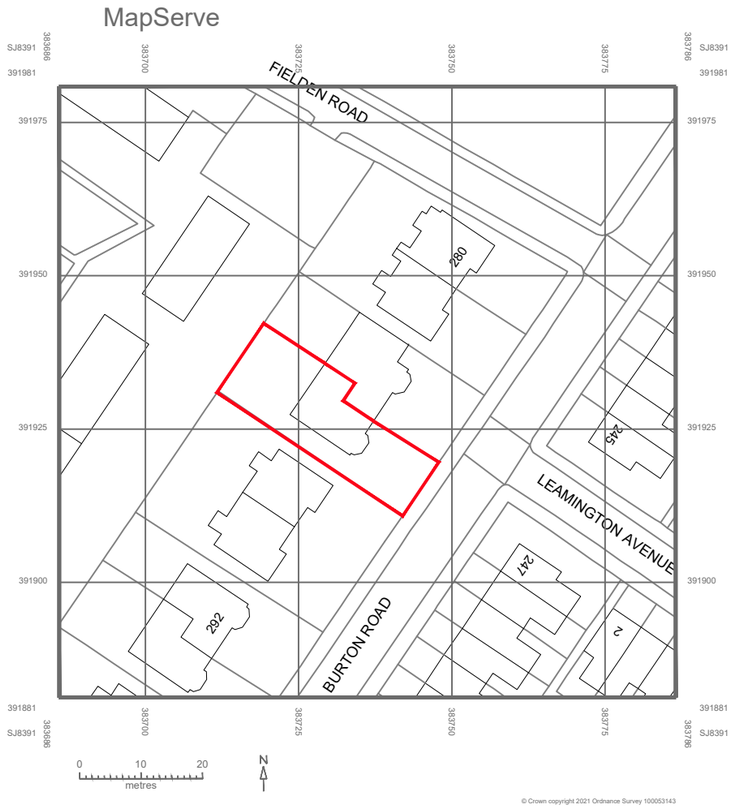

P1	First Issue	19/07/25
Mod	Description	Date
REVISION:		

DATE: 19/07/25 DRAWN BY: JJ SCALE 1:1000 (A3)

BASEMENT CONVERSION
286 Burton Road
West Didsbury
Manchester
M20 2NB

PROJECT: Basement Conversion

CLIENT: Imad Salam & Hesham Salam

TITLE: LOCATION PLAN

DRG No. EBB889-01-001