



PLANNING


REV	DESCRIPTION	INTL	CHK	DATE
A	First Issue	RP	AW	02.10.25

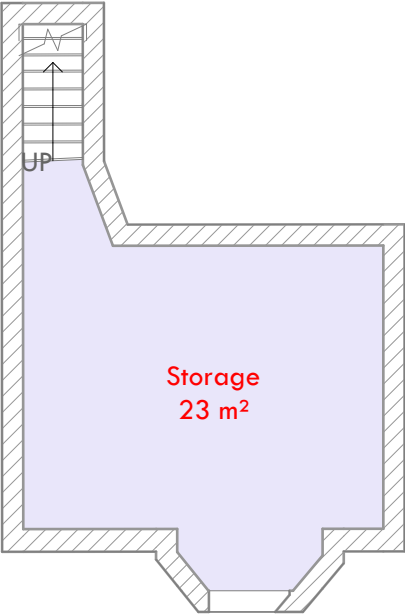

Basement..
1 : 100

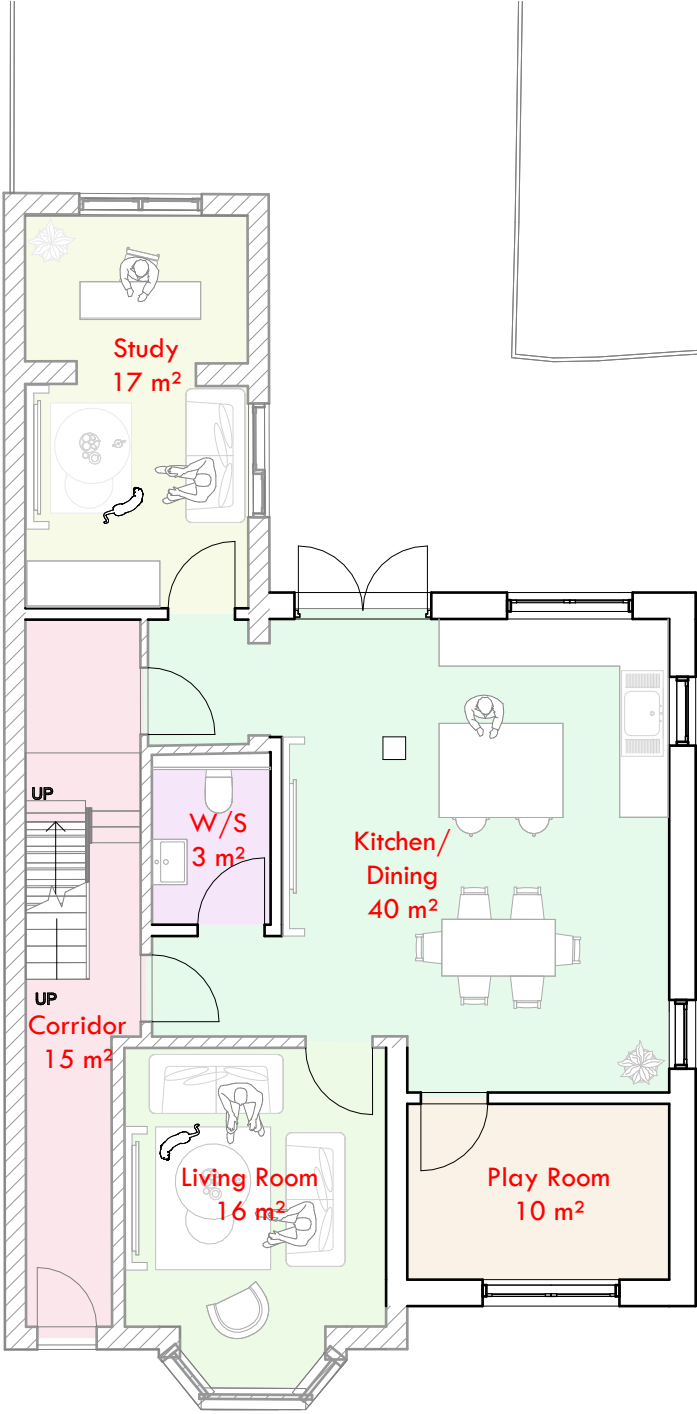

00 Ground
1 : 100

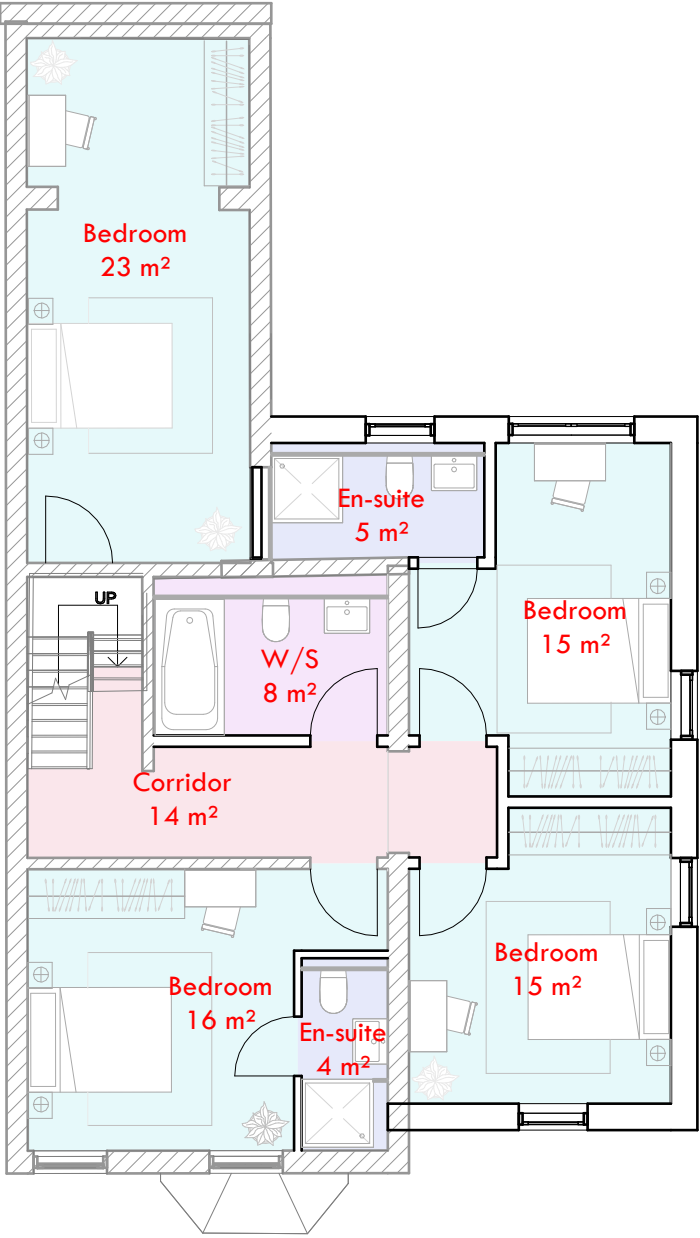

01 First
1 : 100

GIA

basement	22 m²
first floor	93 m²
ground floor	94 m²
second floor	59 m²
	267 m²



NOTES: All works are to be undertaken in accordance with the Building Regulations, and the current British Standards. All proprietary materials and products are to be used and installed in strict accordance with the manufacturer's recommendations. Figured dimensions to be followed in preference to scaled. All dimensions to be checked on site, in the event of any discrepancy refer to the Architect. This drawings remains the copyright of the Architect and may not be copied in whole or in part without prior written consent.

© Neil Collins Homes Ltd. t/a NC Architecture,