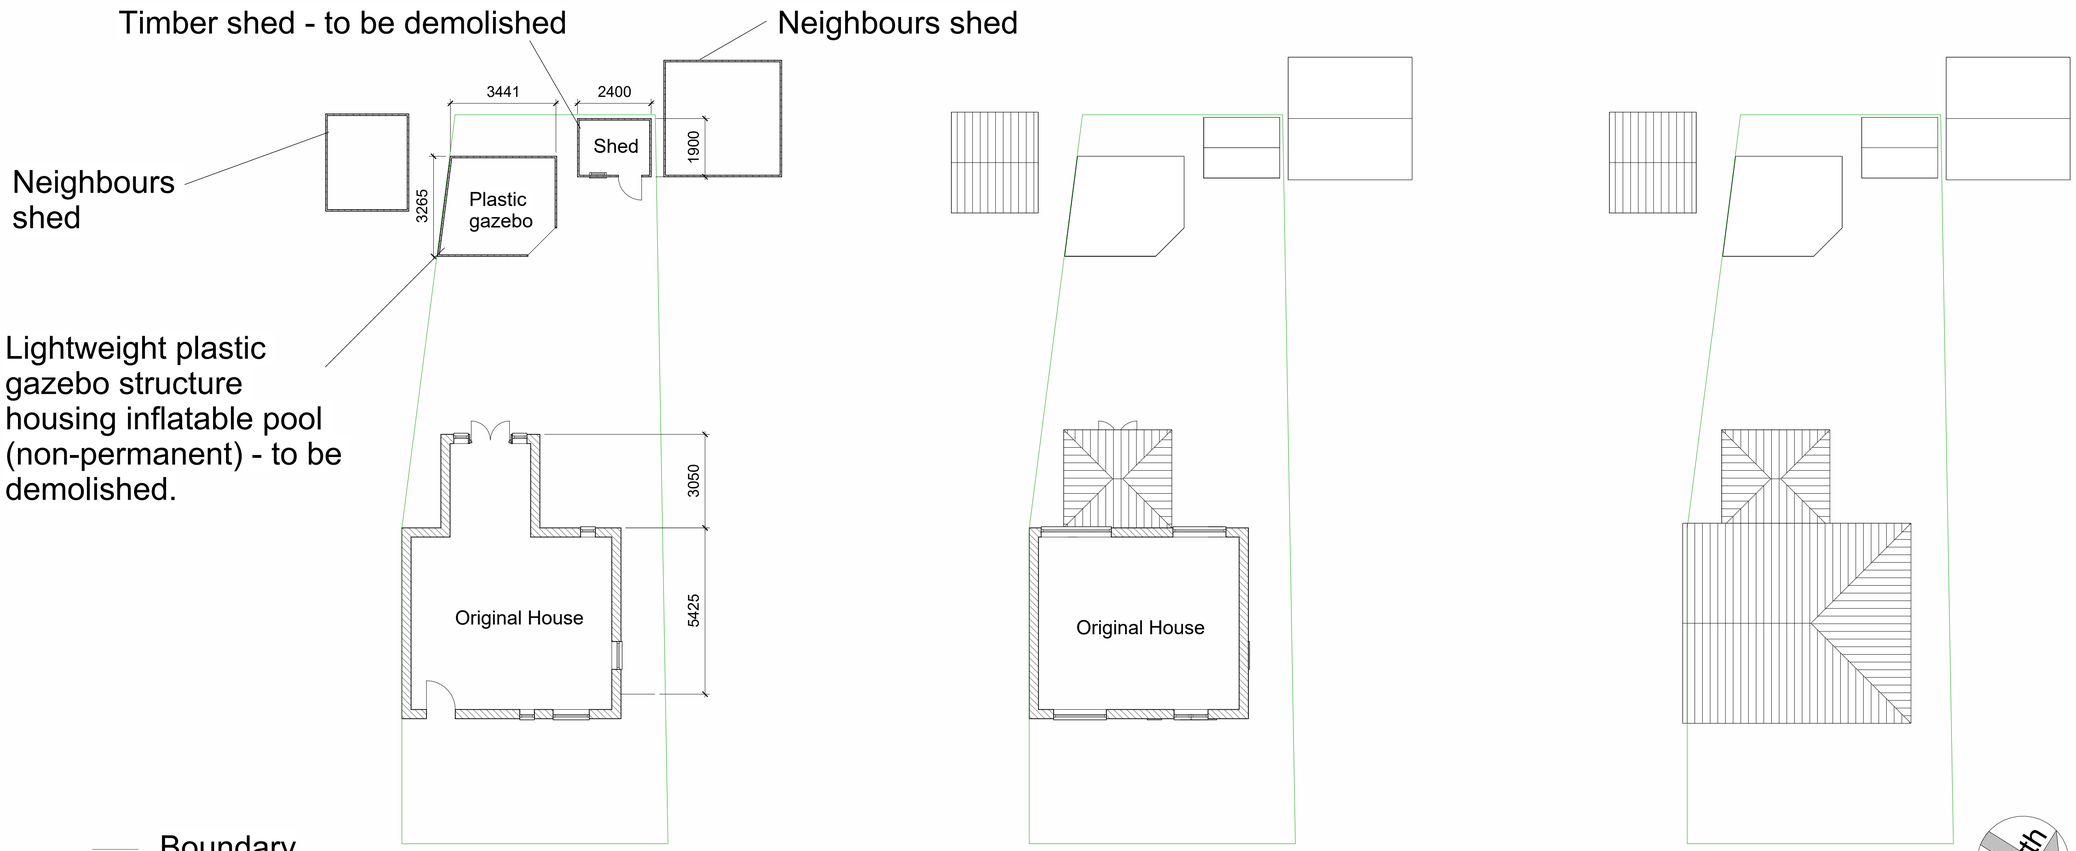

Existing Ground Floor Plan
1 : 100

Existing First Floor Plan
1 : 100

Existing Roof Plan
1 : 100

Existing East Elevation
1 : 50

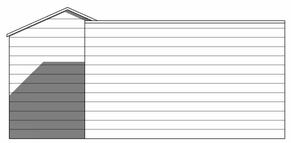

Existing South Elevation
1 : 50

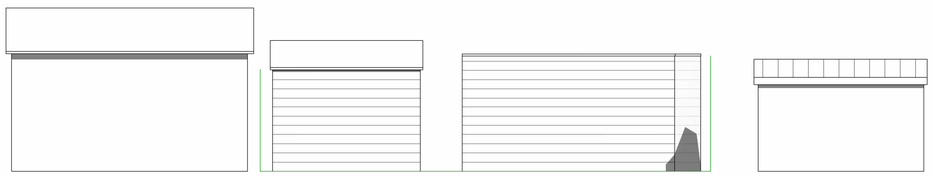

Existing West Elevation
1 : 50

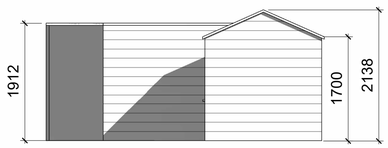

Existing North Elevation
1 : 50

Important

This drawing is copyright and remains the property of the architectural designer. Do not measure from this drawing, except for the purpose of planning All dimensions to be checked on site Positions of anything existing must be confirmed on site prior to proceeding Any structural elements drawn are indicative and should be calculated by a structural engineer.

Notes

Contractor to be very cautious about using the dimensions on this drawing due to the angles of the walls and where the dimensions have been taken from.
All measurements to be taken on site personally.
Drawings for design purposes only.

Area

Total Site: 190 Sqm

Original Property: 54 Sqm

Existing shed and gazebo: 16 Sqm

PROJECT
Proposed Outbuilding

DRAWING TITLE
Existing Plans and Elevations

CLIENT
Eyitayo Akingbala

DRAWN BY
Mohammad Ali Naqvi

DATE
08/07/25

SCALE (@ A1)
As indicated

DRAWING NUMBER
A1001