




Proposed Part Princess Street Elevation

6625 ATM

Proposed ATM fascia sign and
Illuminated "ATM" fascia sign

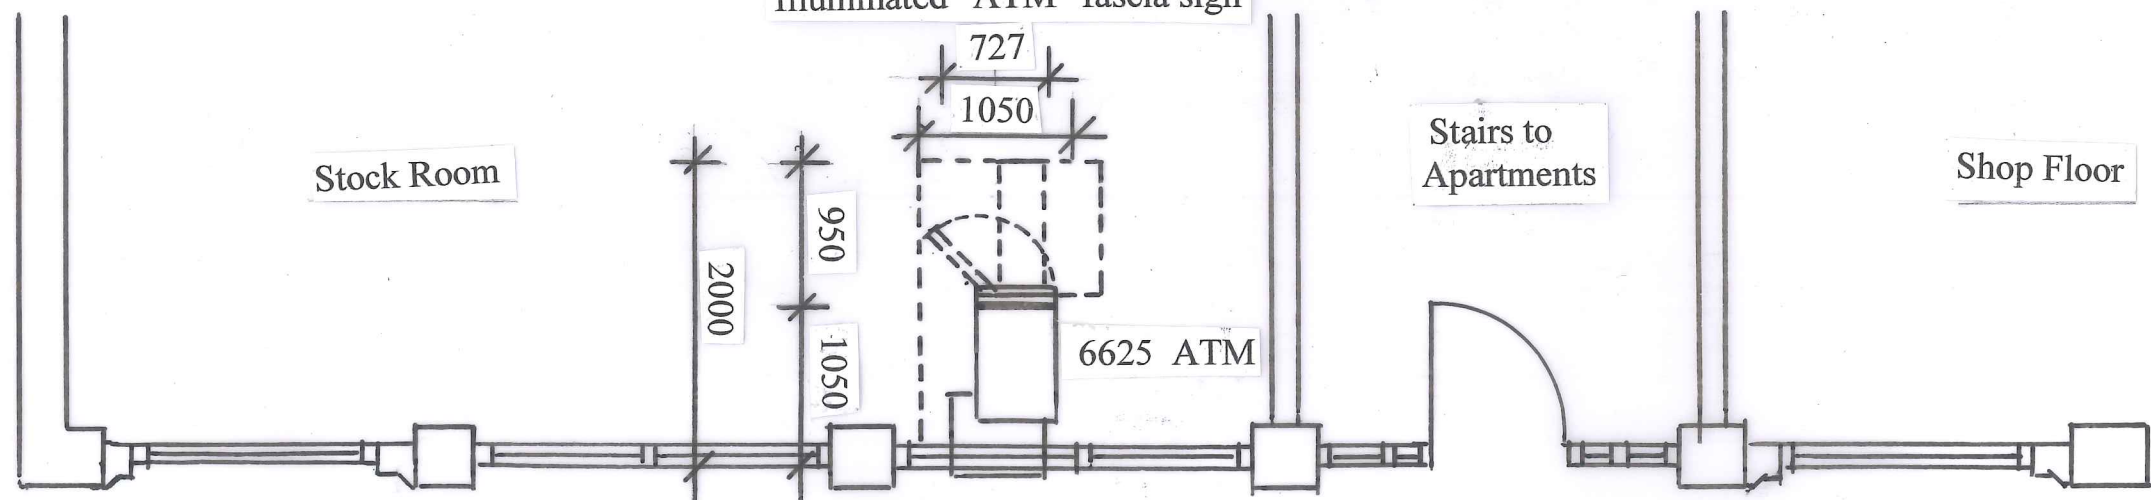

Proposed Part Plan

6625 ATM

Proposed ATM fascia sign and
Illuminated "ATM" fascia sign

Euronet ATM and surround signage
to be installed as a through glass installation

Proposed ATM fascia
and illuminated ATM Sign

0 500 1000 2000 3000 4000

Scale 1 : 50 @ A3

0 500 1000 2000 3000 4000

Drawing No.

EN05052025 P

Scale: 1:50

Date: 21.05.2025

Revision:

Project Title:

**PROPOSED ATM INSTALLATION
PROPOSED PART PLAN
AND ELEVATION**

Site Address:

Spa Princess Street
88 Princess Street
Manchester M1 6NG

Notes:

NCR 6625 A Surround Sign
Non illuminated illuminated
1665mm high 1050mm wide
Blue and yellow with white lettering
and Euronet Logo

Client:



Des Ager Design and Planning Consultant

2 Coley House, Tilford Road, Farnham, Surrey GU9 8DE

T: 01252 967329

M: 07836 558370

desmondager@gmail.com