



Do not scale off this drawing. All dimensions to be checked on site prior to manufacture and construction. This drawing is the property of The Friday Project and should not be reproduced without permission. All discrepancies to be brought to the attention of the architect immediately. This drawing to be read in conjunction with the specification / bill of quantities and related drawings.


REVISION			
-	FIRST ISSUE	15.07.25	LA
A	UPHOLSTERY REFERENCES UPDATED.	16.08.25	LA

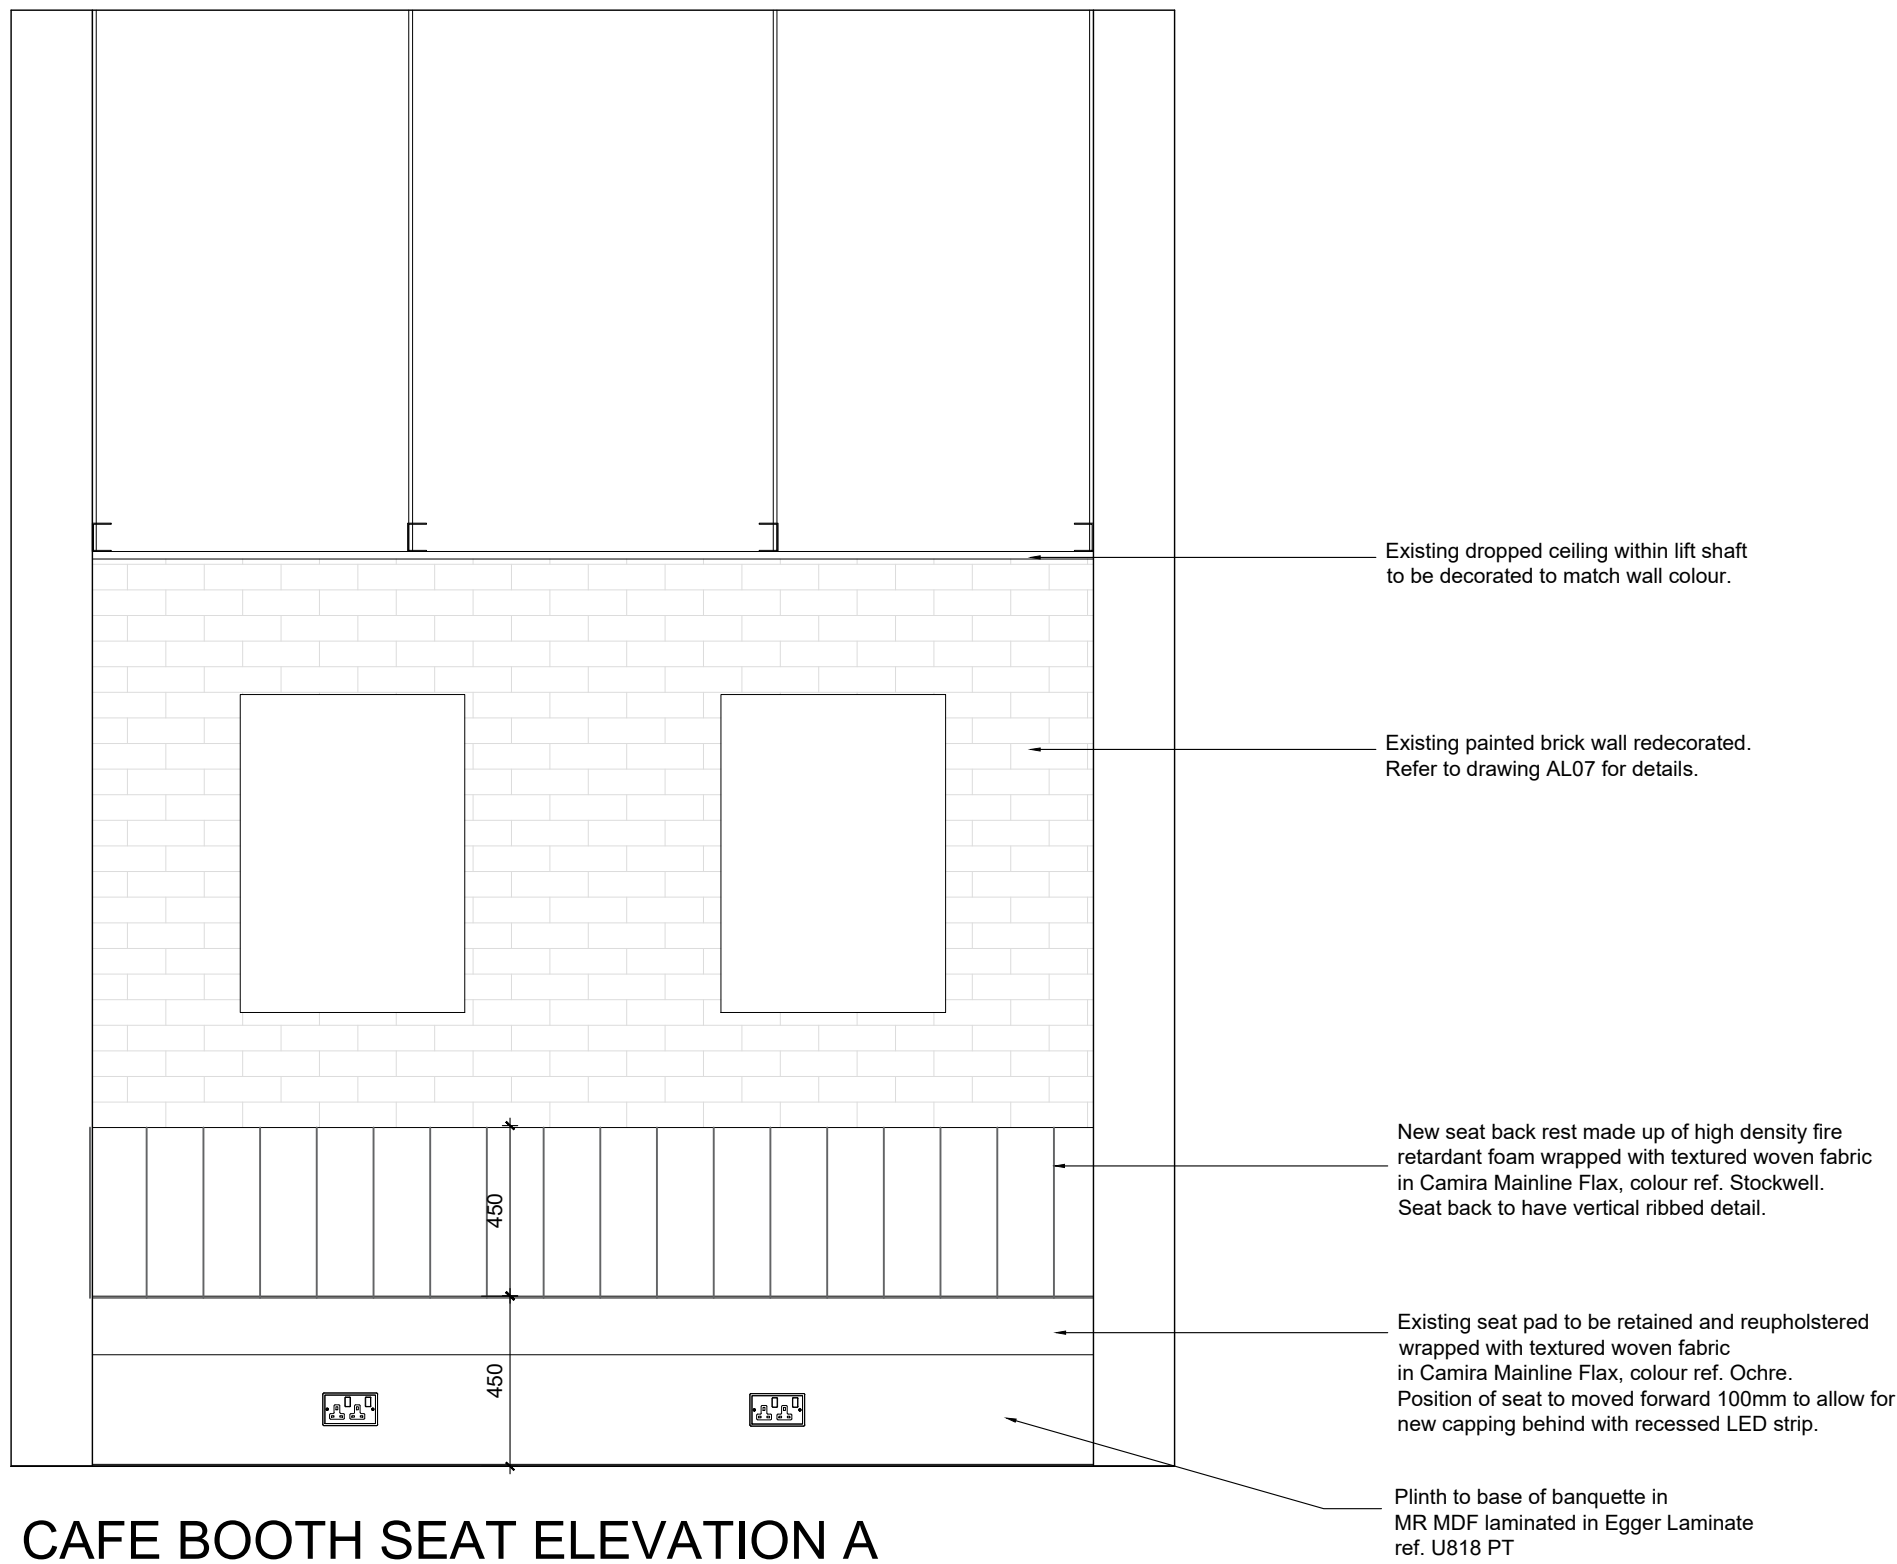

CAFE BOOTH SEAT ELEVATION A
SCALE 1:20

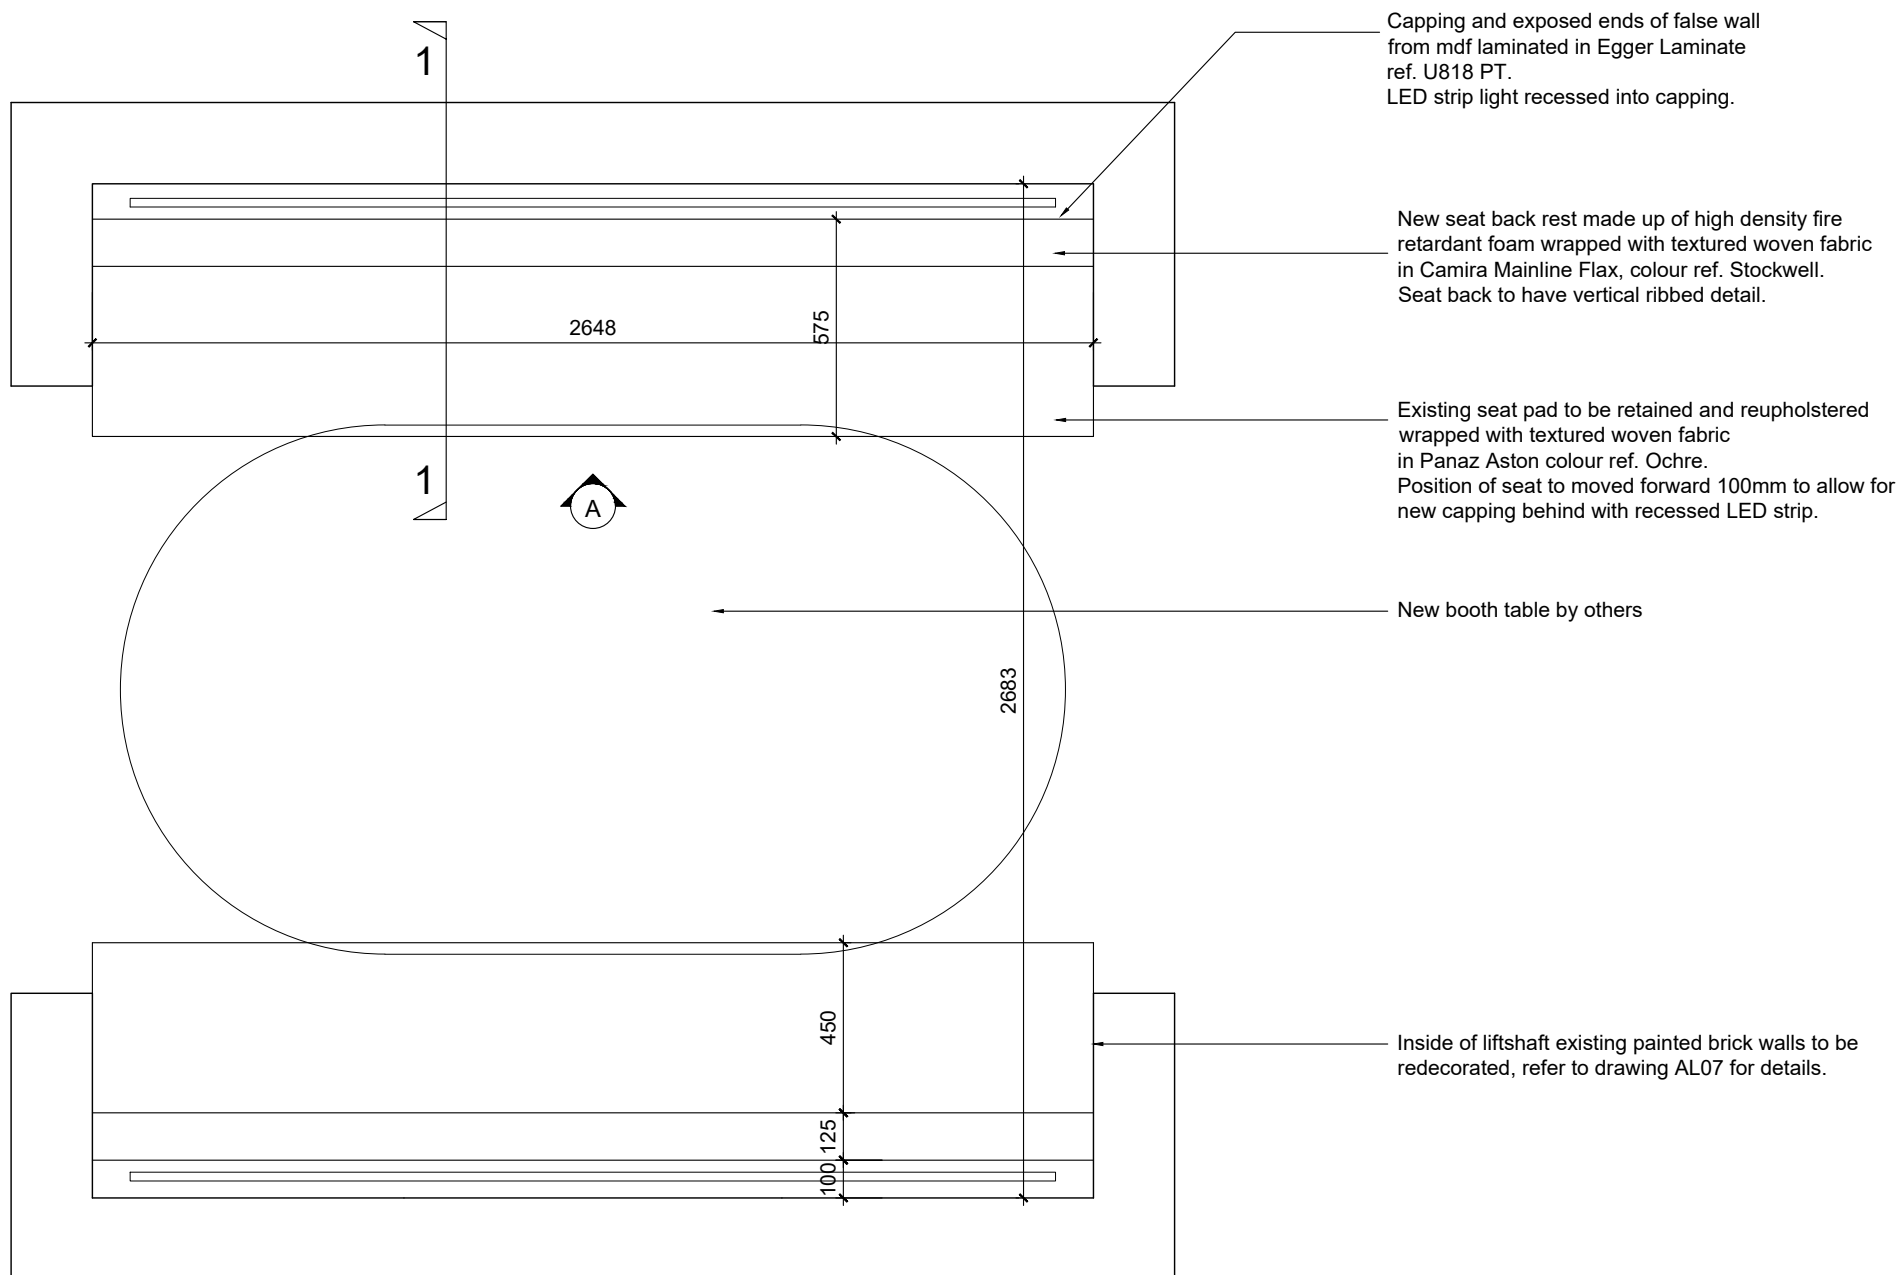

CAFE BOOTH SEAT PLAN
SCALE 1:20

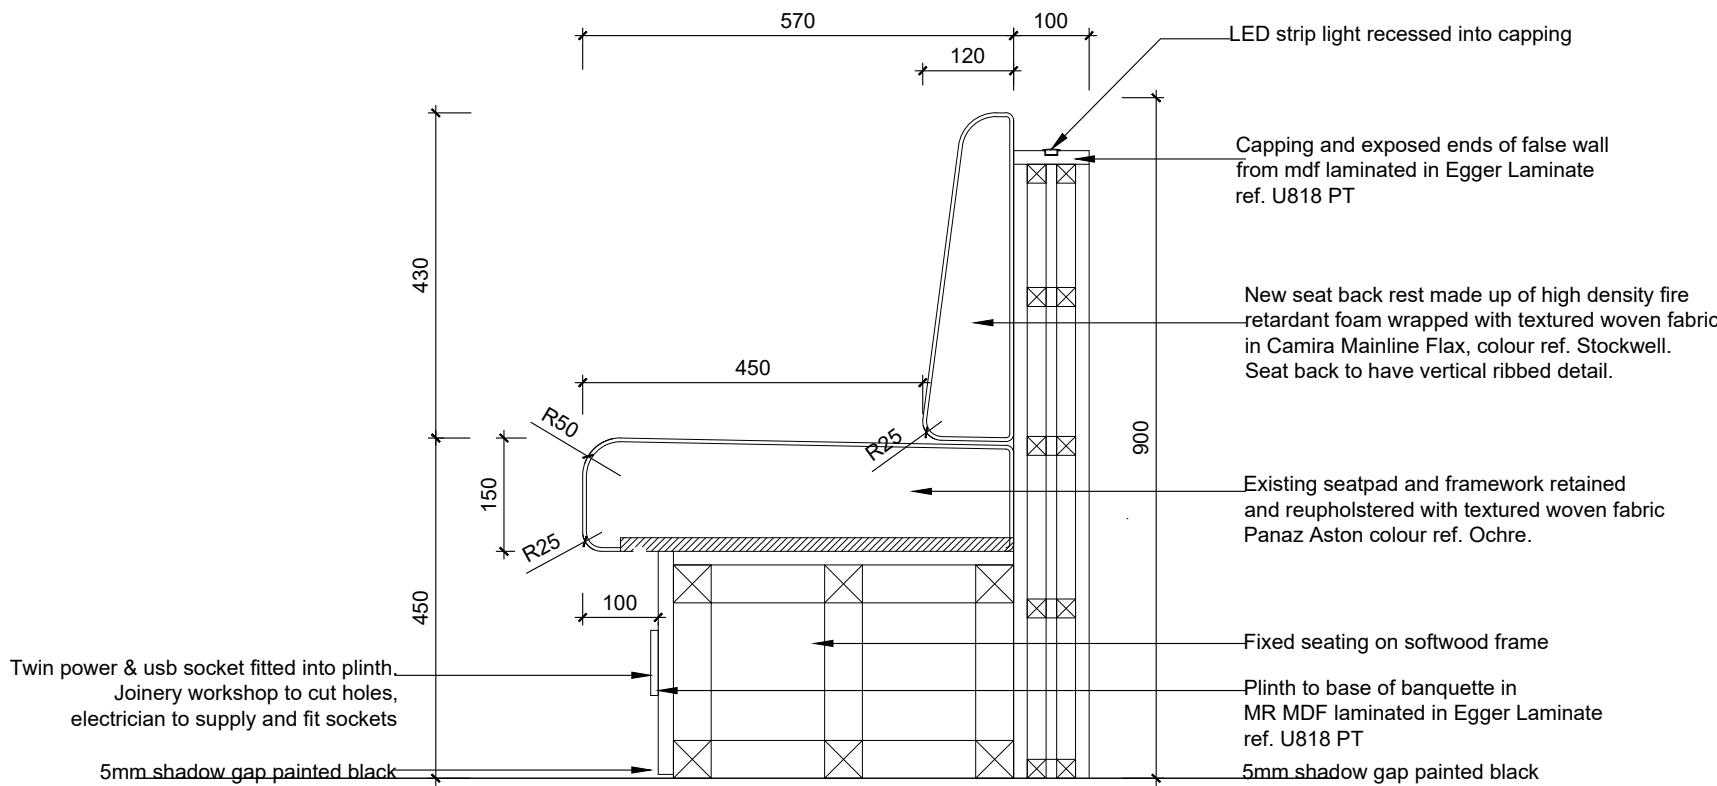

FIXED SEATING SECTION 1-1
SCALE 1:10

NOTES:

- All dimensions to be checked on site prior to any manufacture of joinery.
- Existing seat pad and framework to be retained and reuholstered.
- Unit to be moved to accommodate the low wall with LED strip light.
- Site survey required prior to manufacture of any joinery.
- All finishes to be approved by the client.

APAM	client
BRIDGEWATER HOUSE 58-60 WHITWORTH STREET, M1 6LT	project
PROPOSED CAFE BOOTH SEATING DETAILS	title
VBC03	job No.
AD05 / A	dwg No.
1:20 & 1:10 @ A1	scale
LA	drawn

TFP

thefridayproject
lucy@fridayproject.co.uk