

High Lane, Chorlton.





Street Scene A_A



Street Scene B_B



Street Scene C_C

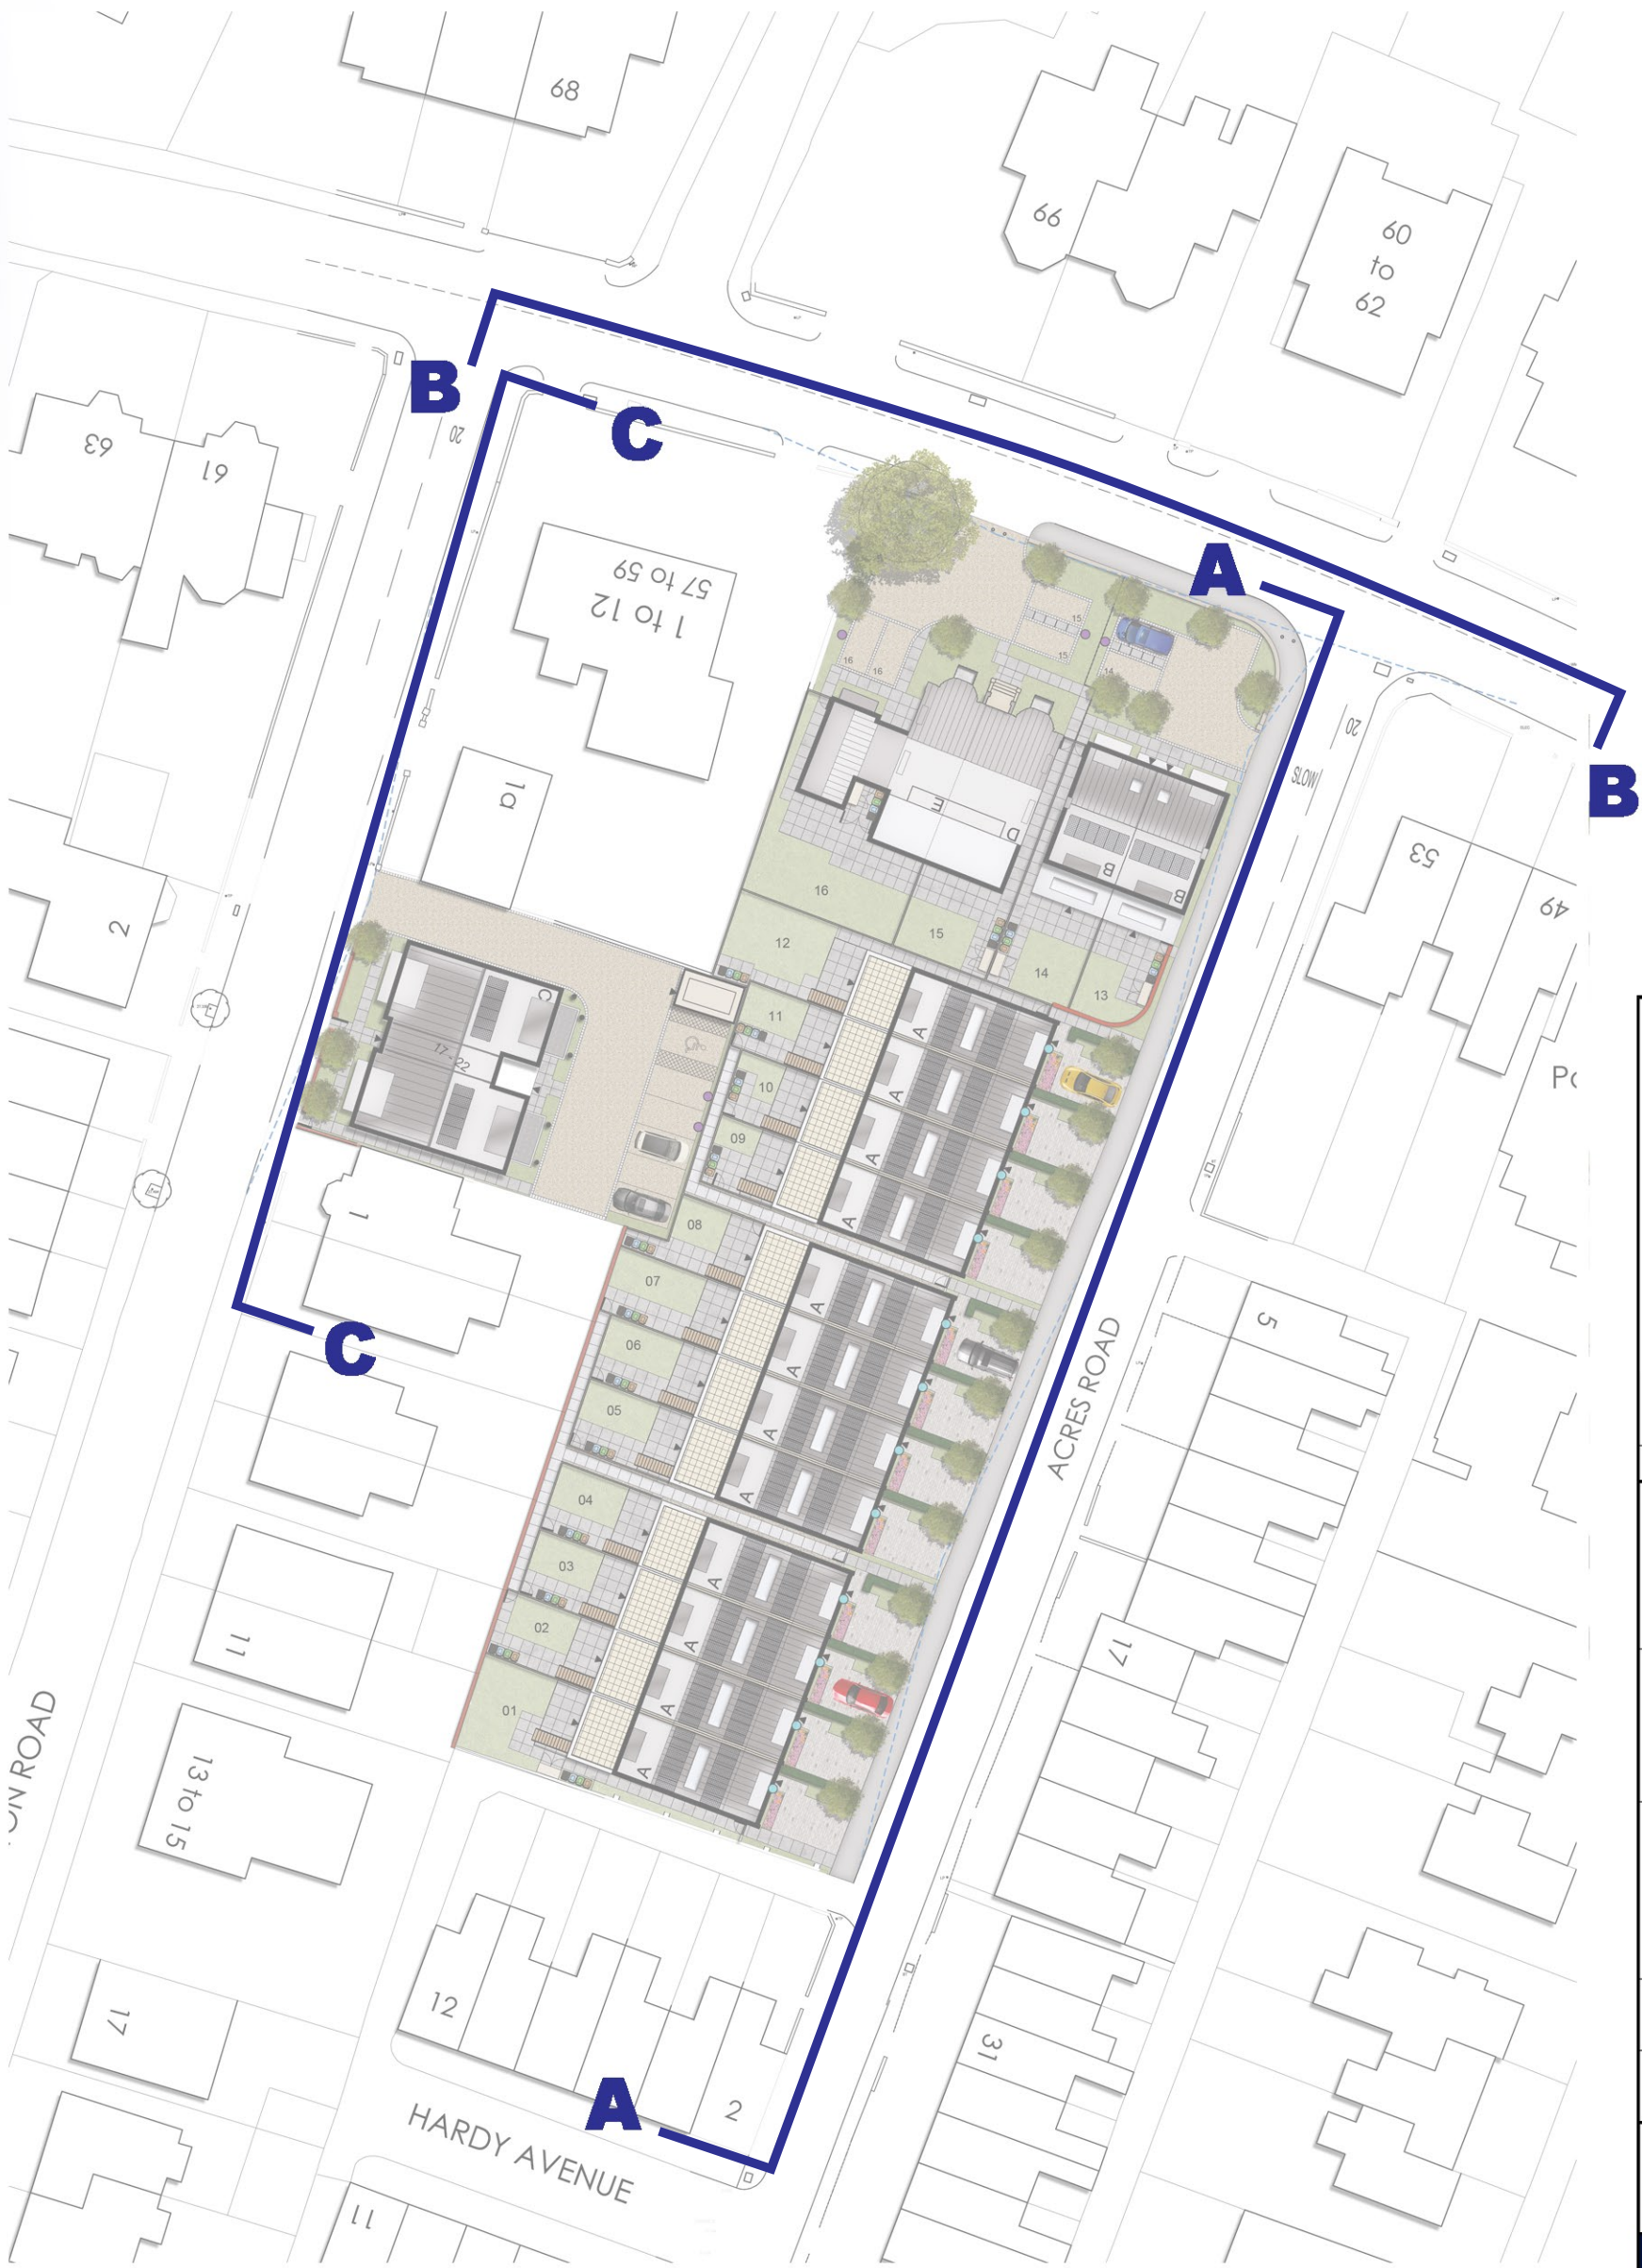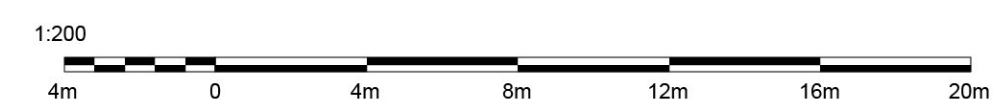

Street Scenes Location Plan
Not To Scale

B 03.01.24		Street scene location plan updated to reflect the latest Planning Layout (REV P3).		CW
A 12.12.23		Layout updated to reflect the latest Planning Layout (REV P2).		
Rev	Date	Revision	Initial	
* Client				
CUBE HOMES				
* Drawing Title				
ILLUSTRATIVE STREET SCENES				
* Project				
Proposed Residential Development, High Lane, Chorlton.				
Job No	Orig No	Drawn	Rev	
22114	05	CW	B	
Scale	Date	Stage		
1:200@A1	JULY 2023	FOR PLANNING		
mpsl planning & design ltd 14 west point enterprise park, clarence avenue, traillford park, manchester. M17 1QS		t: 0161 772 1999 e: info@mpsltdesign.co.uk www.mpsltdesign.co.uk		
mpsl planning&design				