


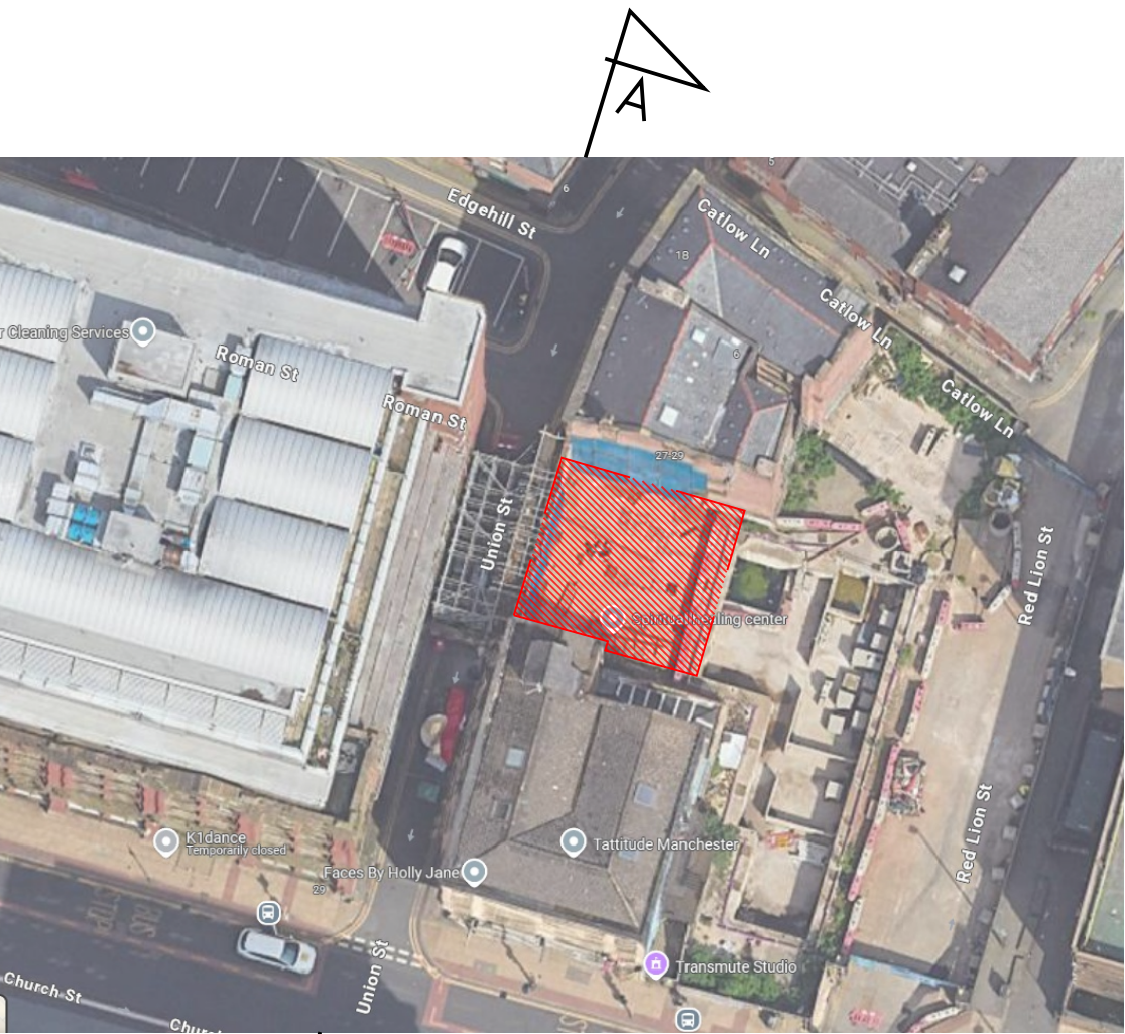

SITE LOCATION PLAN

SCALE 1:100

© This Drawing and its contents are strictly the copyright of Thomasons

GENERAL NOTES

- DRAWINGS ARE TO BE READ IN CONJUNCTION WITH ALL RELEVANT SPECIFICATIONS, ENGINEERS, ARCHITECTS & SERVICES DRAWINGS, INCLUDING APPROVED BUILDERS WORK DRAWINGS. CONTRACTOR TO NOTIFY ENGINEER OF DISCREPANCIES BETWEEN STRUCTURAL DRAWINGS AND SPECIFICATIONS OR OTHER DRAWINGS.
- ALL DIMENSIONS ARE IN MILLIMETRES UNLESS NOTED OTHERWISE.
- DO NOT SCALE FROM THE DRAWINGS OR THE COMPUTER DIGITAL DATA, ONLY FIGURED DIMENSIONS ARE TO BE USED.
- THE CONTRACTOR SHALL BE RESPONSIBLE FOR THE DESIGN, FABRICATION, ERECTION AND REMOVAL OF ALL TEMPORARY WORKS AND SHALL PROVIDE ALL TEMPORARY BRACING AS NECESSARY TO MAINTAIN STRUCTURAL STABILITY DURING CONSTRUCTION.
- IF THE CONTRACTOR CONSIDERS THAT HE DOES NOT HAVE SUFFICIENT INFORMATION TO SAFELY COMPLETE THE WORKS DETAILED ON THIS DRAWING, HE SHOULD CONTACT THE ENGINEER.

CDM DESIGNER'S RISK ASSESSMENT

THOMASONS ASSUME THAT THE CONTRACTOR IS COMPETENT IN MATTERS OF HEALTH & SAFETY AND IS AWARE OF ALL THE NORMAL RISKS ASSOCIATED WITH CONSTRUCTION OF THE TYPE SHOWN ON THIS DRAWING. REMAINING UNUSUAL RISKS ARE :-

	CHK'D.
--	--------

CONSTRUCTION

1. No unusual risks for a suitably experienced contractor	JAE
---	-----

MAINTENANCE / CLEANING


1. No unusual risks for a suitably experienced contractor	JAE
---	-----

DECOMMISSIONING / DEMOLITION

1. No unusual risks for a suitably experienced contractor	JAE
---	-----

Exg Building

Exg Building

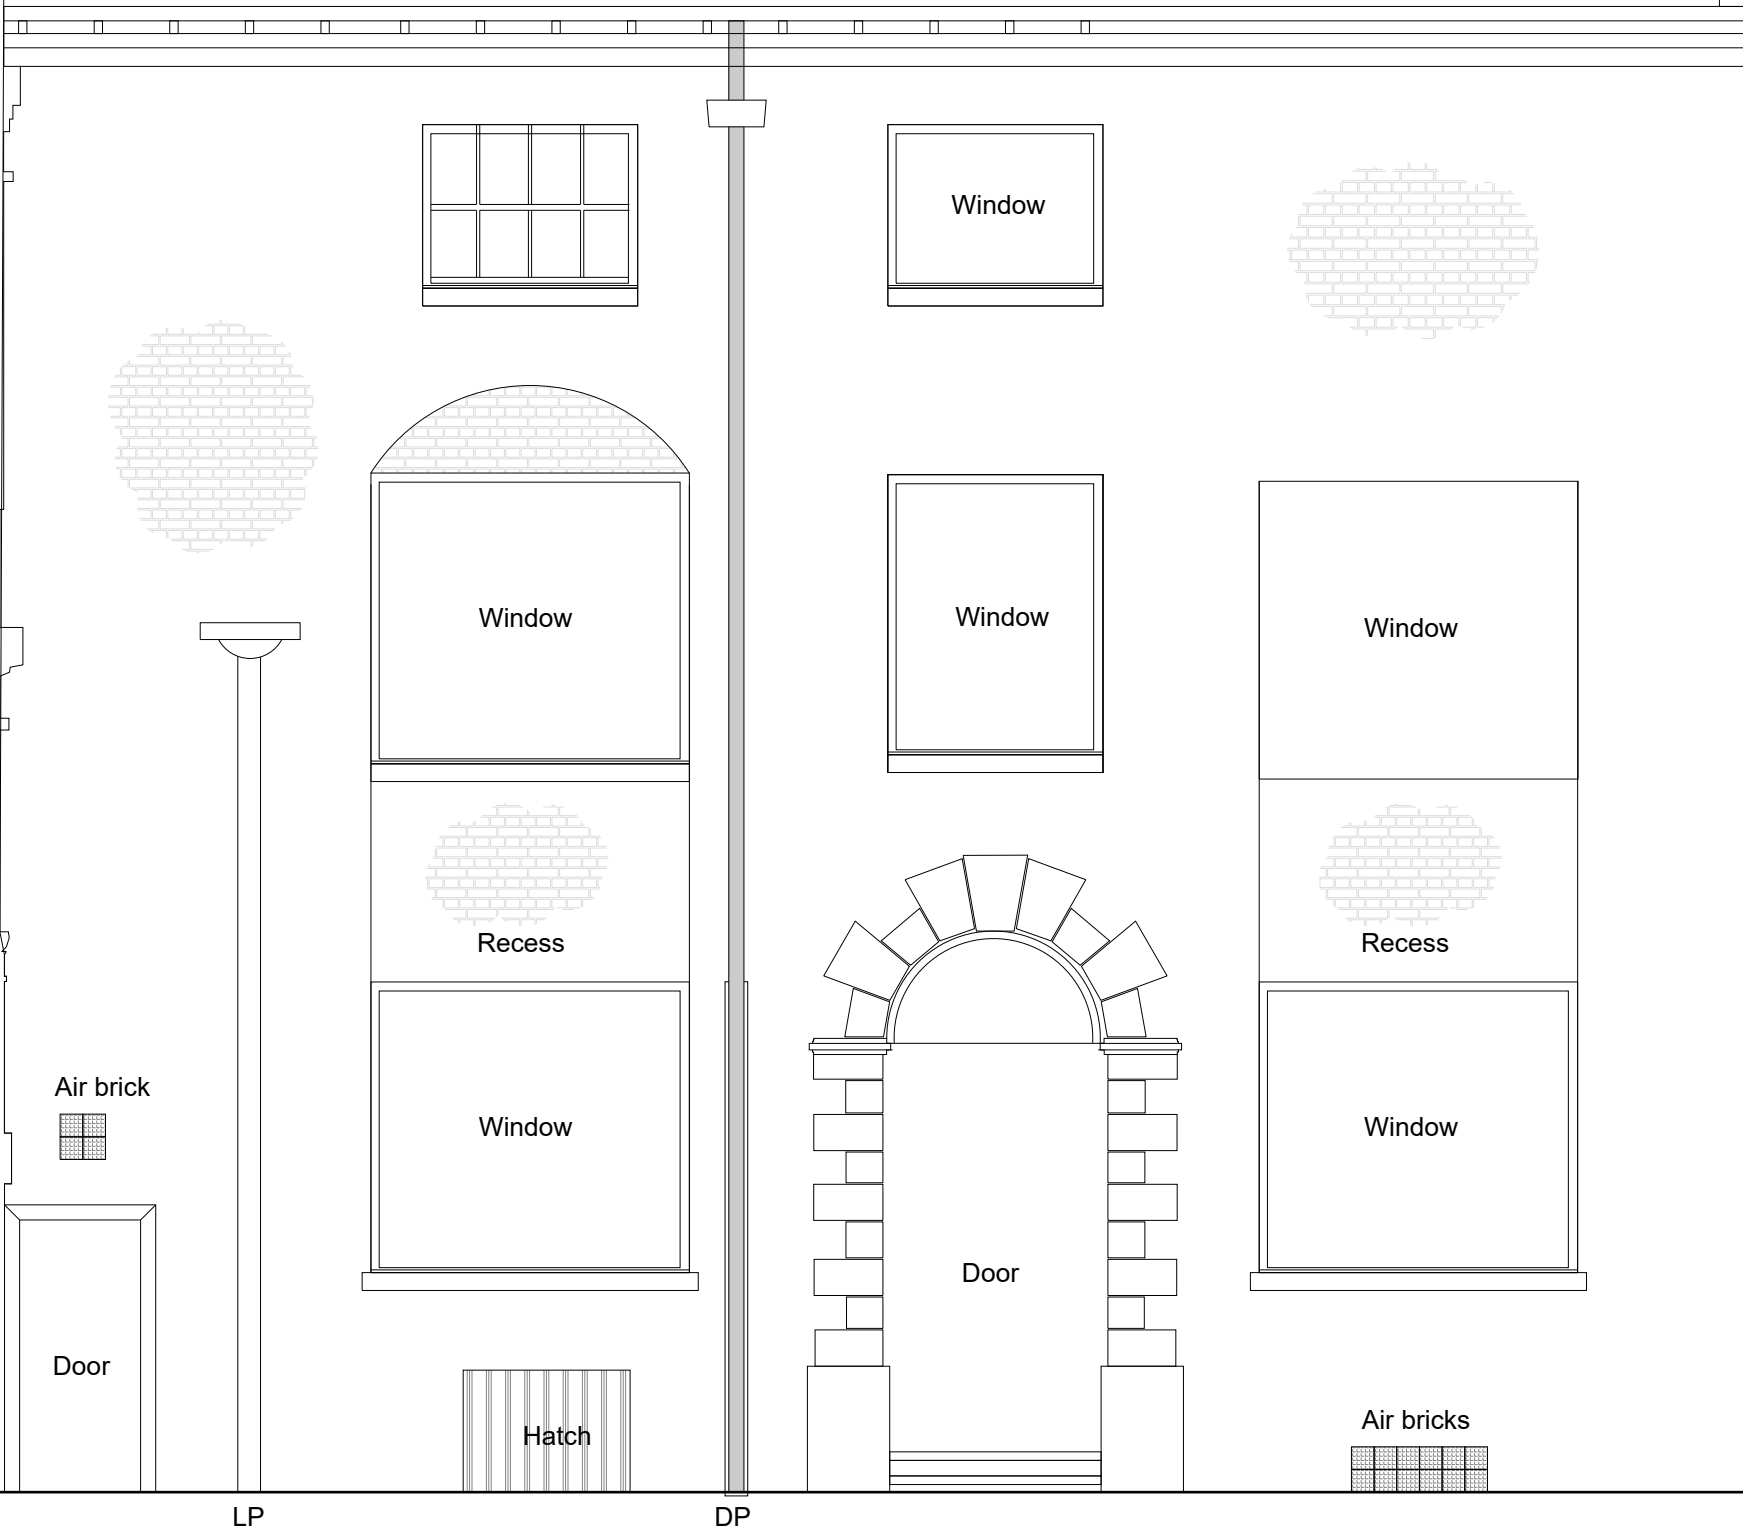

ELEVATION ON A - A

SCALE 1:100

P1	PRELIMINARY ISSUE	MT	03.07.25	JAE
Rev	Description	By	Date	Chkd



RED LION STREET
MANCHESTER

EXISTING ELEVATION

Status					
INFORMATION					
Drawing No.				Revision	
11748 - 001				P1	
Scale	Size	Drawn	Date	Passed (Tender)	Passed (Construction)
AS NTD	A1	MT	JULY 25		