


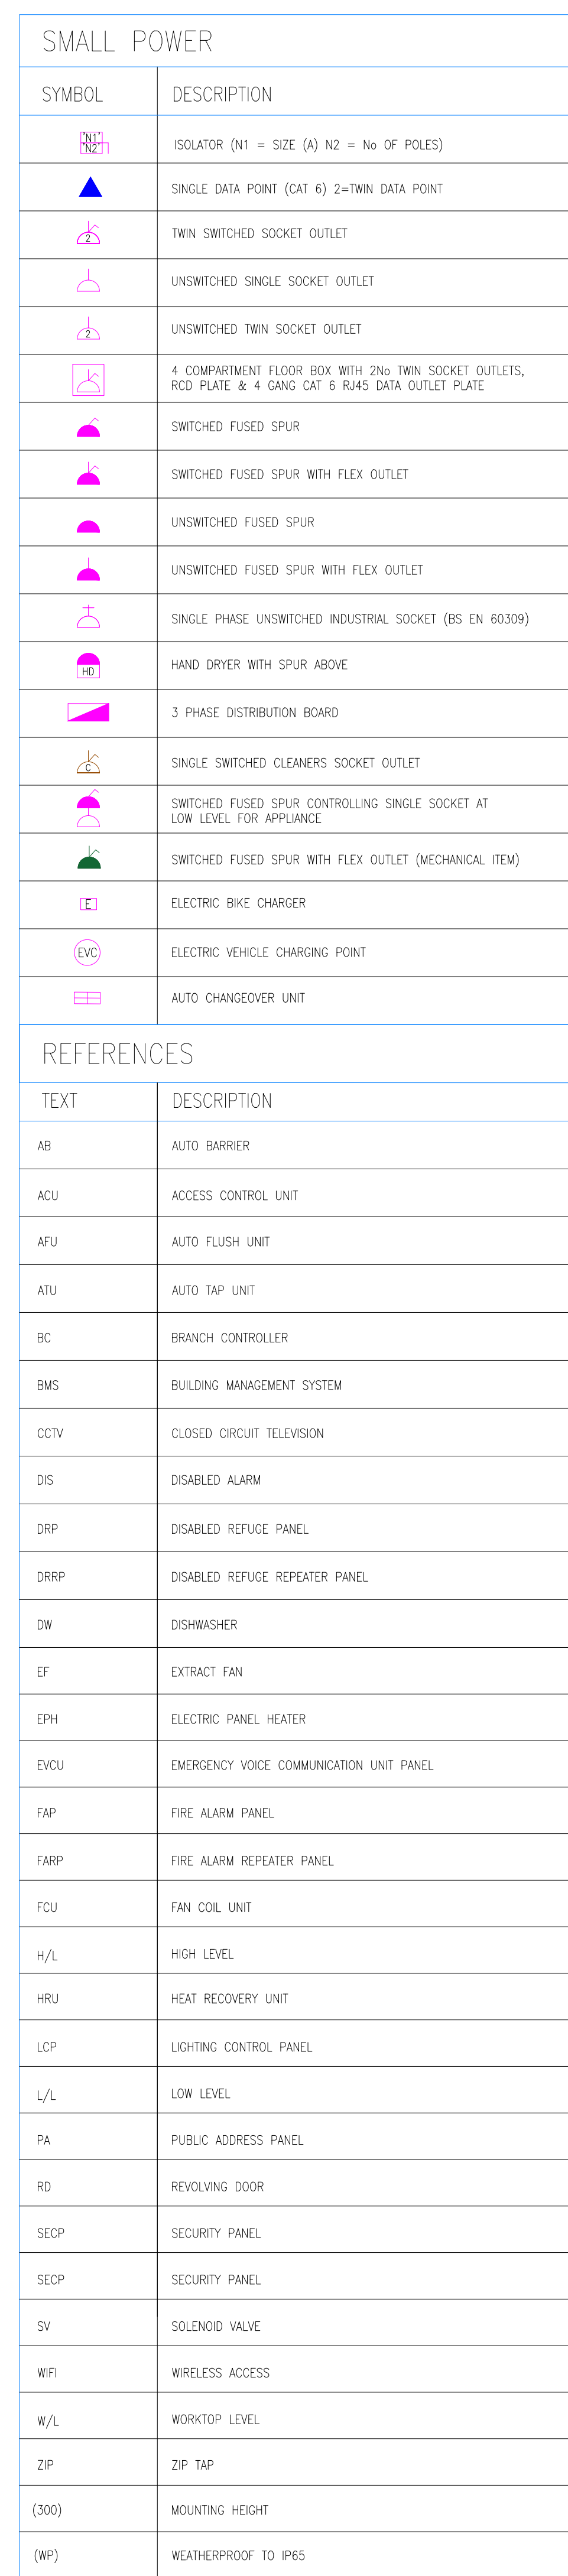

P05	REVISED TO ARCHITECT COMMENTS	JA	GM	16-03-2023 17:11:26Z 12.03.2024
P04	ARCHITECT LAYOUT UPDATED	KJ	PG	
P03	STAIR 1 LIGHTING BOARD ADDED	KJ	PG	
P02	AMENDED TO COMMENTS	KJ	PG	
P01	FIRST ISSUE			
Rev	Description	Drawn By	Chk By	Date