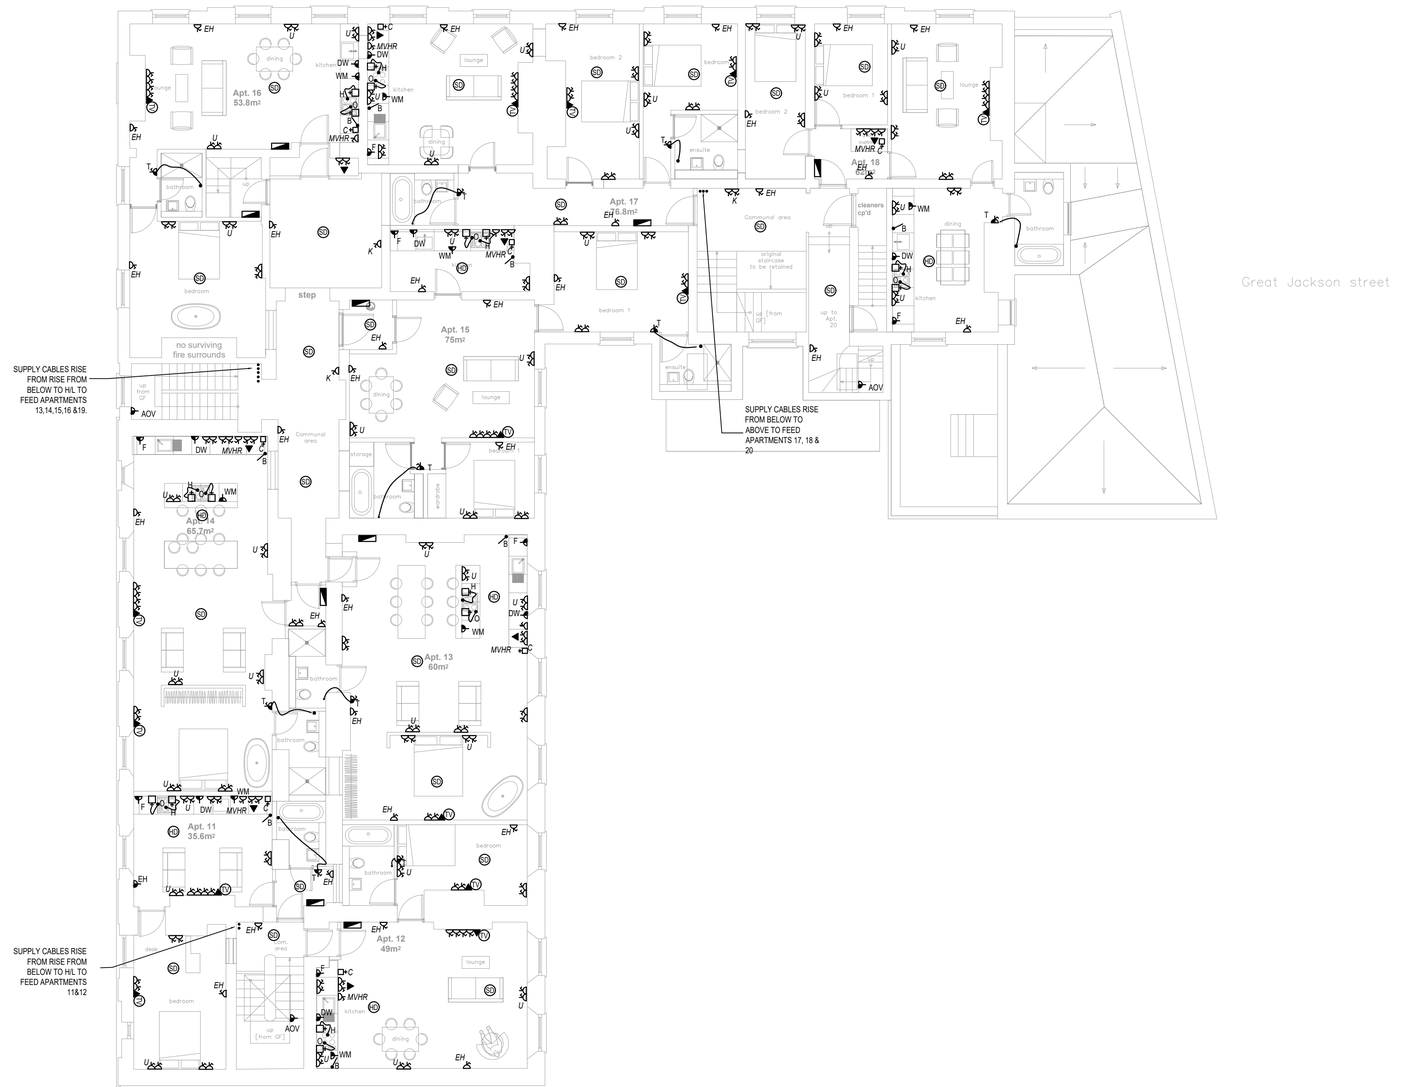


Disclaimer

PSD Limited makes no representation or warranties, express or implied, with respect to the re-use of data provided herewith, regardless of its format or the means of its transmission. There is no guarantee or representation to the user as to the accuracy, currency, suitability or reliability of this data for any purpose. The user accepts that data "as is", and assumes all risks associated with its use. By acceptance of this data, the user agrees not to transmit this data or provide access or any part of it to another party unless the user shall include with the data a copy of this disclaimer. PSD Limited assumes no responsibility for actual or consequential damage incurred as a result of any user's reliance on this data.

LEGEND:

- *13A SINGLE SWITCHED SOCKET OUTLET*
- *13A TWIN SWITCHED SOCKET OUTLET*
- *13A TWIN SWITCHED SOCKET OUTLET WITH TWO USB OUTLETS*
- *SWITCHED FUSED SPUR UNIT*
- *UNSWITCHED FUSED SPUR UNIT*
- *SINGLE DATA / TELEPHONE OUTLET*
- *TWIN DATA / TELEPHONE OUTLET*
- *SWITCHED FUSED SPUR UNIT FOR TOWEL RAIL WITH OUTLET*
- *ISOLATOR*
- *32A HOB ISOLATOR WITH REMOTE FLEX OUTLET*
- *OVEN SUPPLY*
- *DIGITAL TELEVISION OUTLET*
- *SMOKE DETECTOR (230v) C/W SOUNDER*
- *HEAT DETECTOR (230v) C/W SOUNDER*
- *LED UNDER CUPBOARD LIGHT*
- *AUDIO / VIDEO INTERCOM UNIT*
- *FOB (PROXIMITY ACCESS CONTROL)*
- *OVEN SUPPLY*
- *HOT WATER HEAT PUMP SUPPLY*
- *LOCKABLE SOCKET*
- *FRIDGE SUPPLY*
- *DISHWASHER SUPPLY*
- *ELECTRIC PANEL HEATER SUPPLY*
- *COOKER HOOD SUPPLY*
- *WASHING MACHINE SUPPLY*
- *WATER MISTING UNIT SUPPLY*
- *SMOKE VENTILATION SUPPLY*
- *CONSUMER UNIT*
- *20A MULTIGANG ISOLATION SWITCH INC BOOST SWITCH FOR MVHR UNIT*

REV	DATE	XREF NAME	PSD X-REF NAME	DRAWING NAME
P1	29.01.25	1.floor	XR07_RevP1 - Proposed Existing First Floor Layout - 29.01.25	PROPOSED EXISTING FIRST FLOOR

Rev.	Description	Date
T1	TENDER ISSUE	17.02.25

PSD PROGRESSIVE SERVICES DESIGN LTD
21 Argyle Street
Birkenhead
Wirral
CH41 1AD
Tel: 0151 647 0857
Fax: 0151 647 0858
E-mail: admin@psdltd.co.uk
BUILDING SERVICES CONSULTANCY

Client:

Properties ADE4 Limited

Project:

Bridgewater House

Drawn: E.F. | Checked: S.P.O.

Scale: 1:100(A1) | Date: JAN 25

Title:

Indicative Existing Building First Floor Power, Data and Voice Layout

Drawing Number: 2182-E-61-01-02 | Rev: T1